


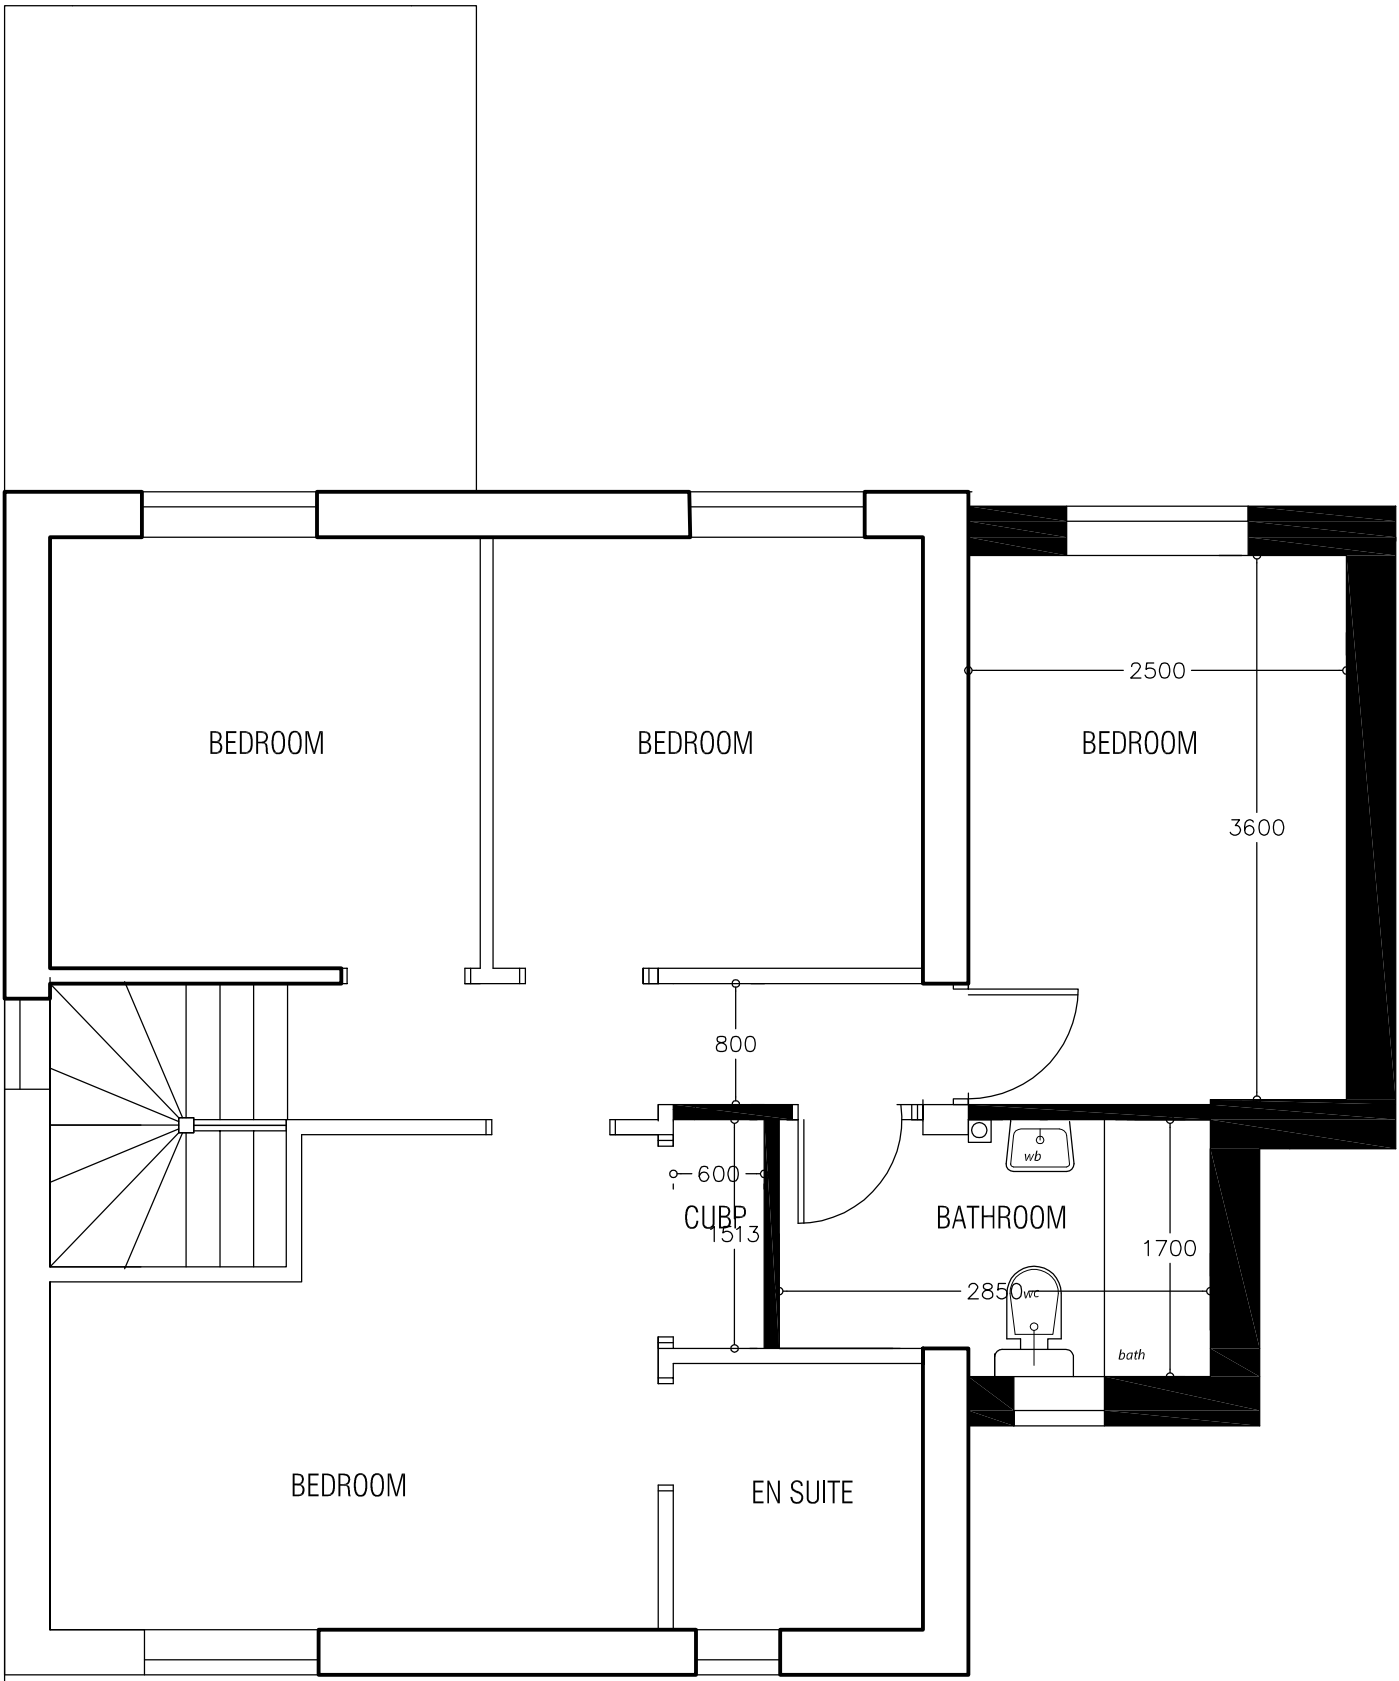

FIRST FLOOR PLAN

© COPYRIGHT. ~~DO NOT SCALE~~ CHECK DIMENSIONS ON SITE. REPORT ANY ERRORS OR OMISSIONS TO ARCHITECT. PLANNING PURPOSE ONLY

Parry Davies Architects.		Chartered Architects.			
PROJECT TITLE		DATE	SCALE	DRWN	CHK
4 WESTMINSTER RISE WREXHAM		SEPT 2020	1:50@A3	RSG	
DRWG. TITLE		DRWG. NOS.			REV
PROPOSED FIRST FLOOR PLAN		20.6089/5			
Studio 55:20 North Wales Buisness Park Abergele LL18 7LJ		Tel:01745 585517 E-mail: PDPArchitects@aol.com			