



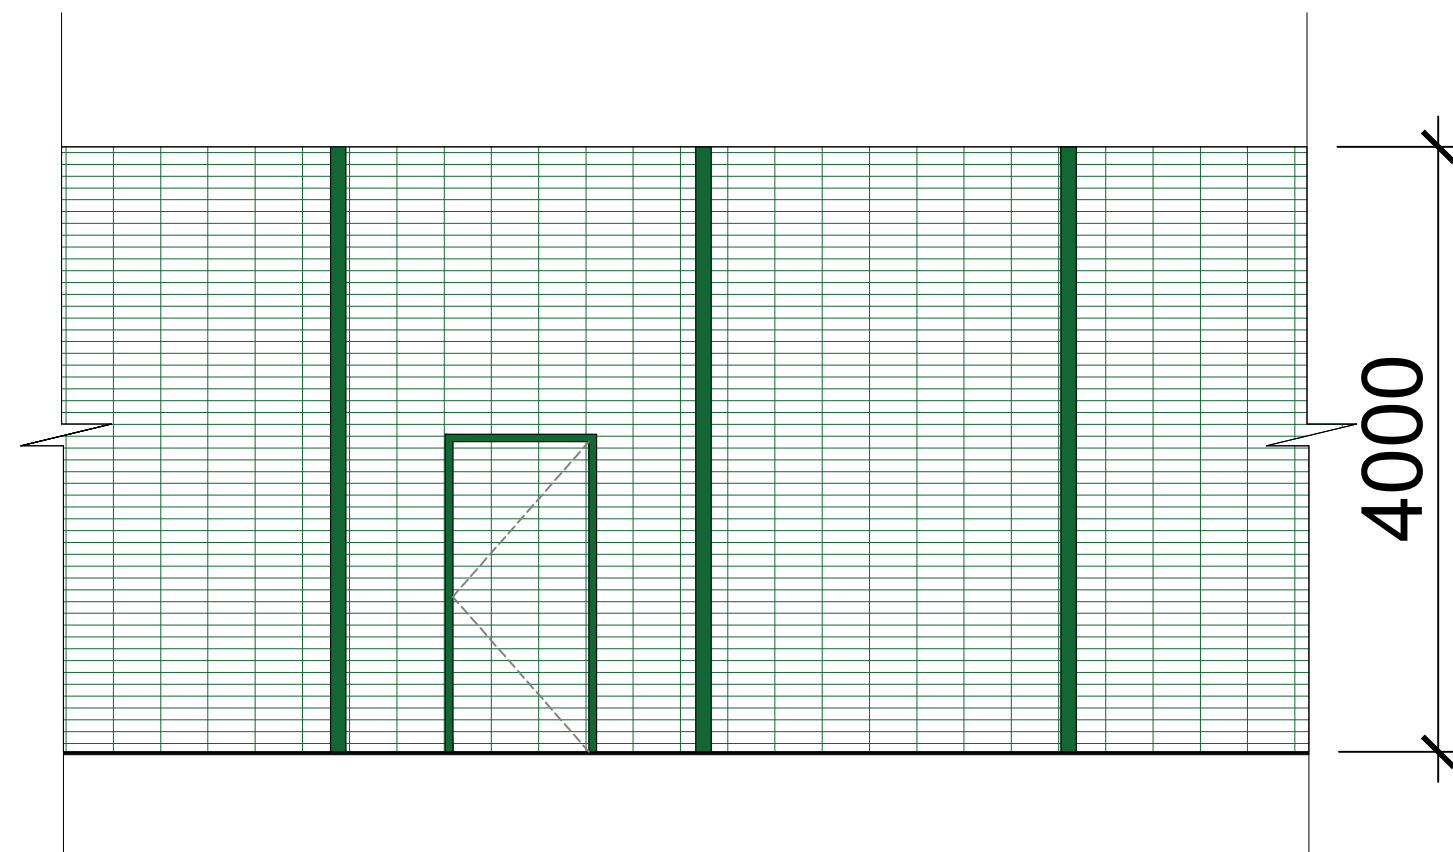

PROPOSED ELEVATION OF FENCE/GATE (PART) (1:50 @ A3)



EXAMPLE OF '358 PRISON MESH' FENCE (NTS)

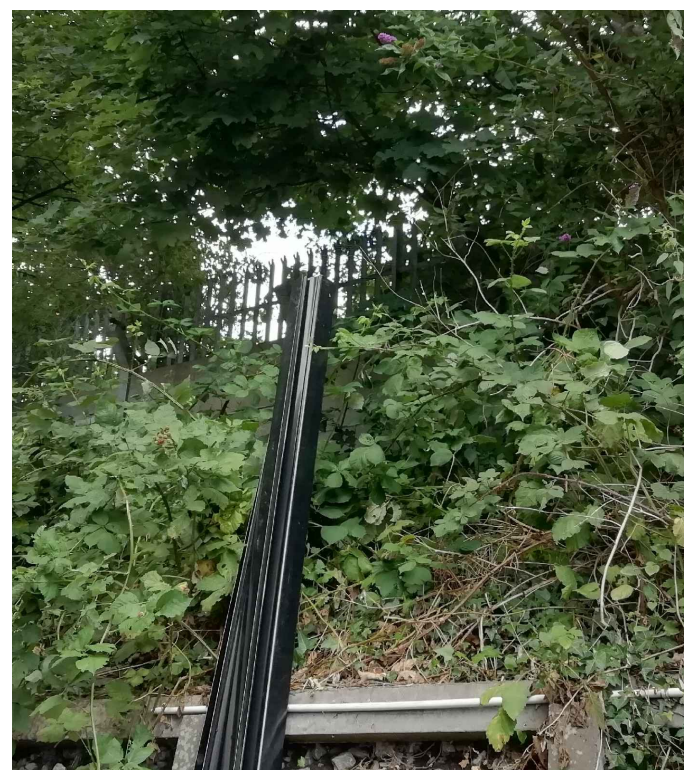

PHOTOGRAPH HIGHLIGHTING CHANGE IN LEVEL (NTS)

10m @1:50

PLEASE NOTE:
FENCE/GATE TO BE DULUX TRADE HIGH GLOSS PAINT
BS 14 C 39 HOLLYBUSH.



KN SHOPFITTERS LTD
UNIT 19
SWANNINGTON ROAD
BROUGHTON ASTLEY
LEICESTER
LE9 6TU
TEL: 01455 283800

DRAWING REF: KNS - 1558

CLIENT: TRAVIS PERKINS PROPERTIES LTD

PROJECT: TRAVIS PERKINS
BENJAMIN RD,
WREXHAM
LL13 8EE

TITLE: PROPOSED ELEVATION OF FENCE &
EXAMPLE PHOTOGRAPHS.

DATE: 04.08.2020	SCALE: 1:50 @ A3
DRAWN BY: DAG	CHECKED BY: DC
DRG No: KNS-1558-104	REVISION: B