



Notes:
All dimensions must be checked on site and not scaled from this drawing.

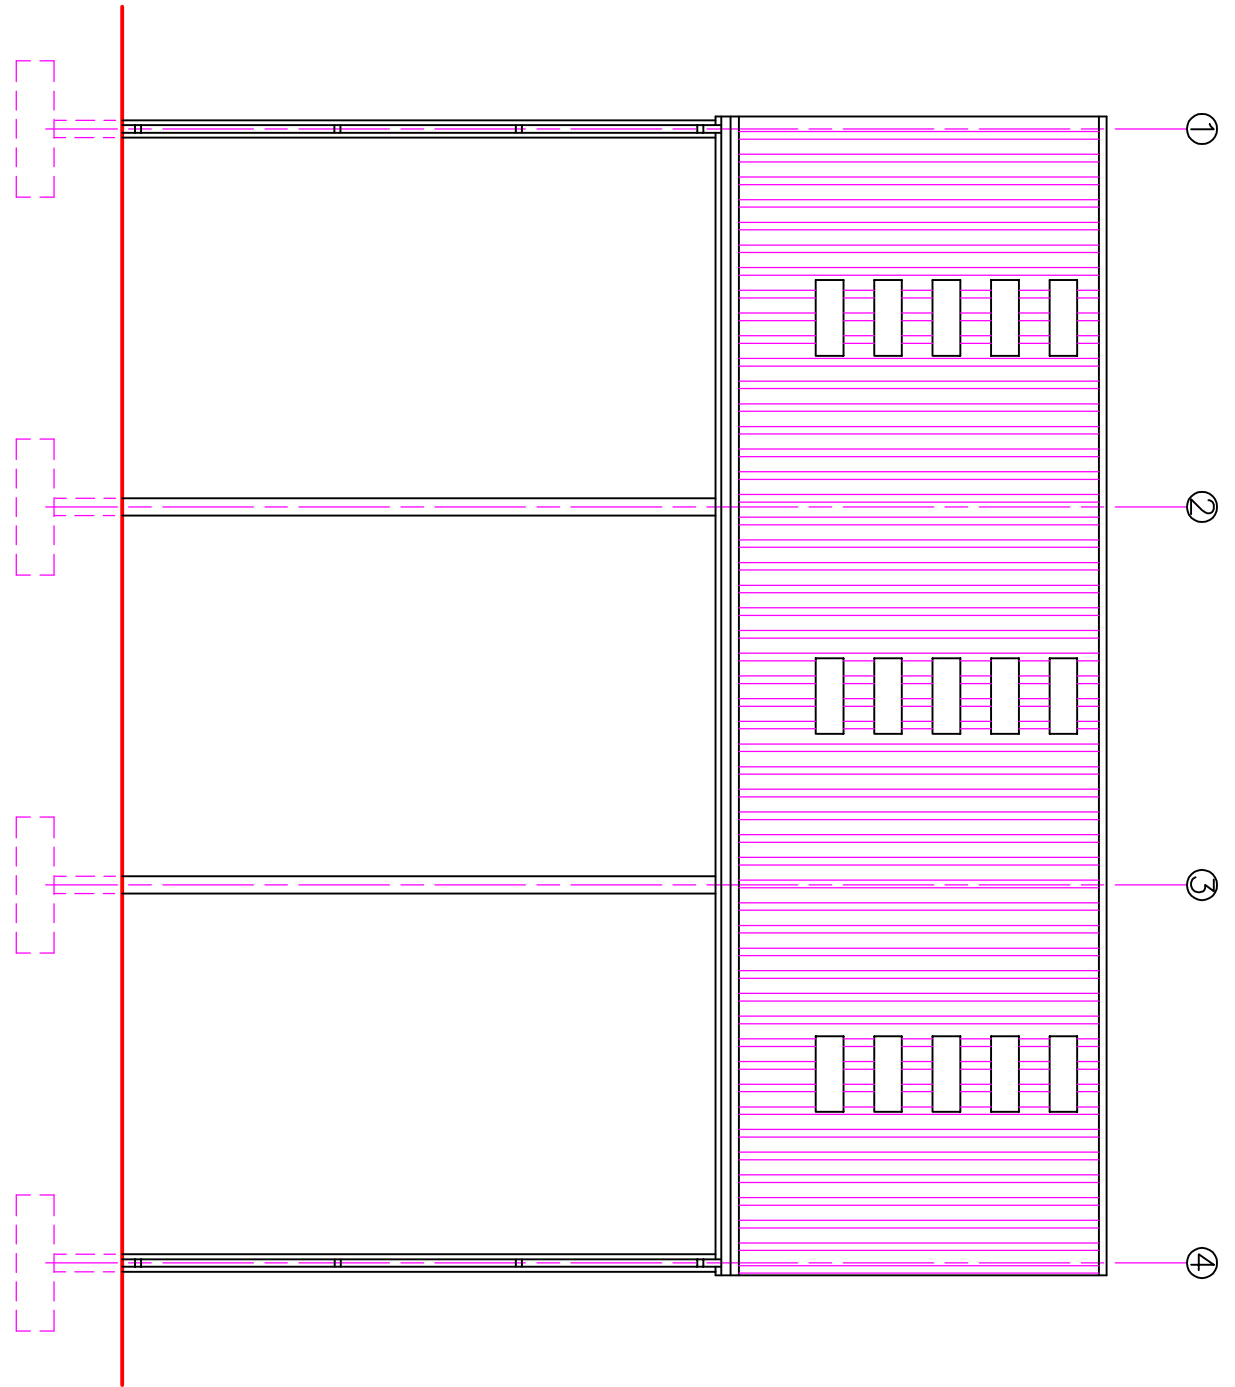

NOTE :
All structural concrete foundations, floor slabs and reinforcement to be in accordance with Structural Engineer's details.
All structural steelwork to be in accordance with Structural Engineer's details.
Roof cladding to be Plastisol coated profiled pressed steel sheeting coloured grey.
All exposed steel columns to be painted yellow.

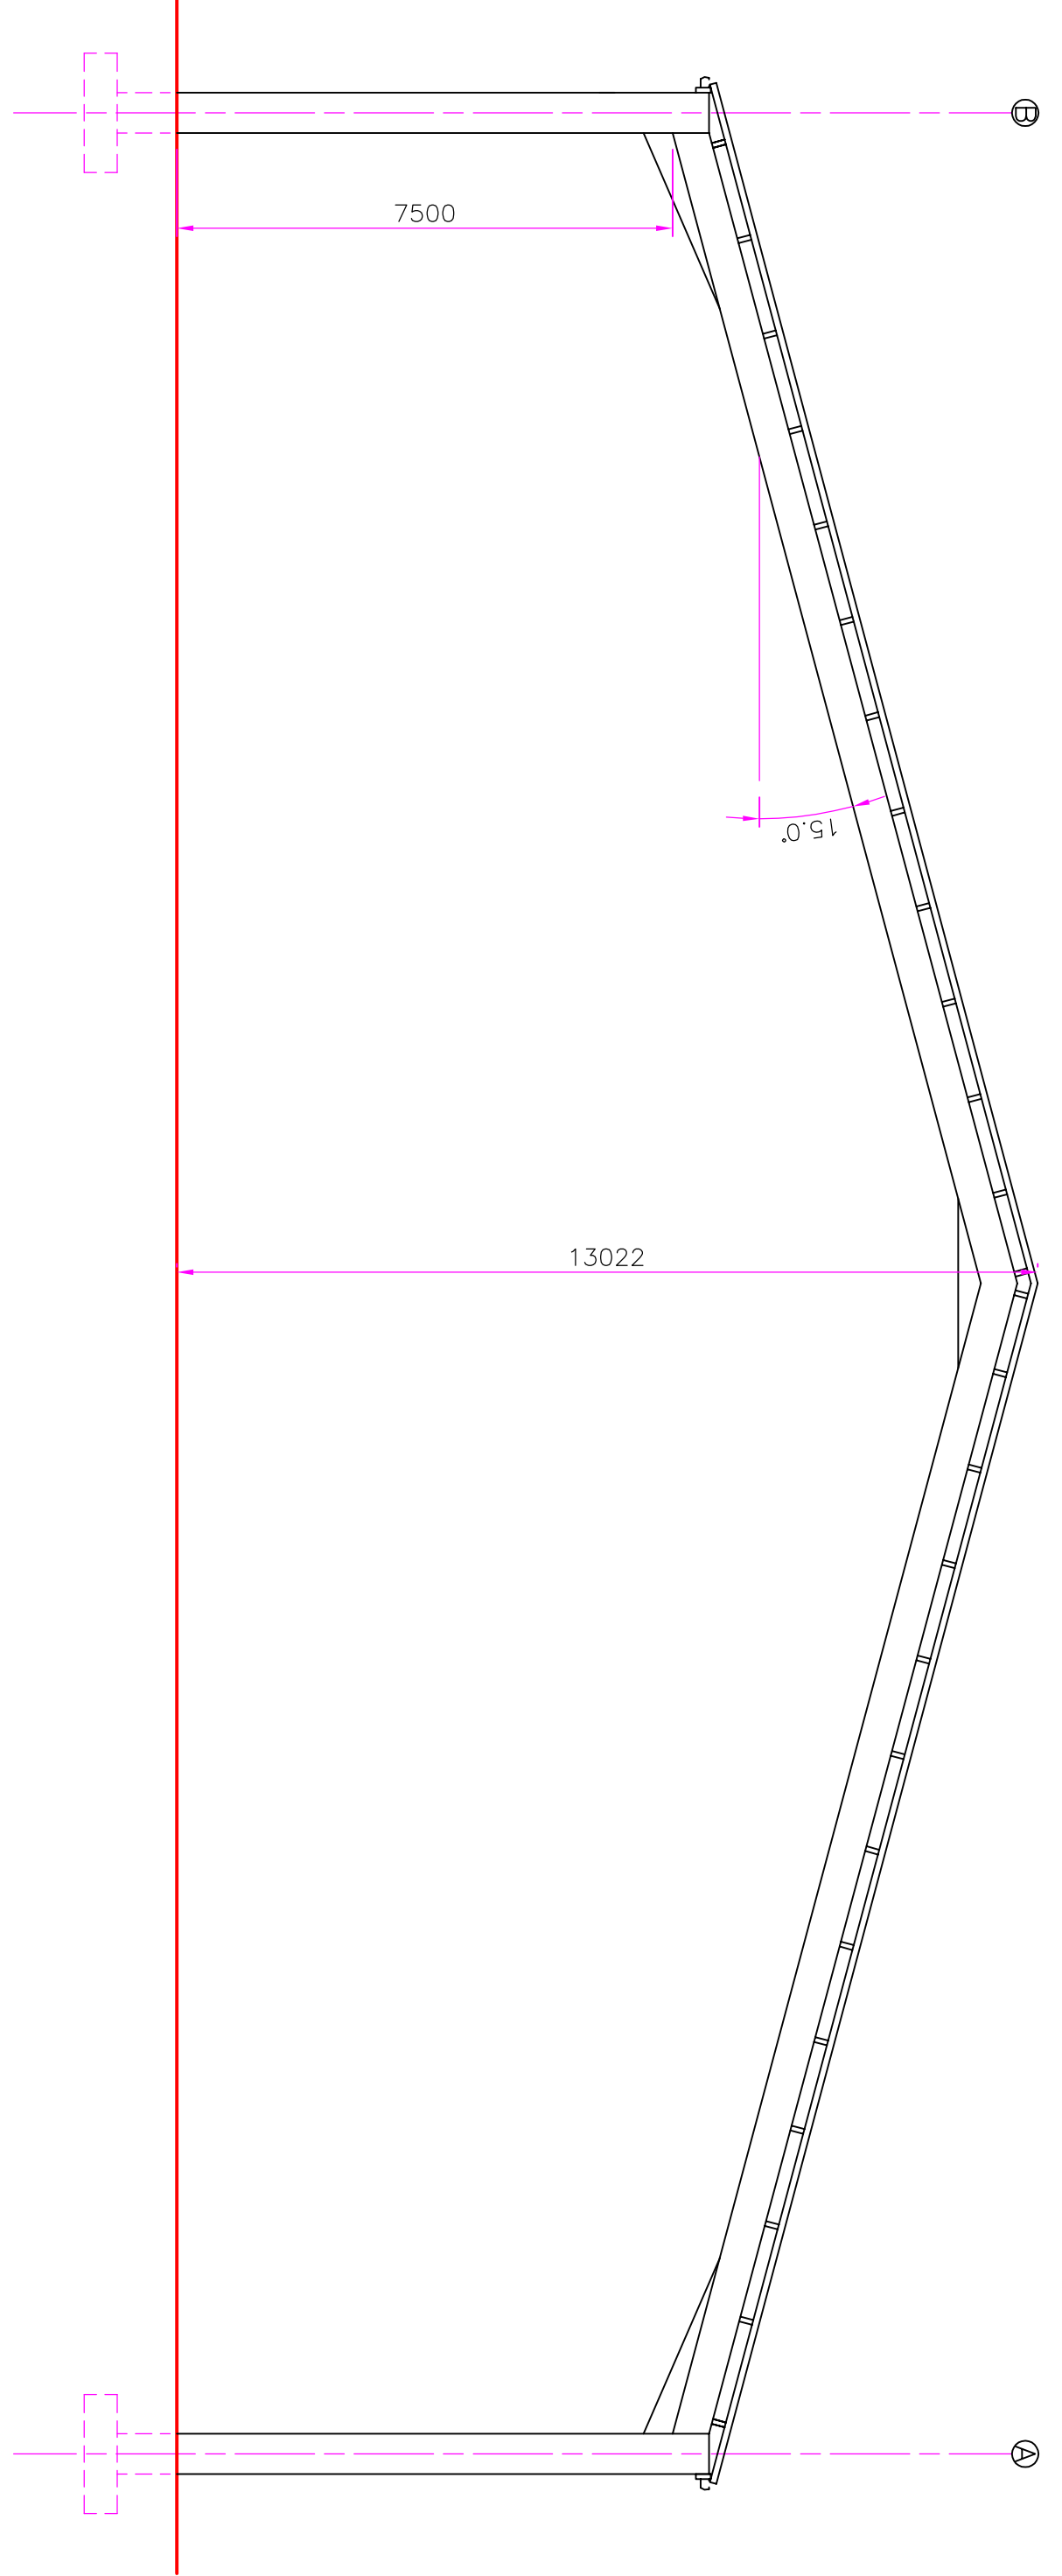

Rev		Revision	Date

Kingsway Design

The Studio @ The Oaks,
Holywood, Wolsingham,
Bishop Auckland DL13 3HE

Tel. 01 388 526521
Mobile 07763 131708

Client
James Jones & Sons Ltd.

Job Title

Proposed New Boilerhouse, Kilns,
& Dry Store at Oak Road, Wrexham,
LL13 9RG.

Drawing Title

Dry Pallet Store - Elevations.

Scale & A1		
1 / 100		

Date	Project No
October, 2020.	M S

Drawing No	Revisions
0729 / 04	