
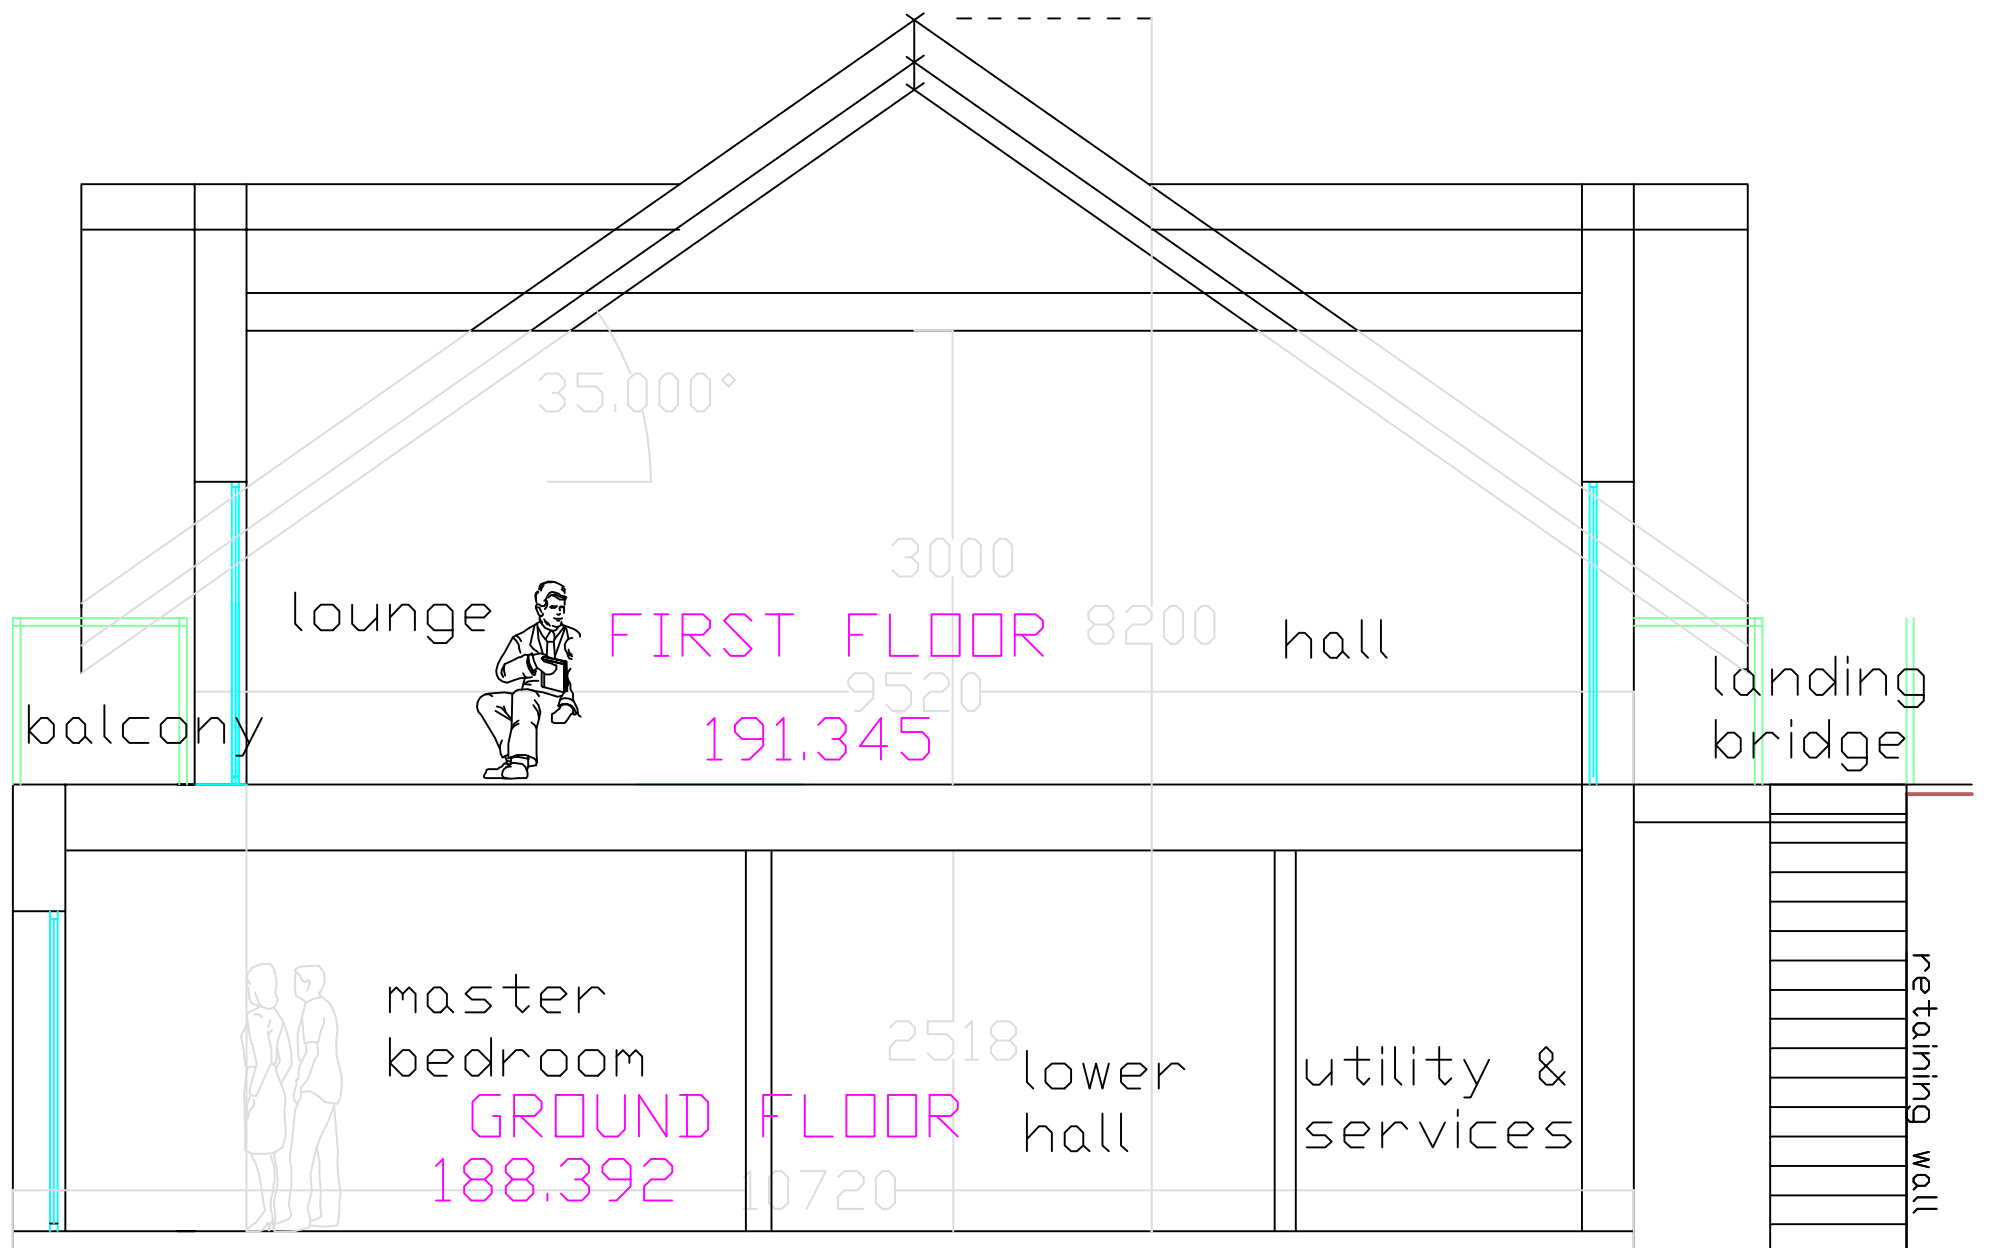


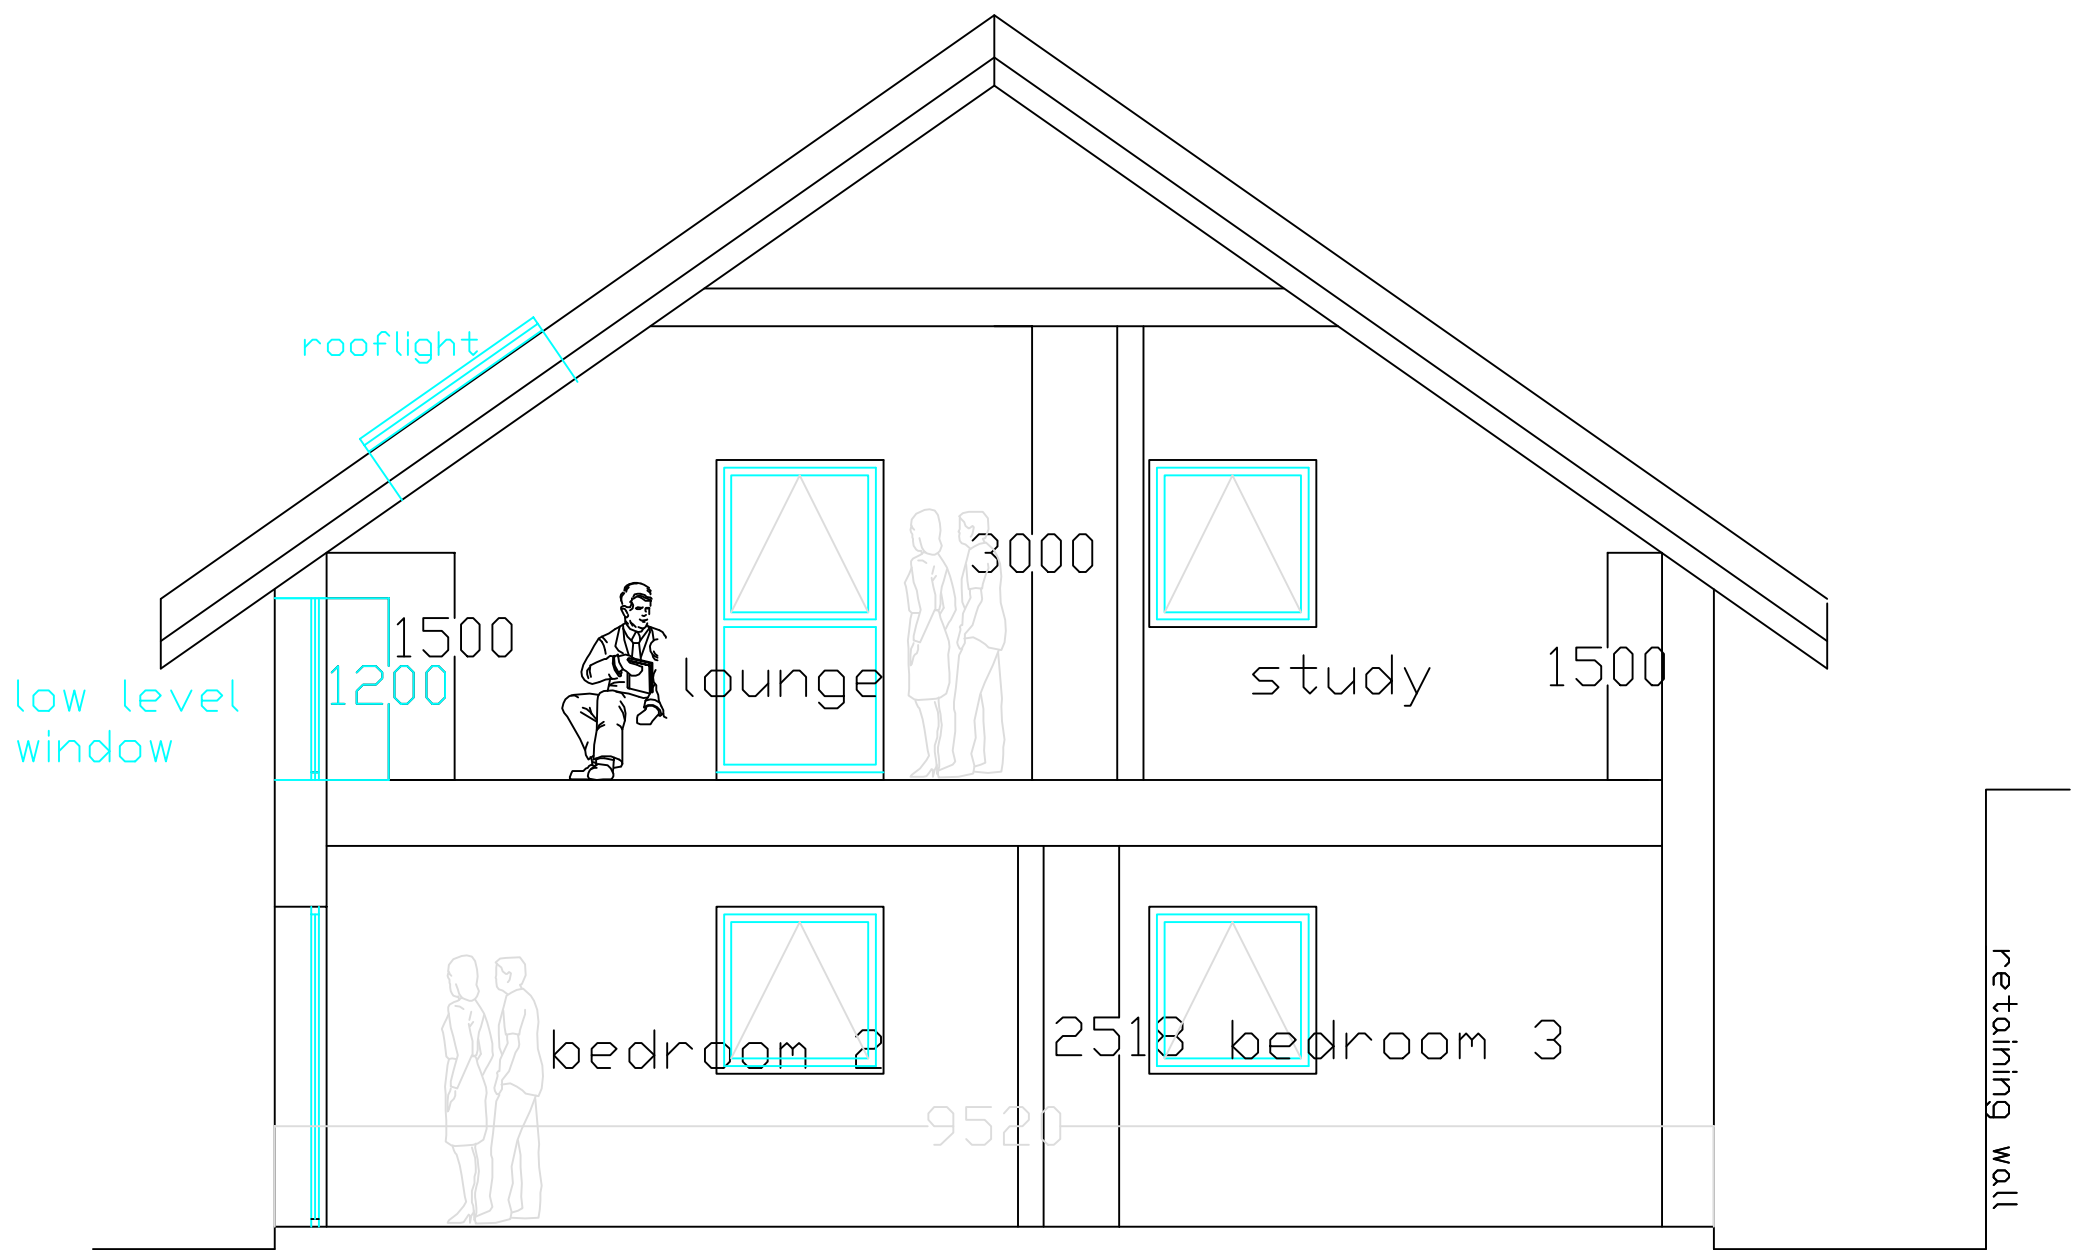

PL06 SECTIONS
scale 1:50 @ A3

NEW HOUSE, plot adjacent to BRONYDD
access driveway, HIGH STREET, GLYN
CEIRIOG @ LL20 7EH
ANDREW DESIGN SERVICE

©