



Appendix A

Lyndhurst, Wynnstay Lane,
Marford, Wrexham

Tree Constraints Plan
Showing all trees, crown dimensions, tree categories
and root protection areas

SCALE :
1 : 200

@ A3


DATE :
09/03/2021

David Bailey Old Oak Tree Care 01630 673216
07813 808174 oldoaktree@talktalk.net



©2021 Old Oak Tree Care
This plan is to be reproduced in colour
B+W copies will not contain all information

Map reference:
PC21/456/TCP

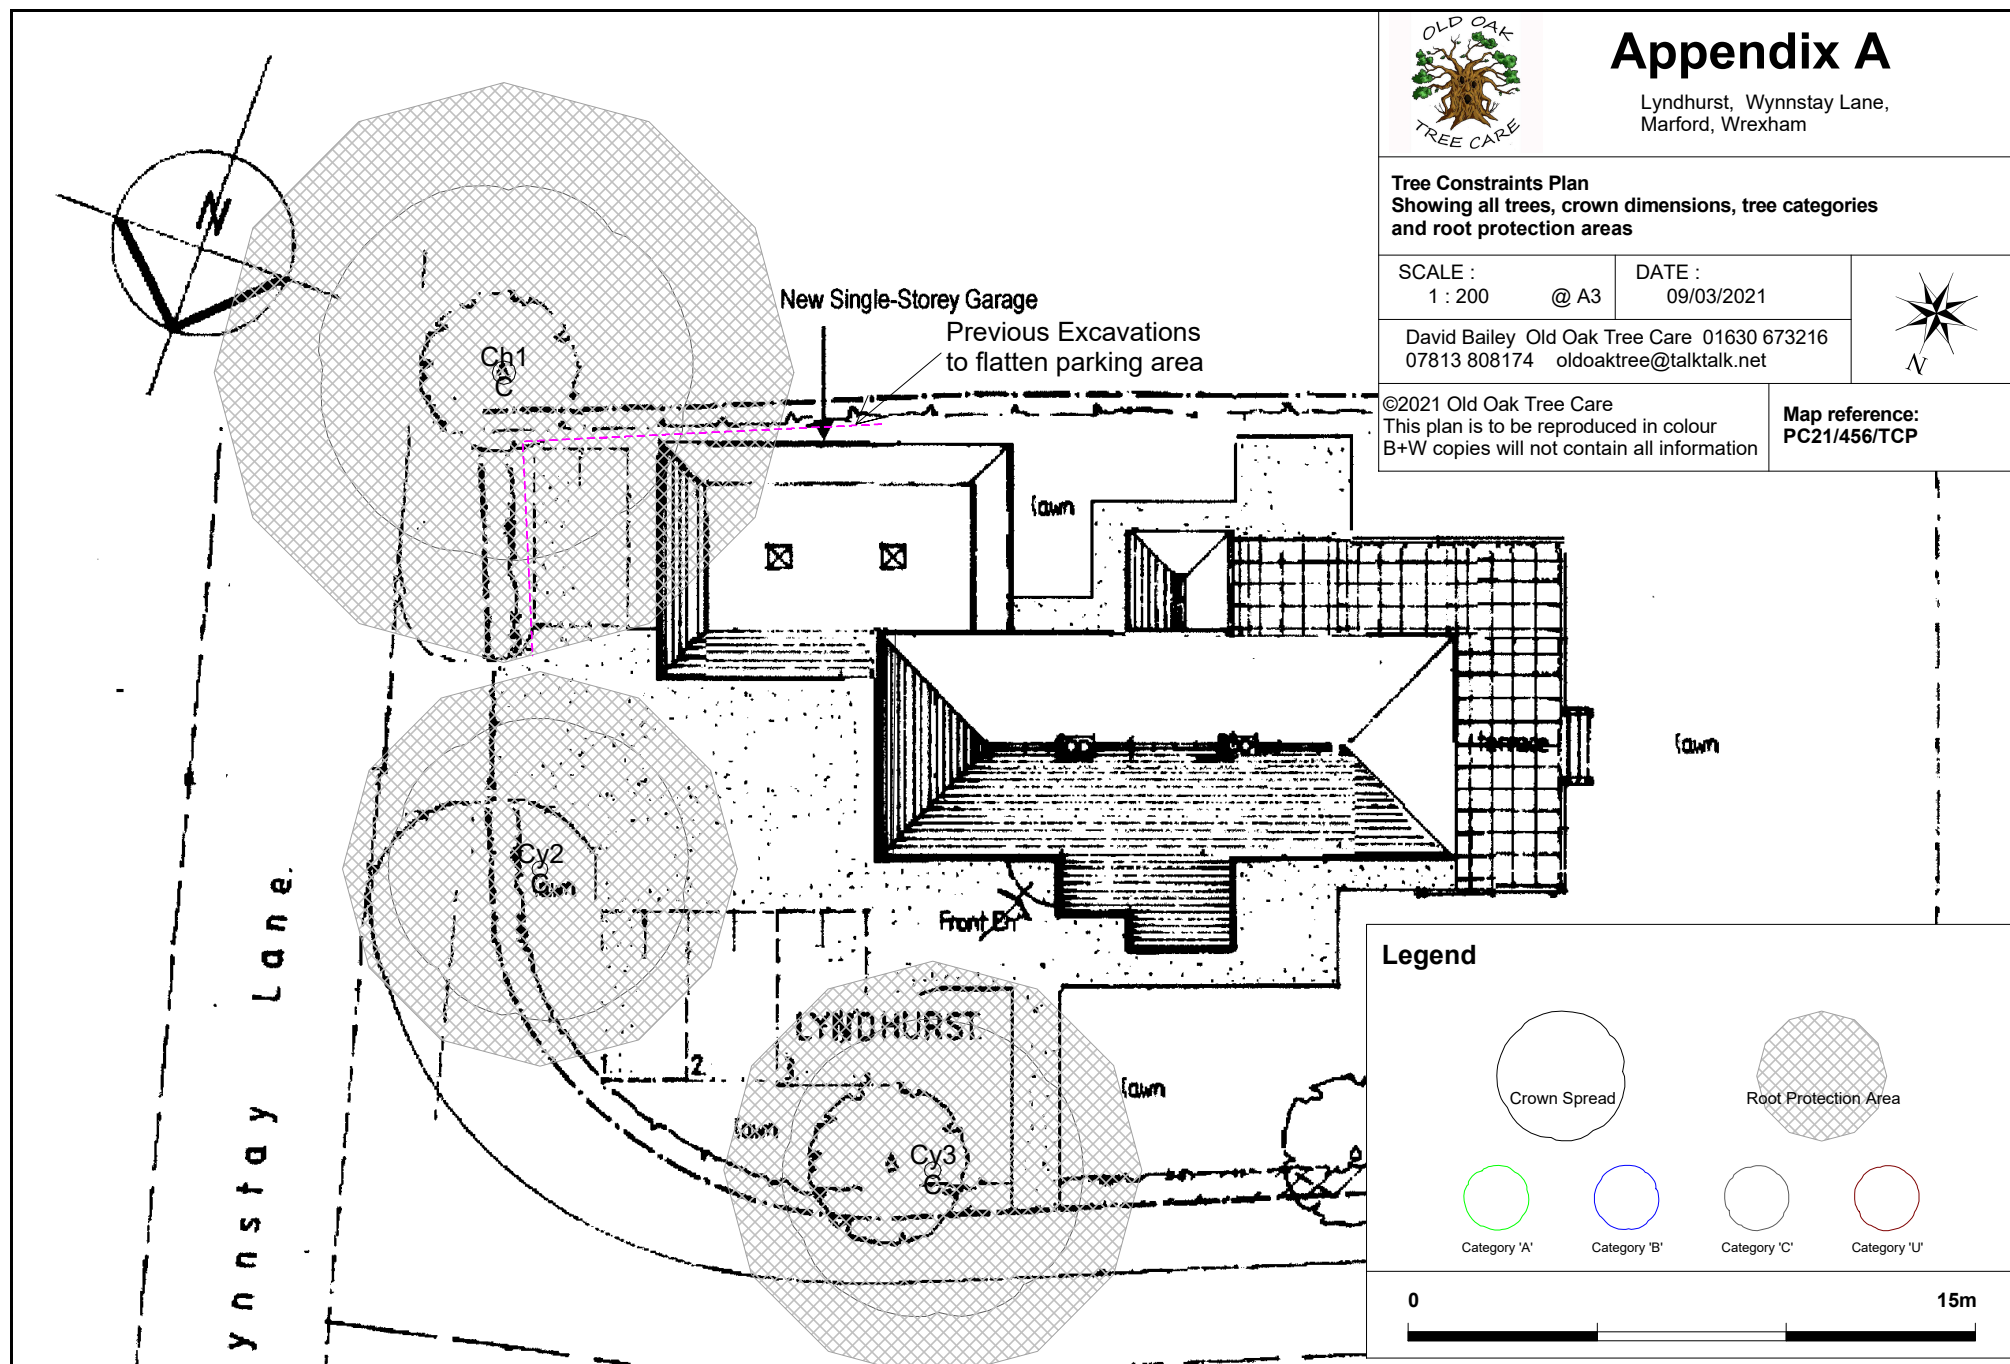



Appendix B

Lyndhurst, Wynnstay Lane,
Marford, Wrexham

Tree Protection and Planting Plan
Showing all retained trees, crown dimensions, tree categories,
RPAs, protective fencing and planting

SCALE :
1 : 200

@ A3


DATE :
09/03/2021

David Bailey Old Oak Tree Care 01630 673216
07813 808174 oldoaktree@talktalk.net




©2021 Old Oak Tree Care
This plan is to be reproduced in colour
B+W copies will not contain all information

Map reference:
PC21/456/TPP

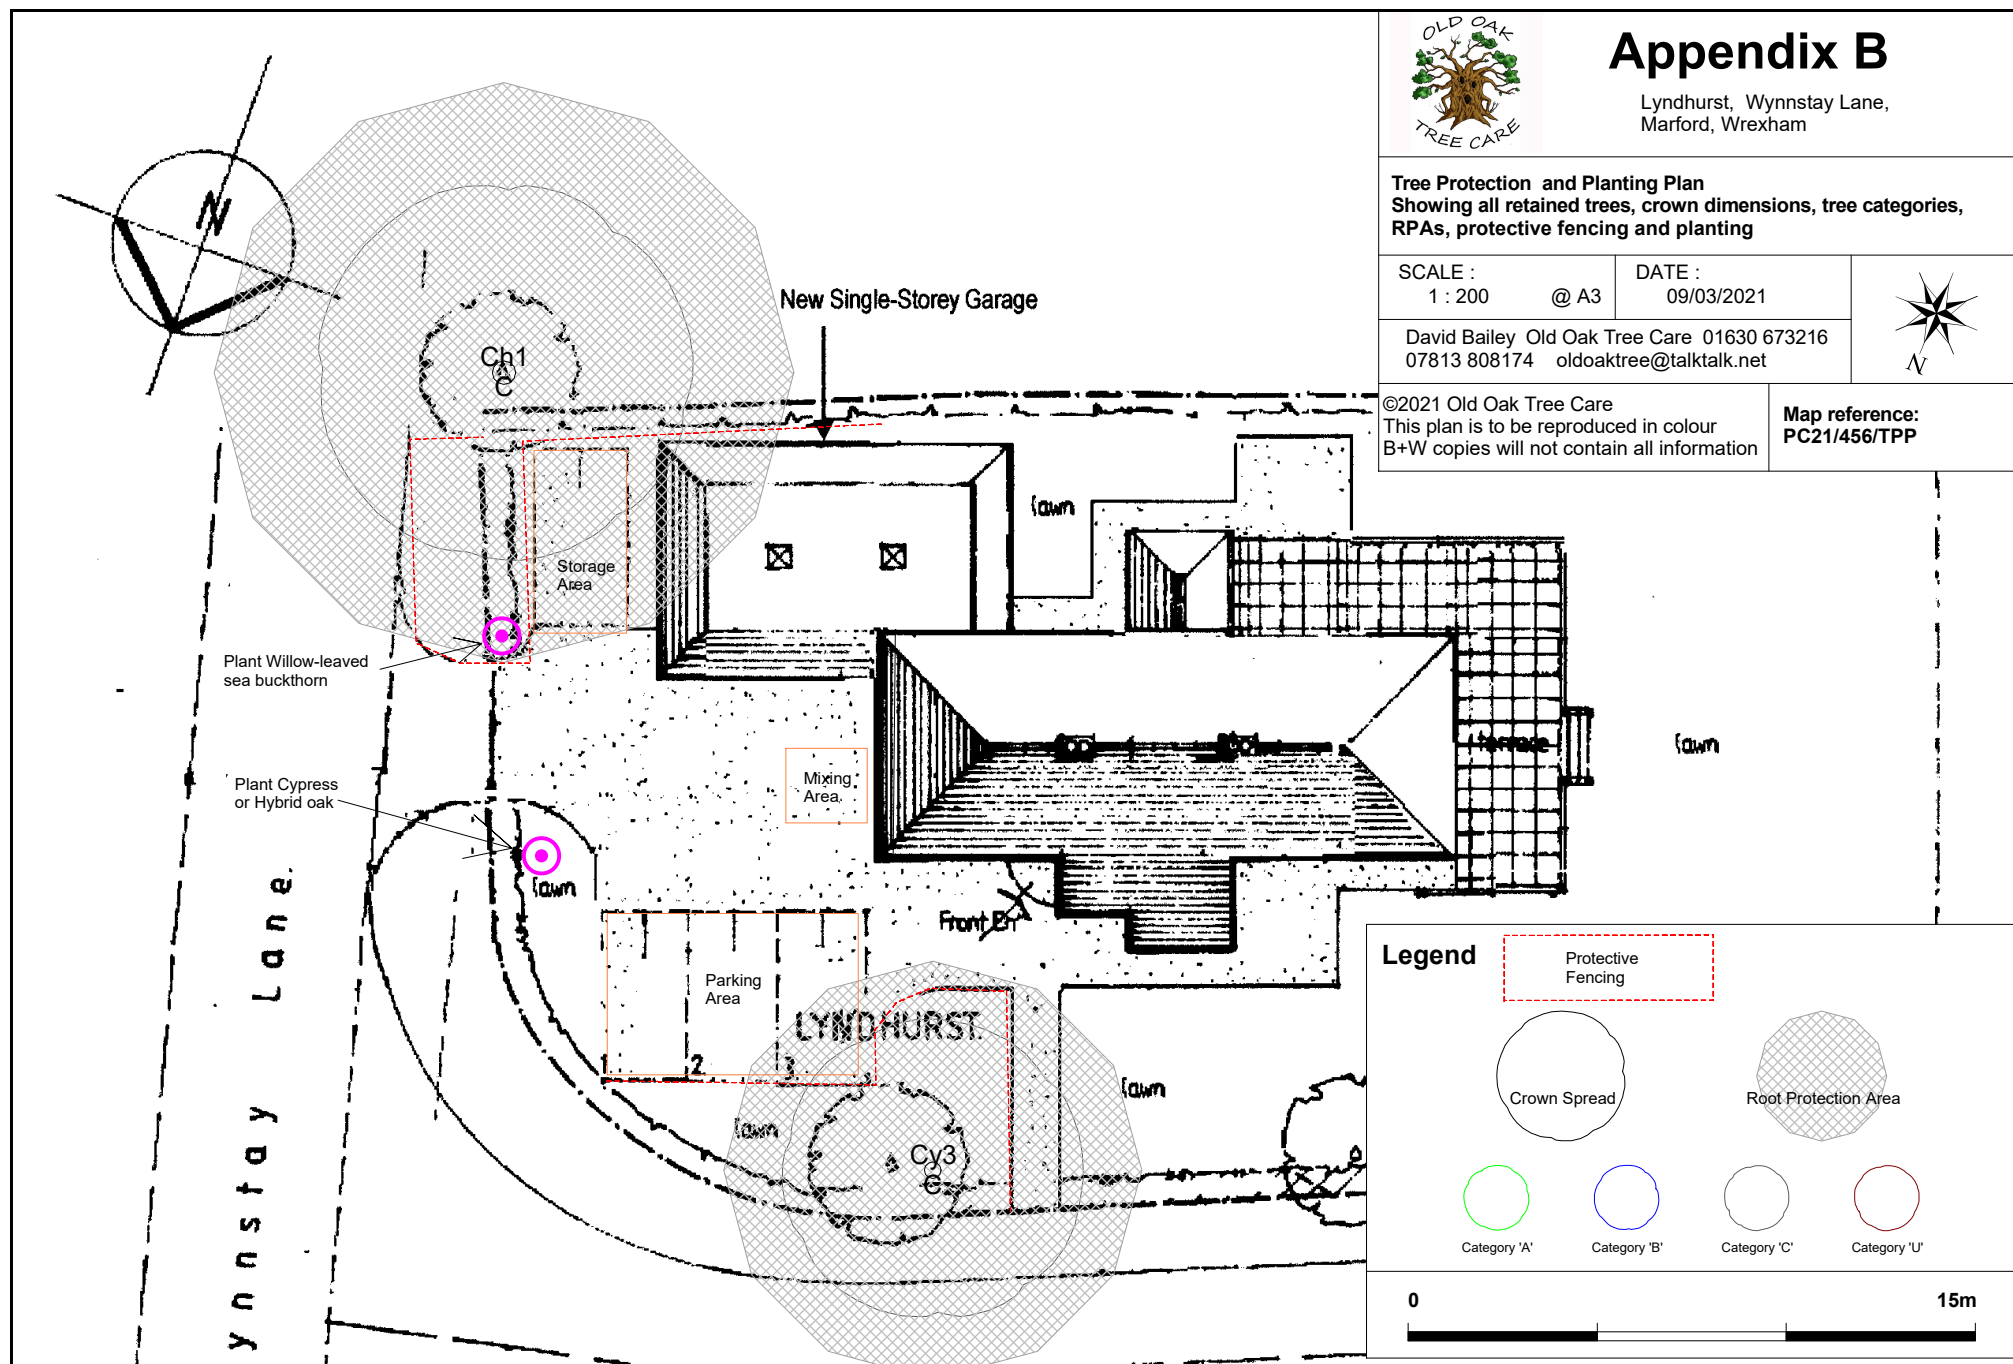

Legend

Protective
Fencing

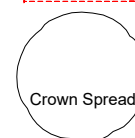

Crown Spread



Root Protection Area



Category 'A'



Category 'B'



Category 'C'



Category 'U'

0

15m