


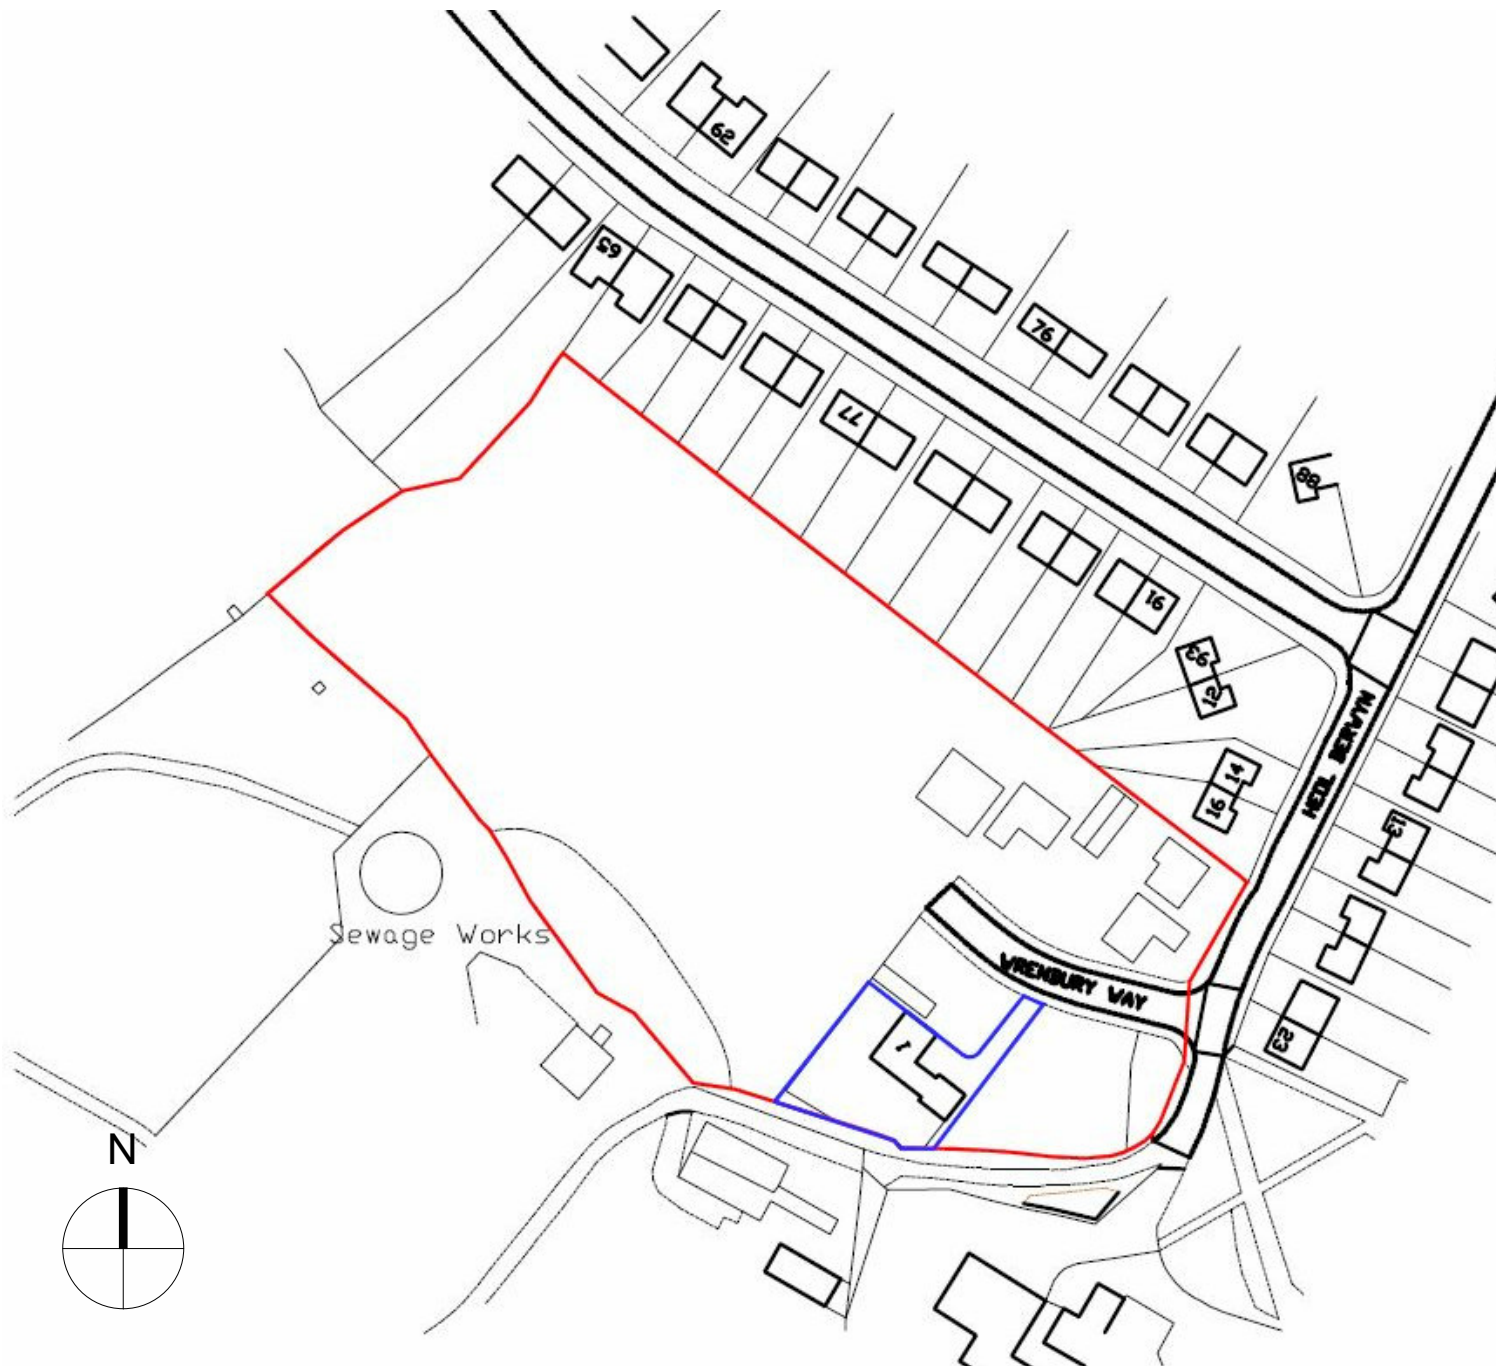

Ordnance Survey (c) Crown Copyright 2018. All rights reserved. Licence number 100022432

#### General Notes

1. Contractor to verify all dimensions and check level datums on site
2. All of the designs are the sole property of TACP Architects Ltd and may not be used without their written agreement
3. All prints, specifications and their copyright are the property of TACP Architects Ltd
4. Do not scale off drawings
5. All dimensions shall be checked on site before commencement of shop drawings, manufacture and all discrepancies must be reported to TACP Architects Ltd

#### Revisions

| Rev | Date | Description | By | Check |
|-----|------|-------------|----|-------|
|     |      |             |    |       |
|     |      |             |    |       |
#### Consultants

#### Client

**Wales & West Housing**

#### Project Title

**Heol Berwyn Cefn Mawr**

#### Drawing Title

**Location Plan**

Scale Date Drawn By Checked By Office  
1:1250 @ A4 02/04/20KA MG Wrexham

Job Number Project•Originator•Zone•Level•Type•Role•Number Revision  
19030 HBCM -TACP- PS- ZZ- DR- A- 700

TACP Architects Ltd  
Pembroke House  
Ellice Way, Wrexham Technology Park,  
Wrexham, LL13 7YT  
01978 291161

admin@tacparchitects.co.uk  
www.tacparchitects.co.uk

Architecture • Interior Design • Healthcare Planning • Conservation • Masterplanning • Sustainable Design

