
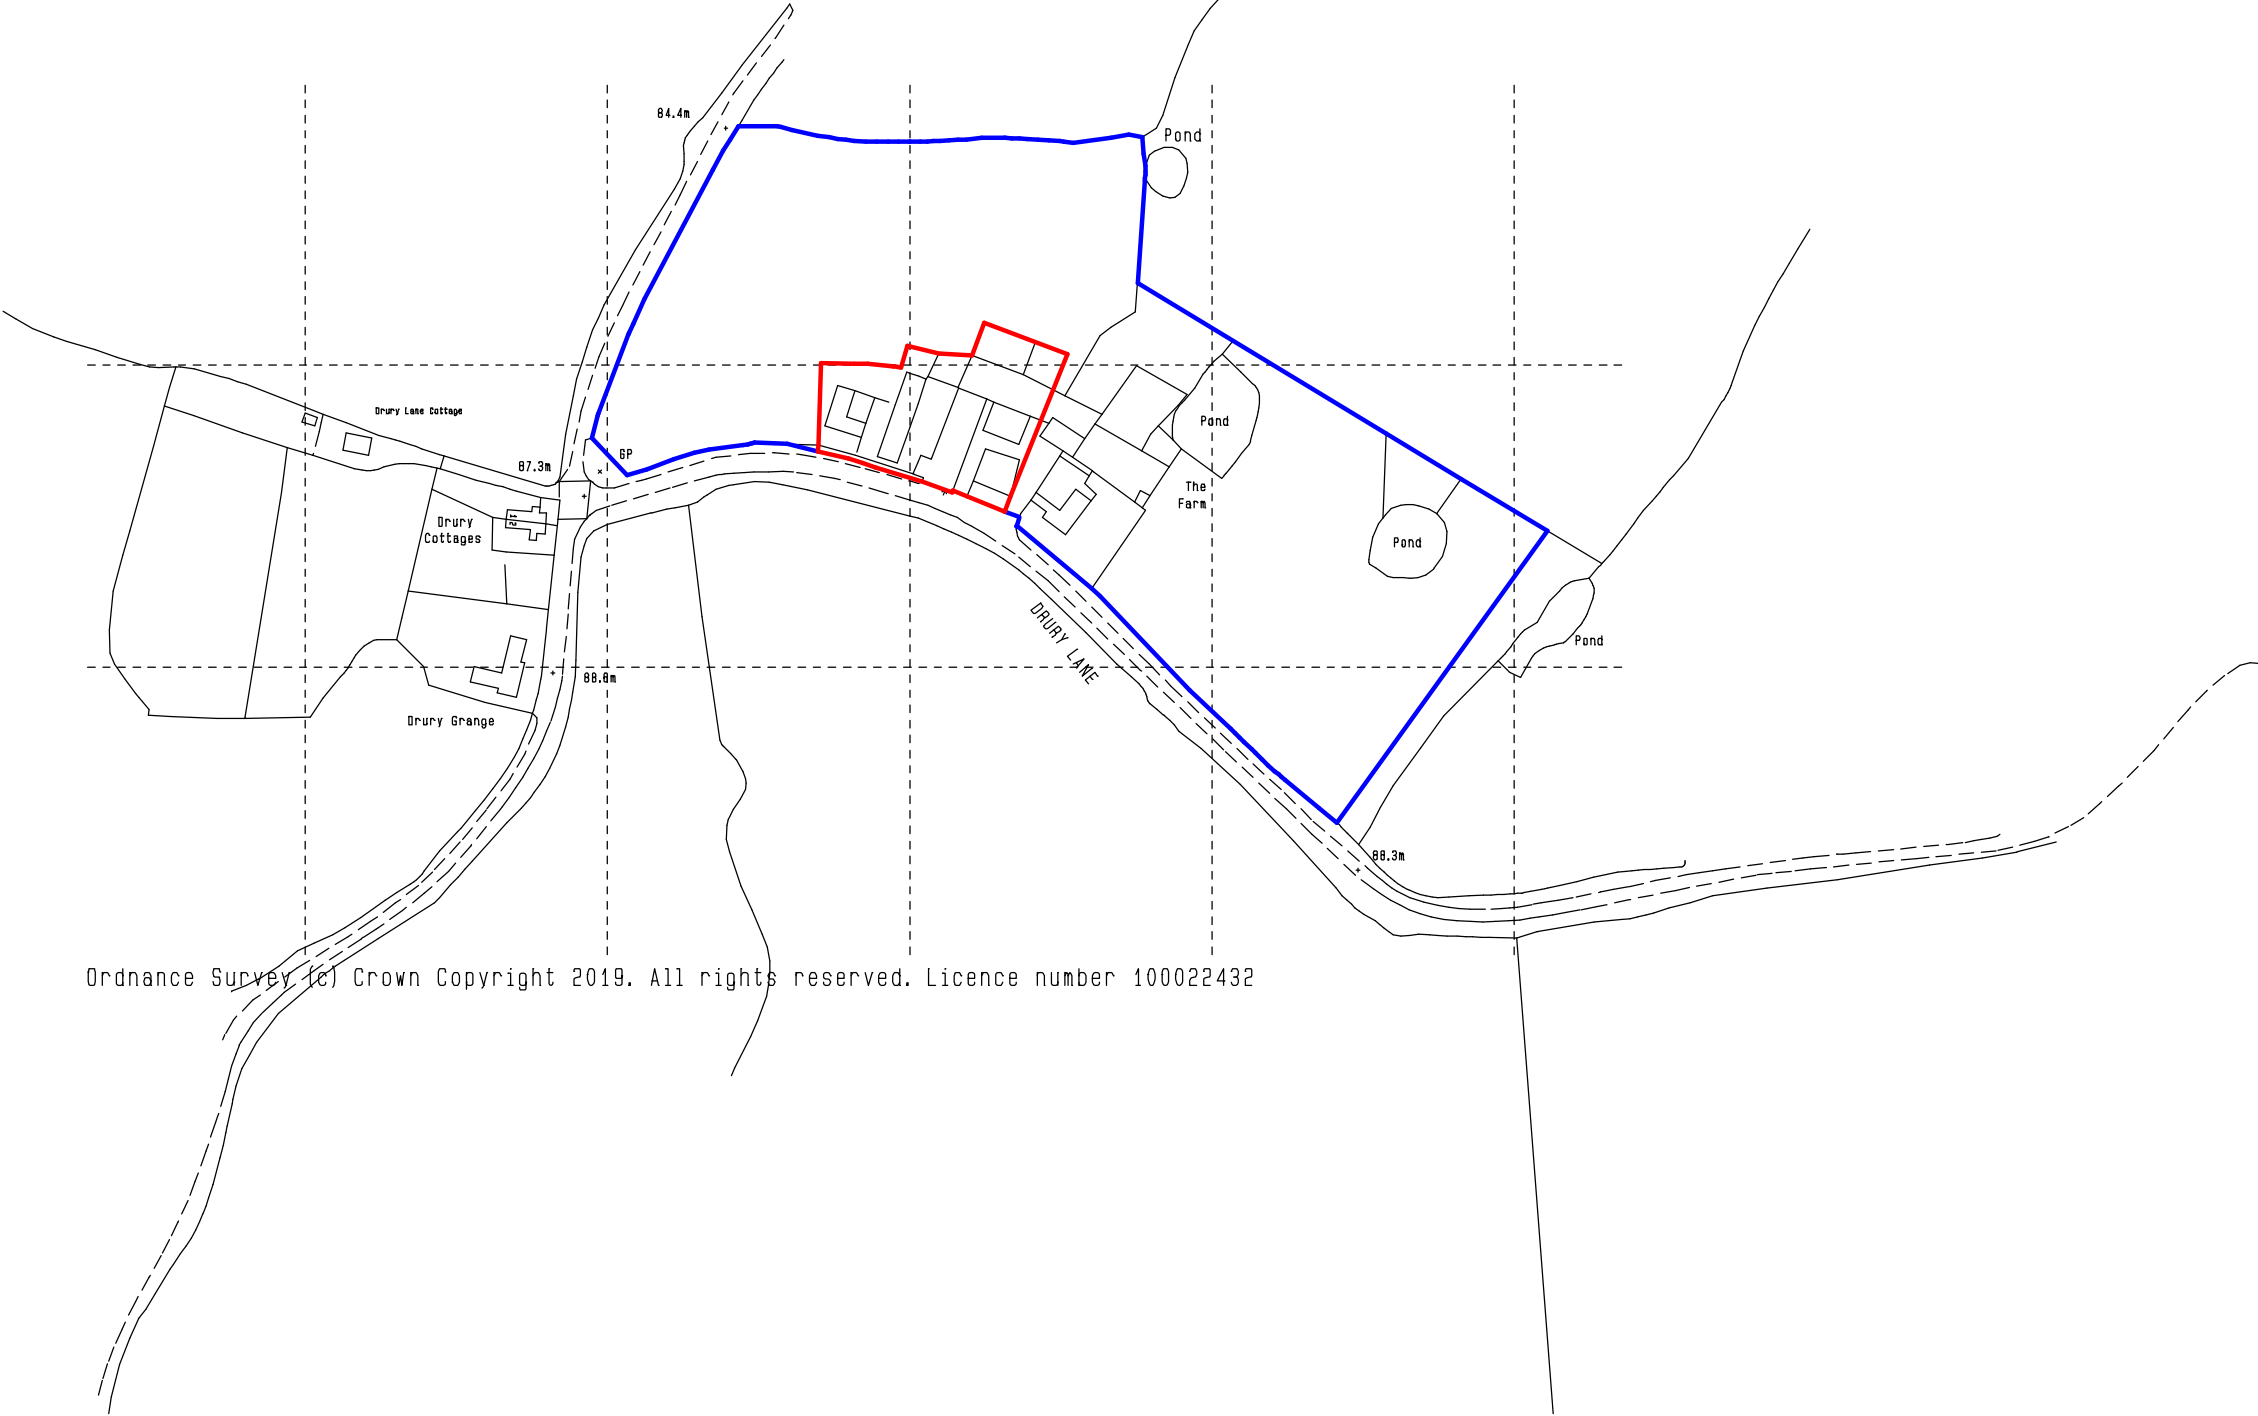


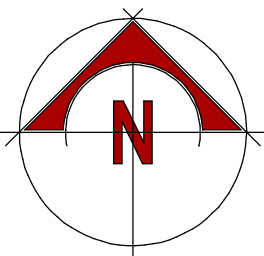

Ordnance Survey (c) Crown Copyright 2019. All rights reserved. Licence number 100022432

SITE LOCATION PLAN 1 : 2500

NOTES:
All drawings and specifications contained in this document are the copyright of ARH Architectural Design.
All dimensions must be checked on site and not scaled from the drawings.
All discrepancies must be notified to the Agent immediately.

-	-	-
Rev	Date	Revisions
Drawn by :	Date :	
A.R. HEWITT	JANUARY 2020	

ARH Architectural Design
206 Liverpool Road,
Whitchurch,
Shropshire,
SY13 1UT

Tel: 07891 147512
e-mail
arharchitecturaldesign@gmail.com
ARH Architectural Design is the trading name of Saxby Hewitt & Associates Ltd.
Company Registered in England and Wales No: 1239458
copyright This drawing must not be reproduced without first obtaining written permission

Client :
Mr & Mrs B Probin

Job Title :
PROPOSED CONVERSION OF OUTBUILDINGS AT
THE DRURY
DRURY LANE
TYBROUGHTON
WHITCHURCH
SY13 3BD

Drawing Title :
SITE LOCATION PLAN

Dwg No : HS140/00	Scale : As Shown @ A3	Rev : -
----------------------	--------------------------	------------