


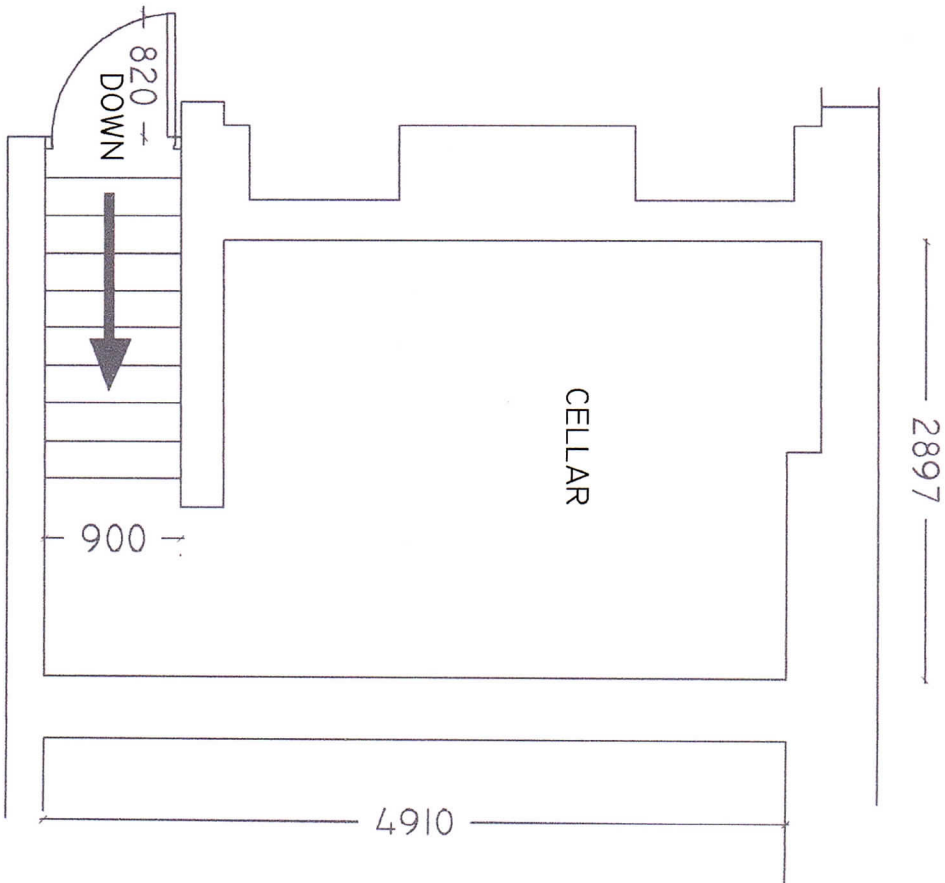

CHARRINGTONS
BUILDING & SURVEYING
SERVICES


11 REGENT SQUARE
MADELEY
TELFORD
SHROPSHIRE
m: 07756 058 399
Email: charrington153@gmail.com

Version:-
AutocAD LT 2019

Notes :-
FOR AND ON BEHALF OF
REFLEXIONS CARE GROUP LTD

PROJECT:-
CROXTON FARM HOUSE
Hammer
SY13 3BS

DWG TITLE EXISTING CELLAR FLOOR DIMS	
SCALE 1 / 50	DRAWN CTH
DATE 08/06/2020	DWG No. CH005/CFH

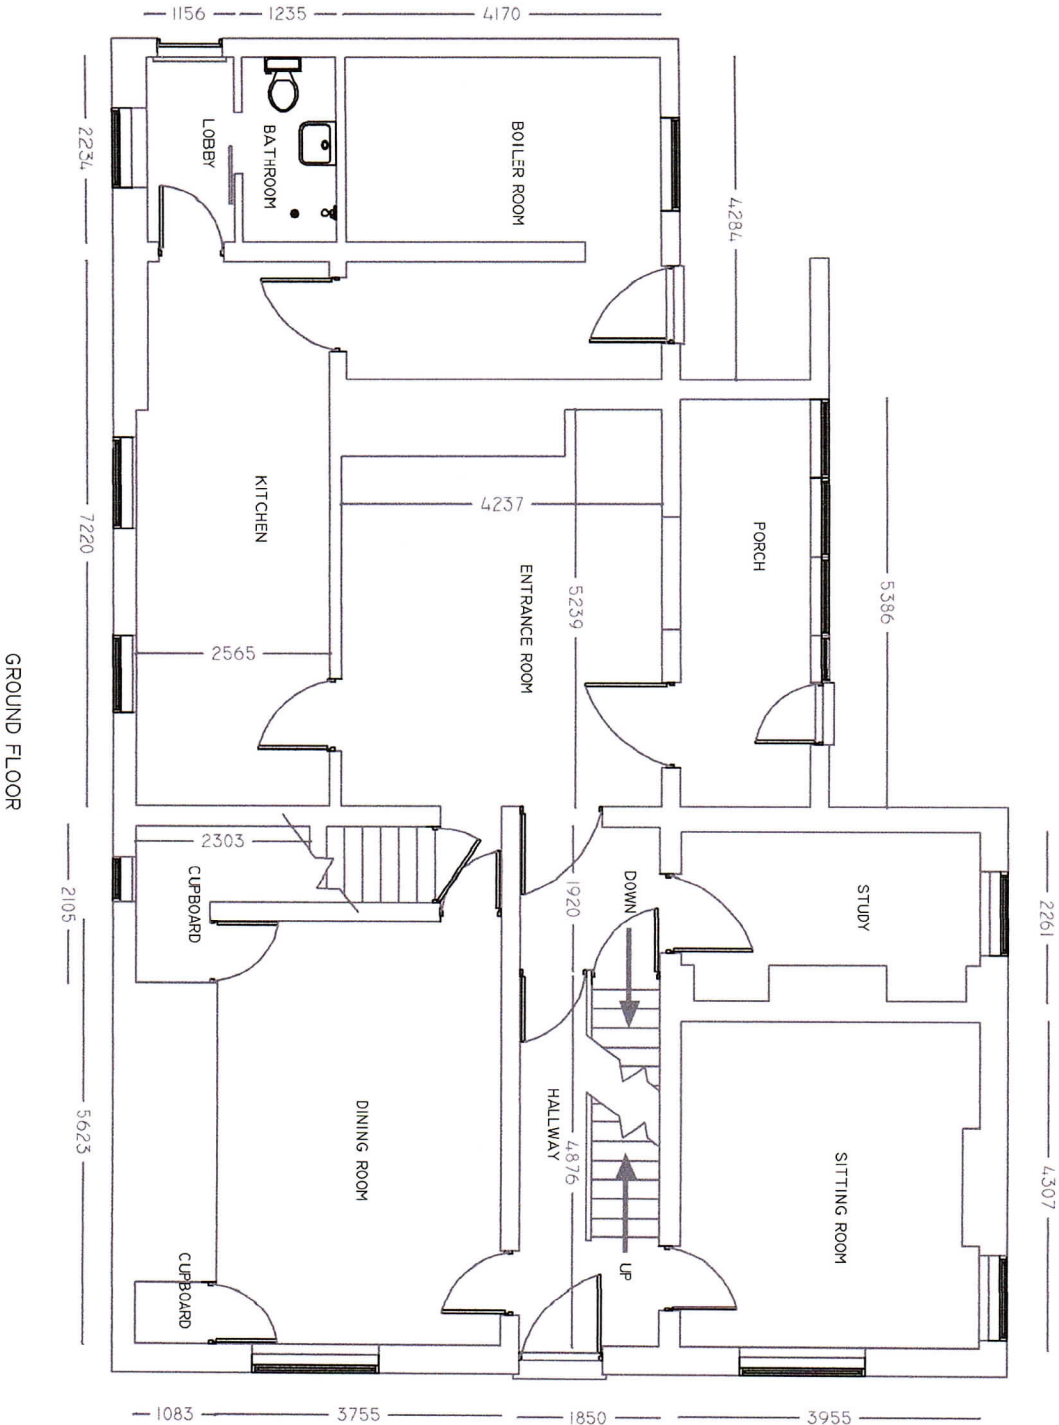

GROUND FLOOR

CHARINGTONS
BUILDING & SURVEYING
SERVICES


11 REGENT SQUARE
MADELEY
TELFORD
SHROPSHIRE
m: 07756 058 399
Email: charington153@gmail.com

Version:-
AutocAD LT 2019

Notes :-
FOR AND ON BEHALF OF
REFLEXIONS CARE GROUP LTD

PROJECT:-
CROXTON FARM HOUSE
Hammer
SY13 3BS

DWG TITLE EXISTING GROUND FLOOR DIMS	
SCALE 1 / 100	DRAWN CTH
DATE 08/06/2020	DWG No. CH006/CFH

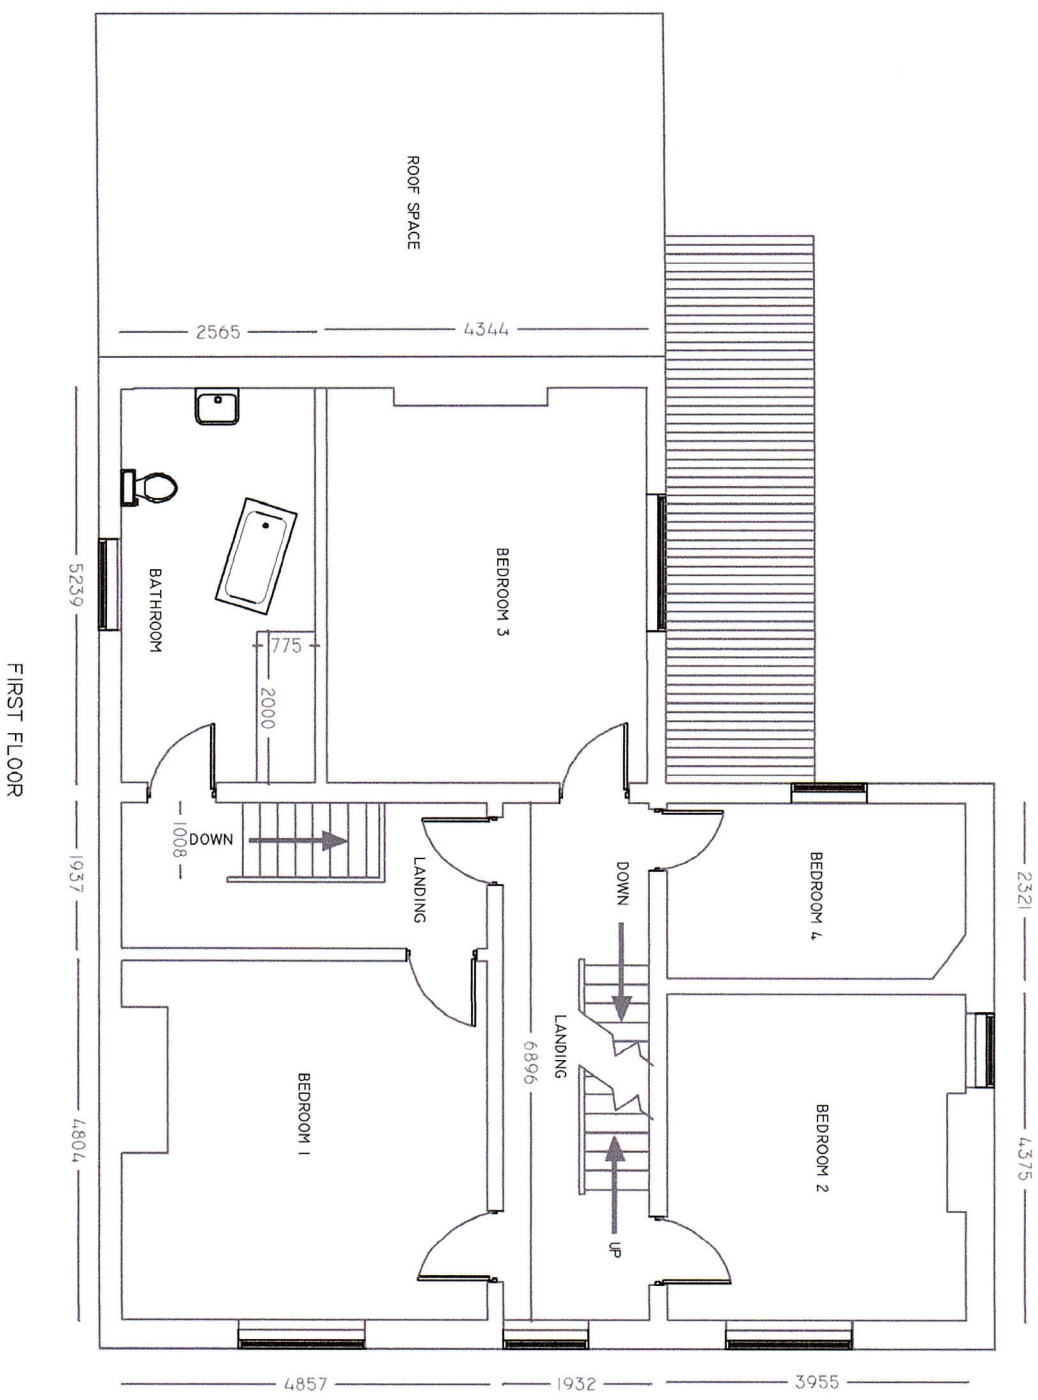

FIRST FLOOR

CHARRINGTONS
BUILDING & SURVEYING
SERVICES


11 REGENT SQUARE
MADELEY
TELFORD
SHROPSHIRE
m: 07756 058 399
Email: charington153@gmail.com

Version:-
AutoCAD LT 2019

Notes :-
FOR AND ON BEHALF OF
REFLEXIONS CARE GROUP LTD

PROJECT:-
CROXTON FARM HOUSE
Hammer
SY13 3BS

DWG TITLE EXISTING FIRST FLOOR DIMS	
SCALE 1 / 100	DRAWN CTH
DATE 08/06/2020	DWG No. CH007/CFH

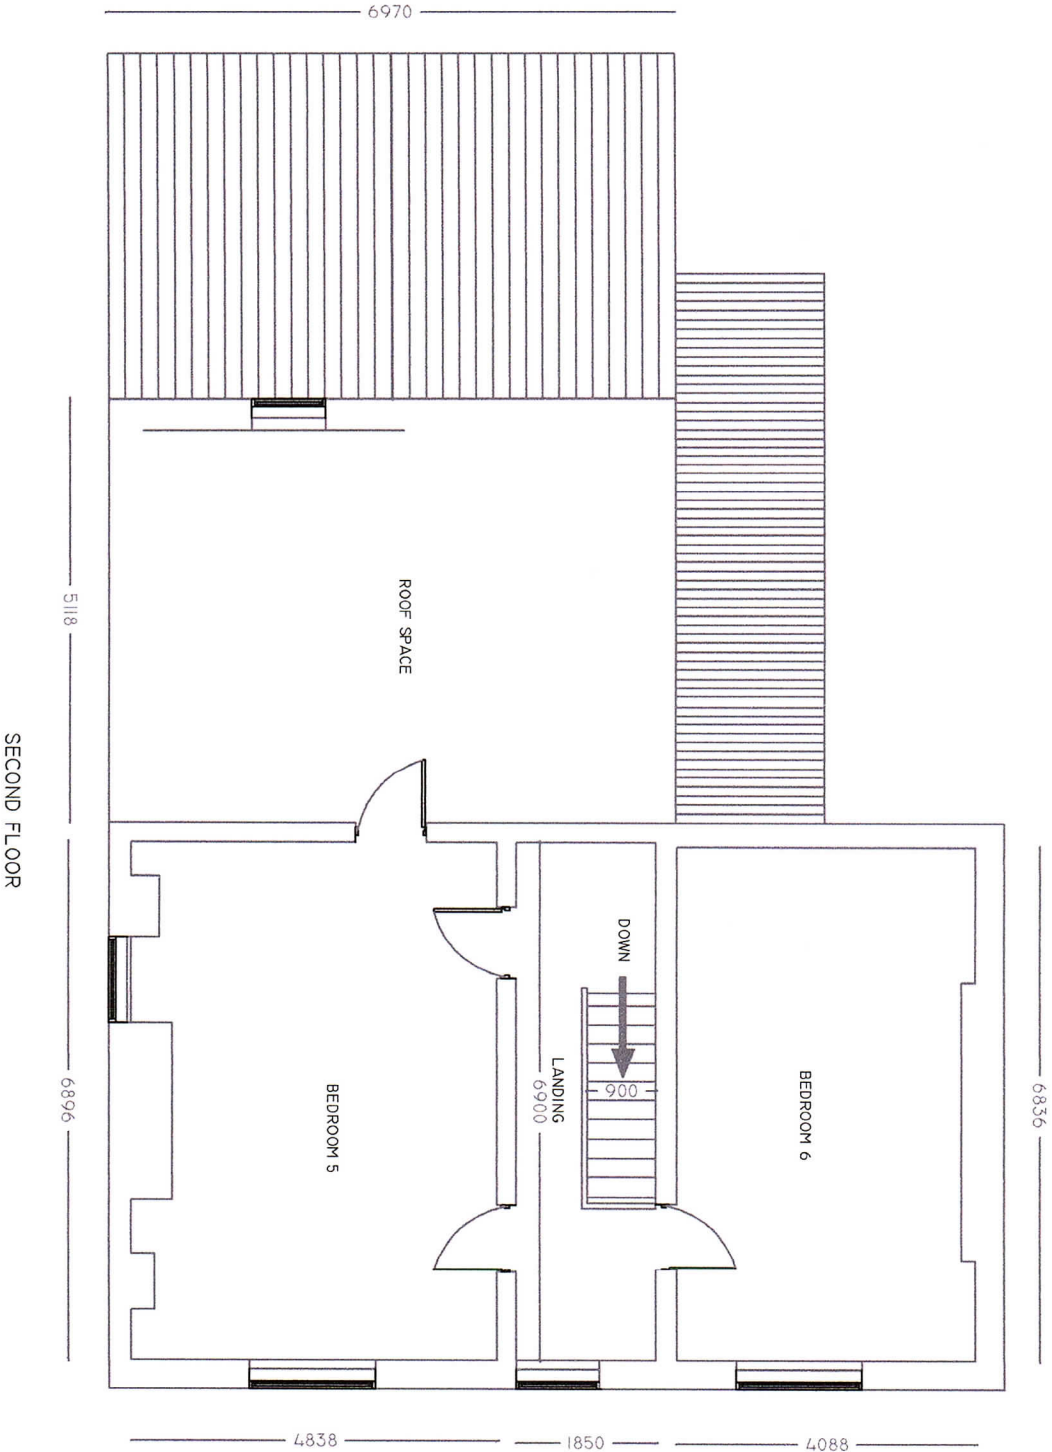

CHARRINGTONS
BUILDING & SURVEYING
SERVICES

11 REGENT SQUARE
MADELEY
TELFORD
SHROPSHIRE
m: 07756 058 399
Email: charrington153@gmail.com

Version:-
AUTOCAD LT 2019

Notes :-
FOR AND ON BEHALF OF
REFLEXIONS CARE GROUP LTD

PROJECT:-
CROXTON FARM HOUSE
Hammer
SY13 3BS

DWG TITLE EXISTING SECOND FLOOR DIMS	
SCALE 1 / 100	DESIGN CTH
DATE 08/06/2020	DWG No. CH008/CFH