


DETAIL J - TIMBER BOARDED DOOR - D3

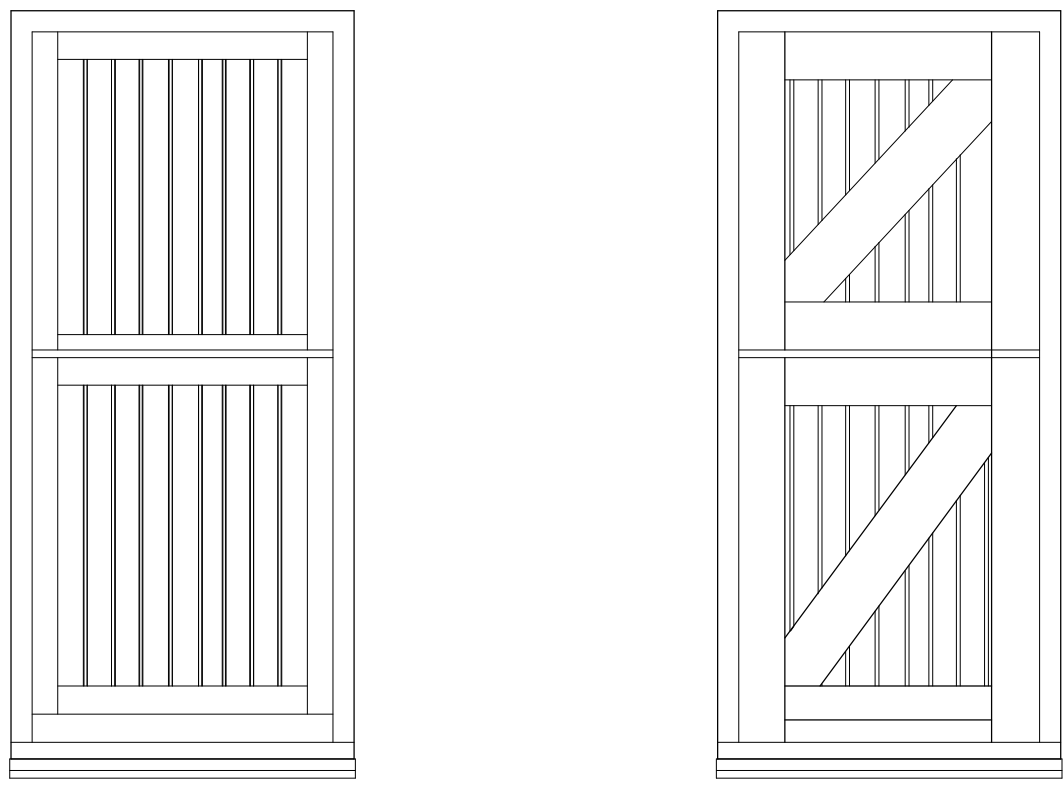


EXTERNAL ELEVATION FLAT HEAD
Scale 1:20


INTERNAL ELEVATION FLAT HEAD
Scale 1:20

MATERIALS

1. HARDWOOD (EUROPEAN OAK PROTECTED WITH CLEAR 'OSMO' SATIN PROTECTION)
2. JOINERY COMPONENTS TO BE PRESERVATIVE TREATED BY DOUBLE VACUUM IMPREGNATED IN ACCORDANCE WITH PRESERVATIVE MANUFACTURERS INSTRUCTIONS
3. ADHESIVE: WBP RESORINCOL RESIN TYPE COMPLYING WITH BS 1204: PART 1
4. SCREWS, NAILS AND FIXINGS GENERALLY TO BE SHERADIZED IN ACCORDANCE WITH BS 1202: PART 1
5. TRICKLE VENTS ARE NOT ACCEPTABLE. INSTEAD CASEMENTS TO BE FITTED WITH DUAL POSITION FASTENERS CAPABLE OF SECURING WINDOWS SLIGHTLY OPEN TO PROVIDE BACKGROUND VENTILATION
6. OVERALL DIMENSIONS TO SUIT EXISTING OPENINGS
7. ALL LARGE GLAZED OPENINGS TO HAVE TOUGHENED SAFETY GLASS FITTED AS STANDARD

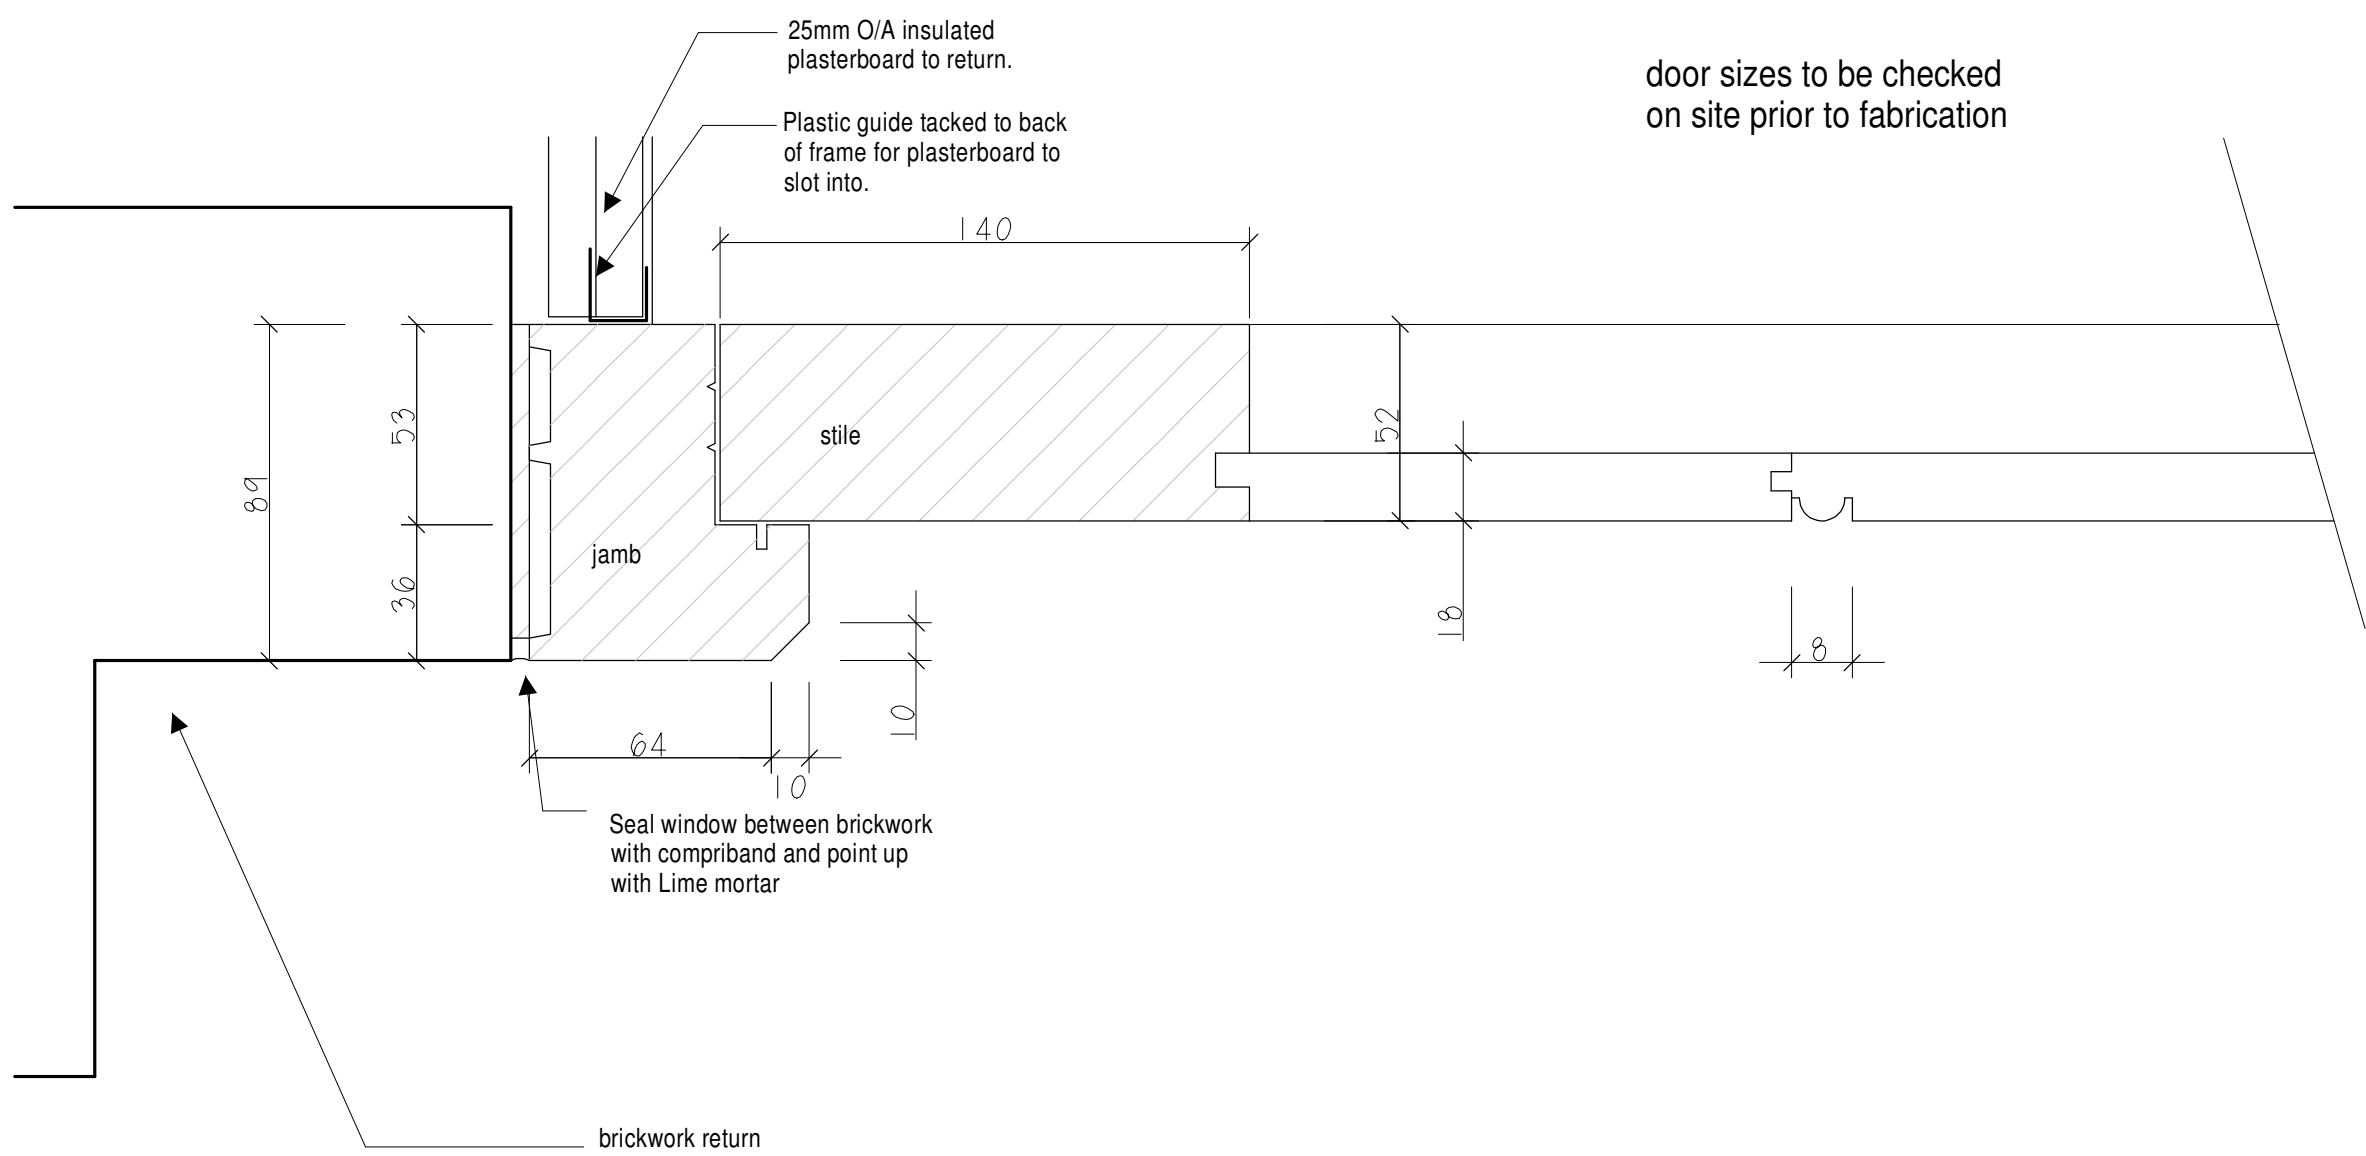

Horizontal Section Detail Type C Scale 1:2

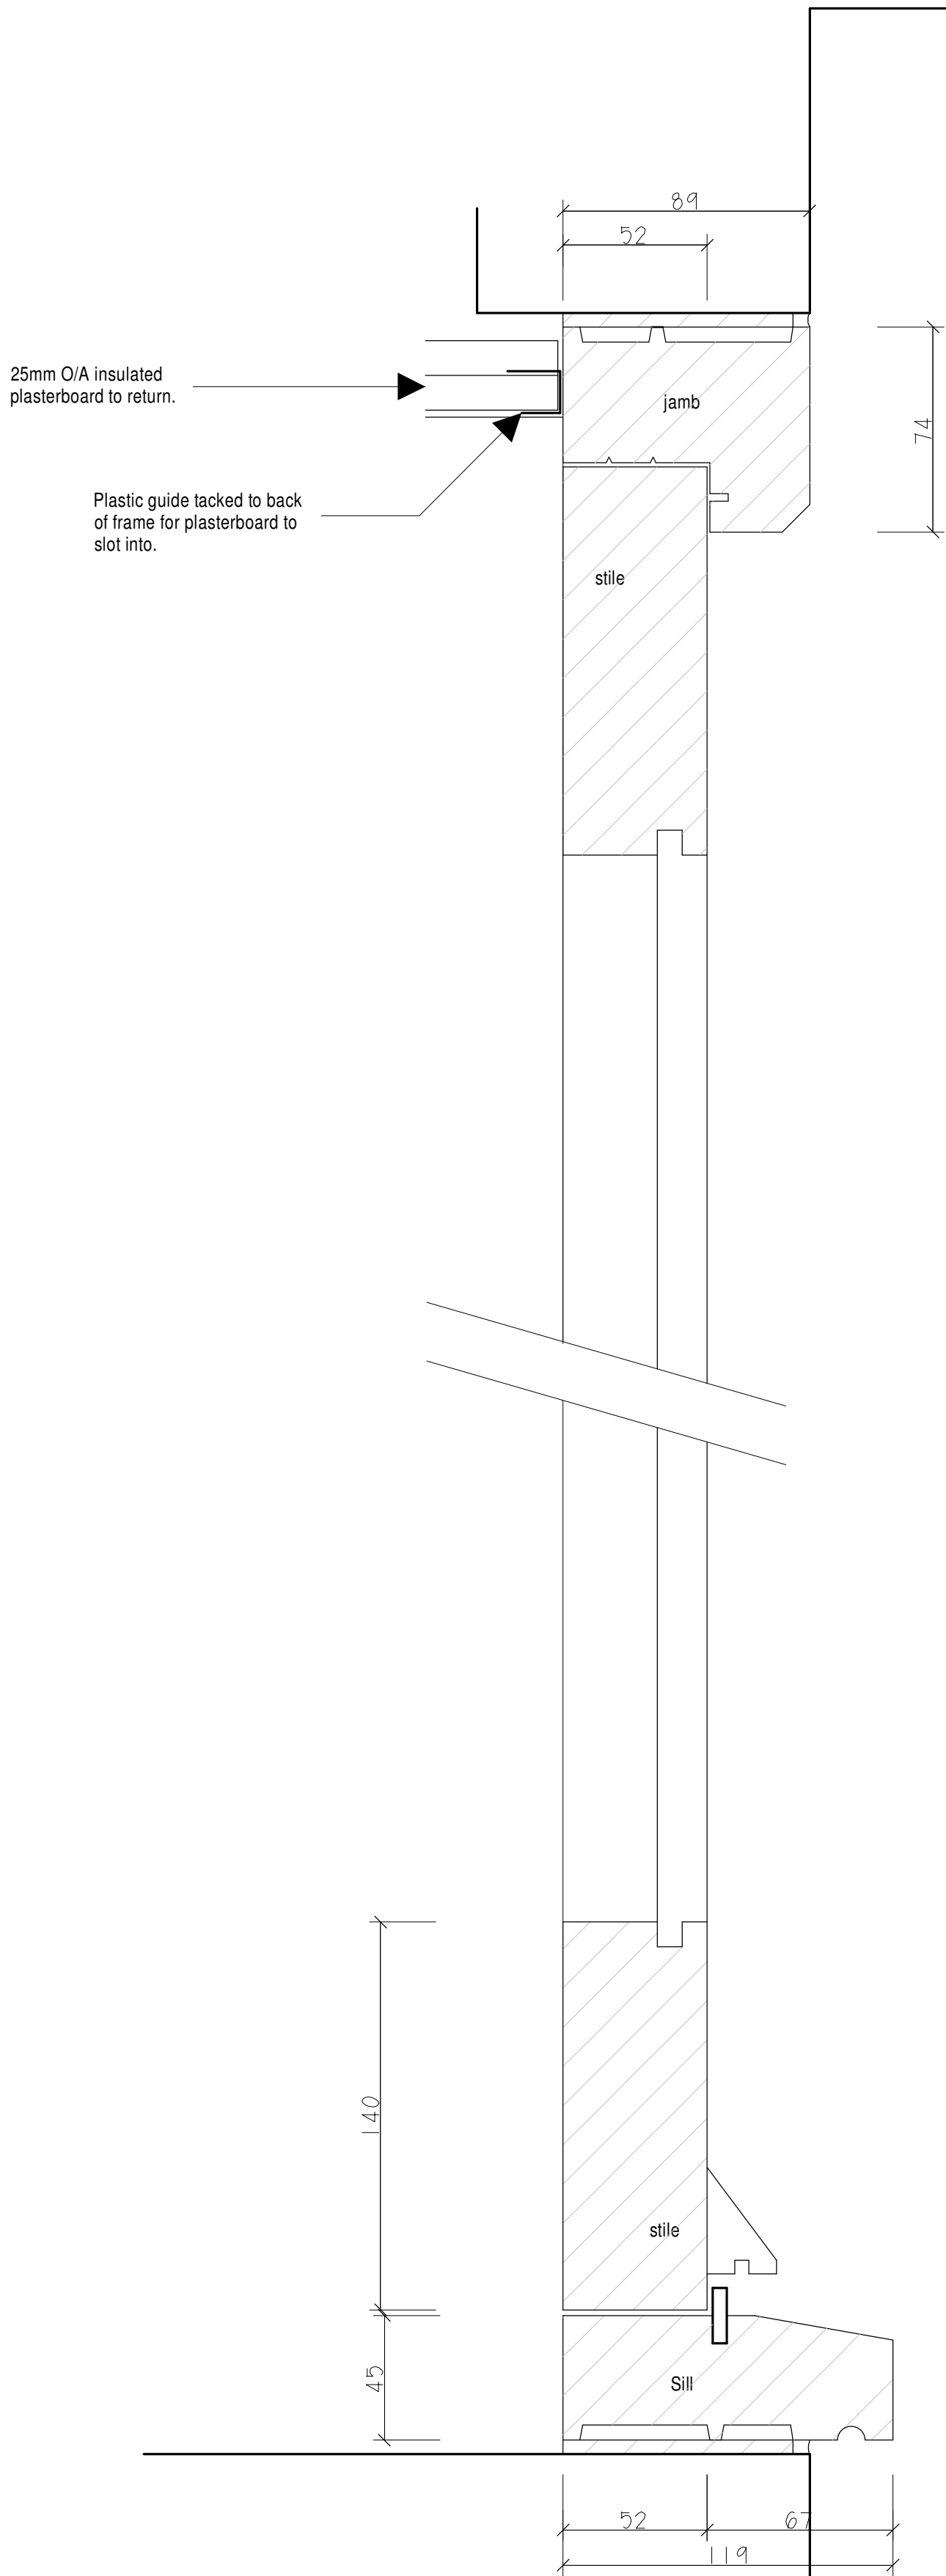

Vertical Section Scale Detail Type C 1:2

NOTES
All drawings and specifications contained in this document are copyright to SHENTON OWEN PLANNING & DESIGN. All dimensions must be checked on site and not scaled from the drawings. All discrepancies must be notified to the Agent immediately.

KEY :

-	-	-
Rev	Date	Revisions
Drawn by :	Date :	
R SHENTON	OCT 2020	



2 St Catherine's
23a Dodington
Whitchurch
Shropshire
SY13 1EE

Tel: (01948) 663004

e-mail
info@shenton-owen.co.uk

© copyright
This drawing must not be reproduced without first obtaining written permission

Client :
MR & MRS LATHAM

Job Title :
CONVERSION OF OUTBUILDING INTO DWELLING AND USE OF DUTCH BARN FOR GARAGING AND DOMESTIC STORAGE AT KNOLTON FARM, OSWESTRY ROAD, OVERTON, WREXHAM, LL13 0LG

Drawing Title :
DETAIL J -
TIMBER BOARDED DOOR DETAIL

Dwg No : W20/2073/CC11	Scale : As Shown @ A1	Rev : .
---------------------------	--------------------------	------------