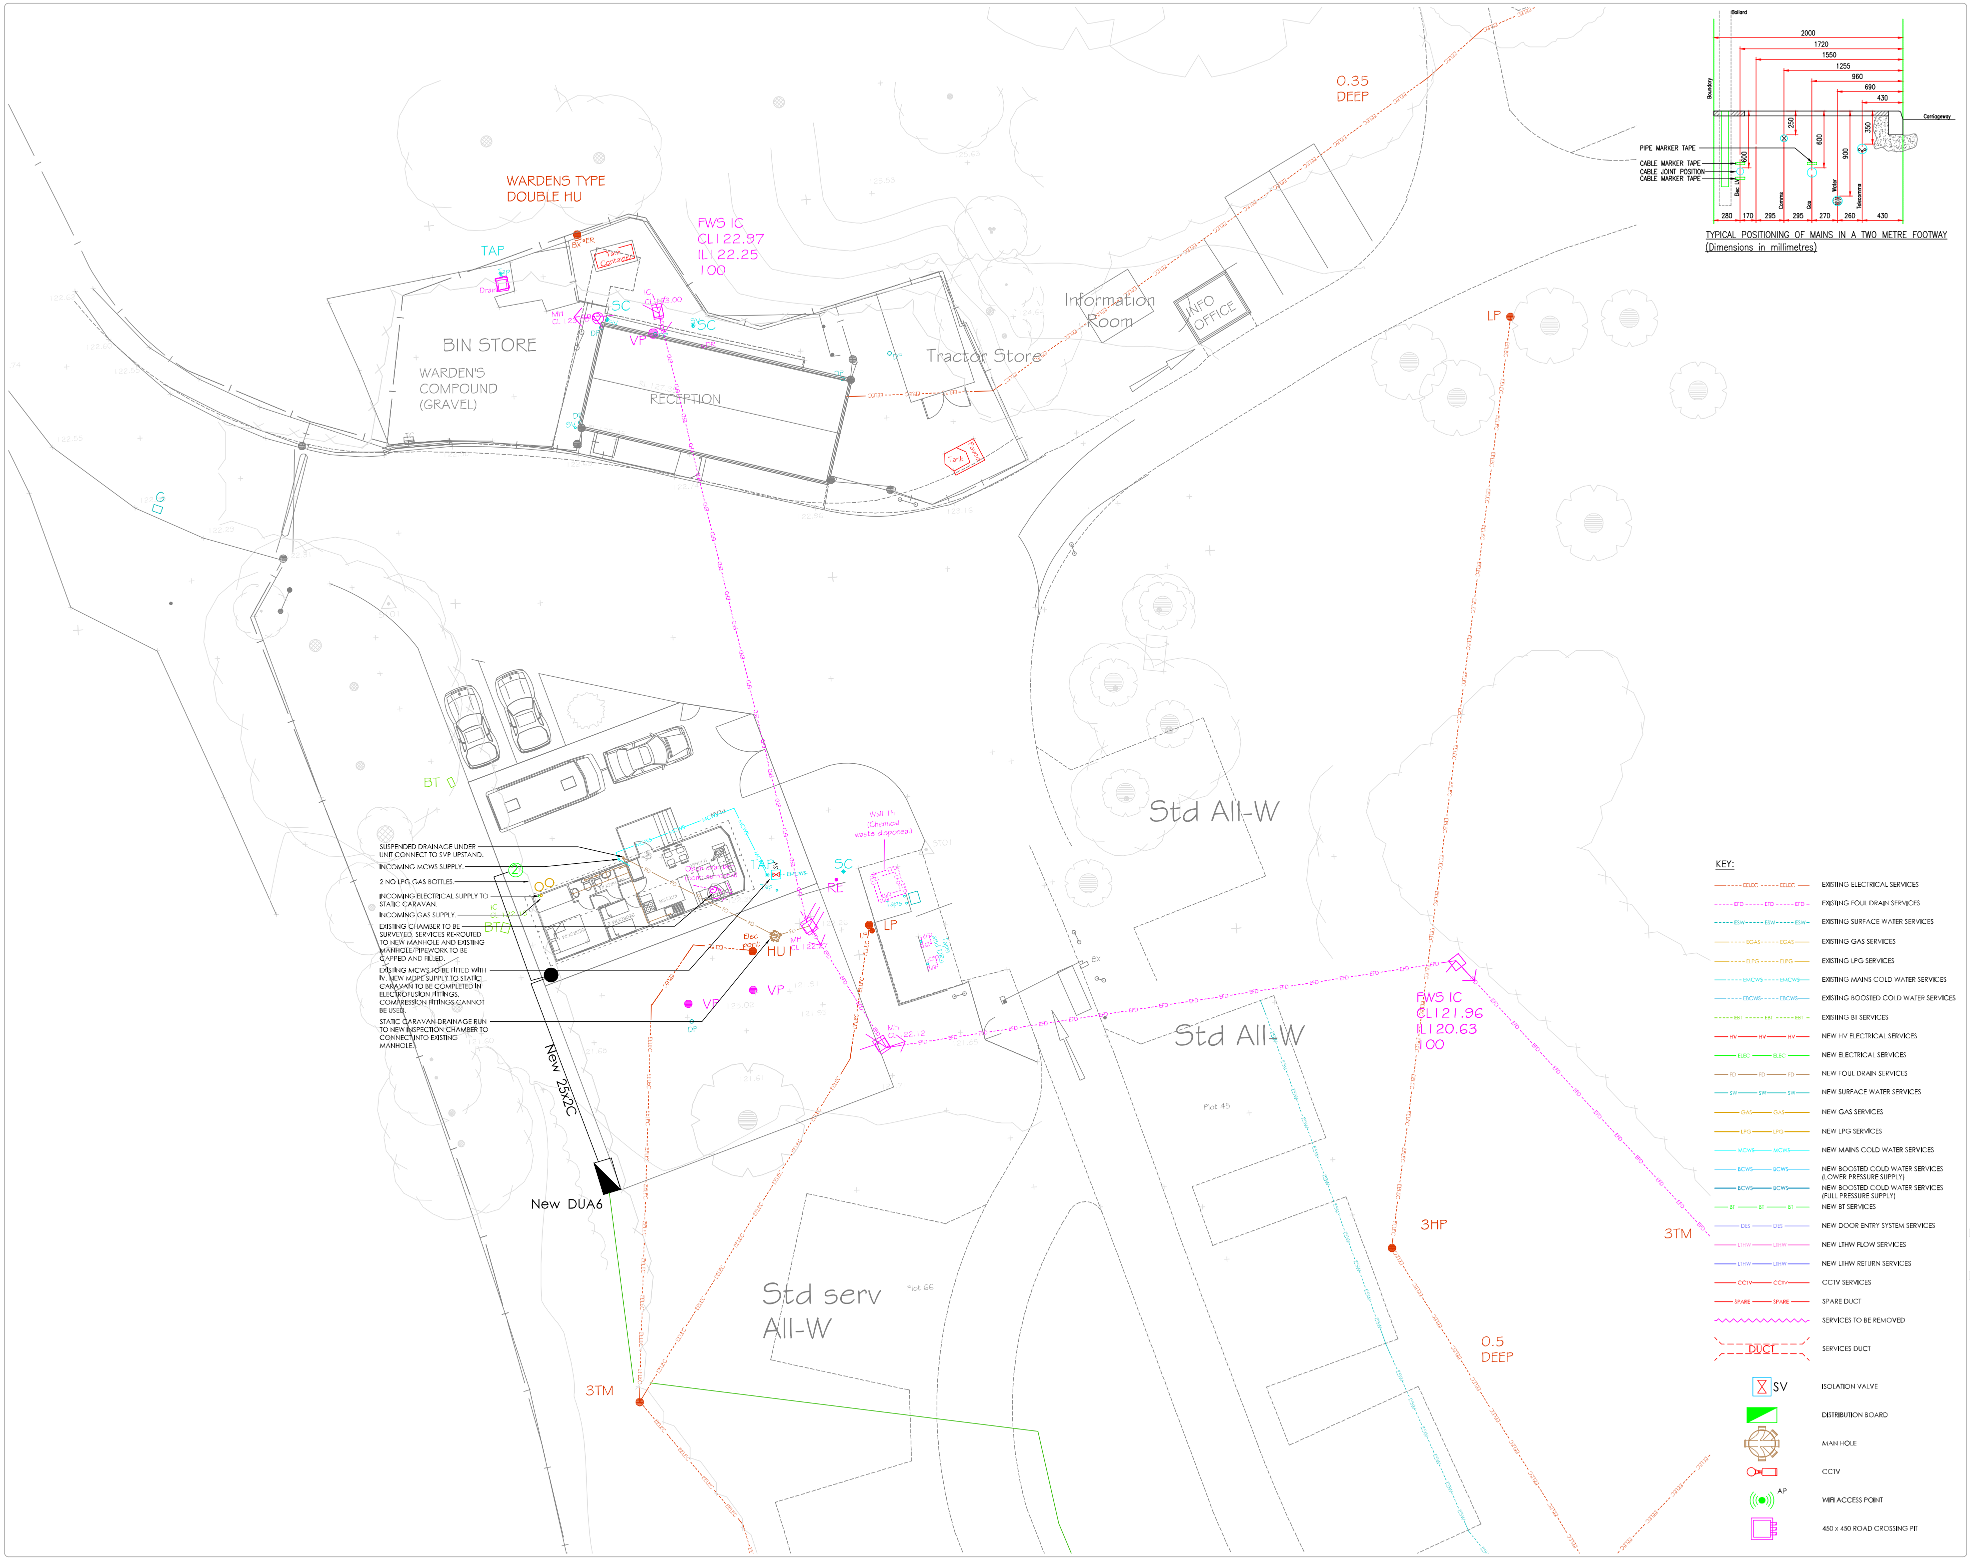
Bollard
Boundary
2000
1720
1550
1255
960
690
430
Carriageway
250
600
350
900
600
PIPE MARKER TAPE
CABLE MARKER TAPE
CABLE JOINT POSITION
CABLE MARKER TAPE
Elec LV
Comms
Gas
Water
Telecomms
280
170
295
295
270
260
430
TYPICAL POSITIONING OF MAINS IN A TWO METRE FOOTWAY
(Dimensions in millimetres)
WARDENS TYPE
DOUBLE HU
TAP
FWS IC
CL122.97
IL122.25
100
SC
VP
BIN STORE
WARDEN'S
COMPOUND
(GRAVEL)
RECEPTION
Tractor Store
Information
Room
INFO
OFFICE
Tank
LP
0.35
DEEP
G
BT
Wall 1h
(Chemical
waste disposal)
TAP
SC
RE
LP
HU
VP
VP
Std All-W
Std All-W
Plot 45
FWS IC
CL121.96
IL120.63
100
3HP
3TM
0.5
DEEP
Std serv
All-W
Plot 66
New DUA6
New 25x2C
3TM
SUSPENDED DRAINAGE UNDER UNIT CONNECT TO SVP UPSTAND.
INCOMING MCWS SUPPLY.
2 NO LPG GAS BOTTLES.
INCOMING ELECTRICAL SUPPLY TO STATIC CARAVAN.
INCOMING GAS SUPPLY.
EXISTING CHAMBER TO BE SURVEYED, SERVICES RE-ROUTED TO NEW MANHOLE AND EXISTING MANHOLE/PIPEWORK TO BE CAPPED AND FILLED.
EXISTING MCWS TO BE FITTED WITH IV. NEW MDPE SUPPLY TO STATIC CARAVAN TO BE COMPLETED IN ELECTROFUSION FITTINGS, COMPRESSION FITTINGS CANNOT BE USED.
STATIC CARAVAN DRAINAGE RUN TO NEW INSPECTION CHAMBER TO CONNECT INTO EXISTING MANHOLE.
KEY:
EELEC EXISTING ELECTRICAL SERVICES
EFD EXISTING FOUL DRAIN SERVICES
ESW EXISTING SURFACE WATER SERVICES
EGAS EXISTING GAS SERVICES
ELPG EXISTING LPG SERVICES
EMCWS EXISTING MAINS COLD WATER SERVICES
EBCWS EXISTING BOOSTED COLD WATER SERVICES
EBT EXISTING BT SERVICES
HV NEW HV ELECTRICAL SERVICES
ELEC NEW ELECTRICAL SERVICES
FD NEW FOUL DRAIN SERVICES
SW NEW SURFACE WATER SERVICES
GAS NEW GAS SERVICES
LPG NEW LPG SERVICES
MCWS NEW MAINS COLD WATER SERVICES
BCWS NEW BOOSTED COLD WATER SERVICES (LOWER PRESSURE SUPPLY)
BCWS NEW BOOSTED COLD WATER SERVICES (FULL PRESSURE SUPPLY)
BT NEW BT SERVICES
DES NEW DOOR ENTRY SYSTEM SERVICES
LTHW NEW LTHW FLOW SERVICES
LTHW NEW LTHW RETURN SERVICES
CCTV CCTV SERVICES
SPARE SPARE DUCT
SERVICES TO BE REMOVED
DUCT SERVICES DUCT
SV ISOLATION VALVE
DISTRIBUTION BOARD
MAN HOLE
CCTV
AP WIFI ACCESS POINT
450 x 450 ROAD CROSSING PIT

general notes

LOW CARBON CONSULTANTS
REGISTRATION No. - LCCD44932

This drawing is the copyright of Energy Engineering Ltd and should not be reproduced without prior written approval.

This drawing is to be read in conjunction with all relevant specifications.

Do not scale from this drawing.

All dimensions are to be checked on site prior to work commencing or preparation of shop working drawings - any discrepancies should be notified immediately.

REV No	REVISION DETAILS	AUTH
C	DRAWING SIZE AMMENED TO SHOW MORE OF THE SITE. CPES ADDED. ADDITIONAL INDICATIVE DRAINAGE ADDED	DP

revision

Nº	Revision	By	Date	Ck'd
C	CONTRACT	J.D.	26.11.20	D.P.
P	PRELIMINARY	J.D.	10.11.20	D.P.

contact

ENERGY | ENGINEERING
Ballbino House
156, Shirehall Road,
Hawley, Kent,
DA2 7SN
Tel: 01322 277844
info@energyengineeringltd.com
www.energyengineeringltd.com

drawing status
CONTRACT

client

EEL project number
20084

project title
LADY MARGARETS PARK
WARDENS ACCOMODATION

drawing
drawing title
WARDENS ACCOMODATION
COMBINED SERVICES DRAWING

scale (A0)	date	drawn	checked
1:100	06.10.2020	JD	DP

reference
drawing no.
20084-EEL-SITE-ZZ-DR-MEP-2001
revision
C