


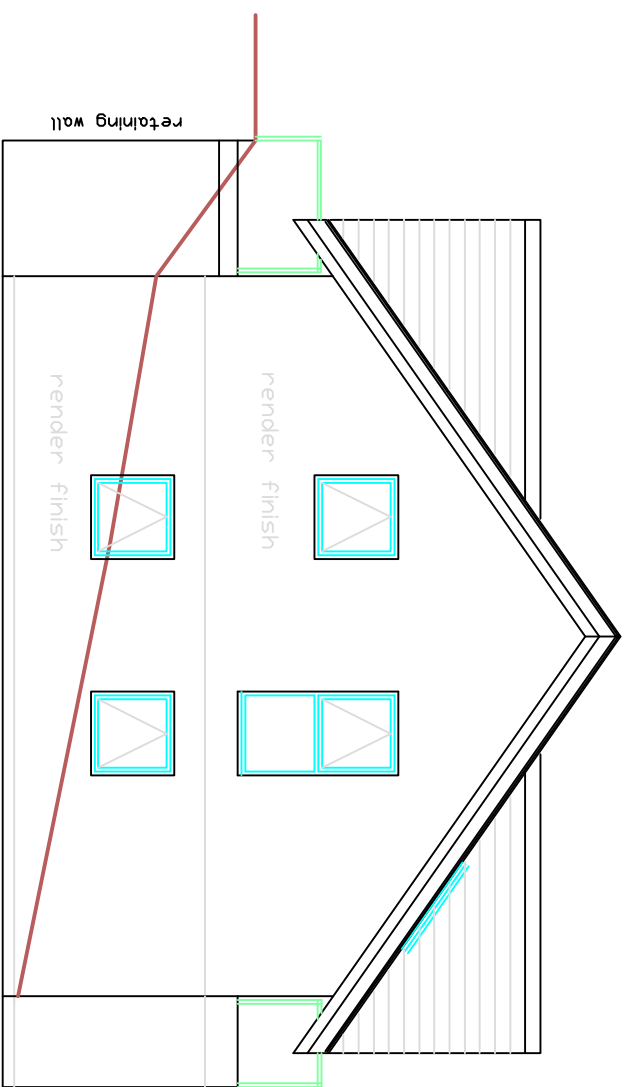


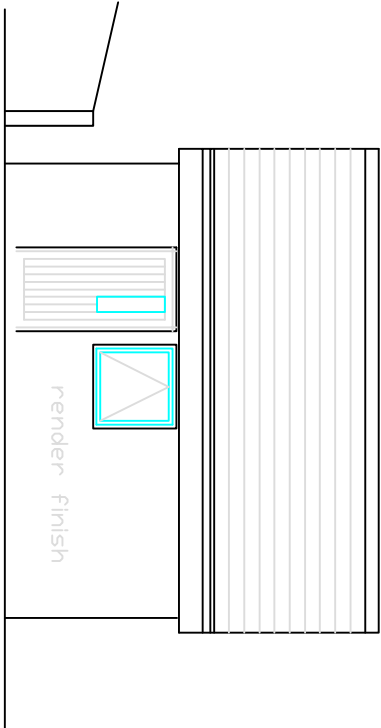




left south-west

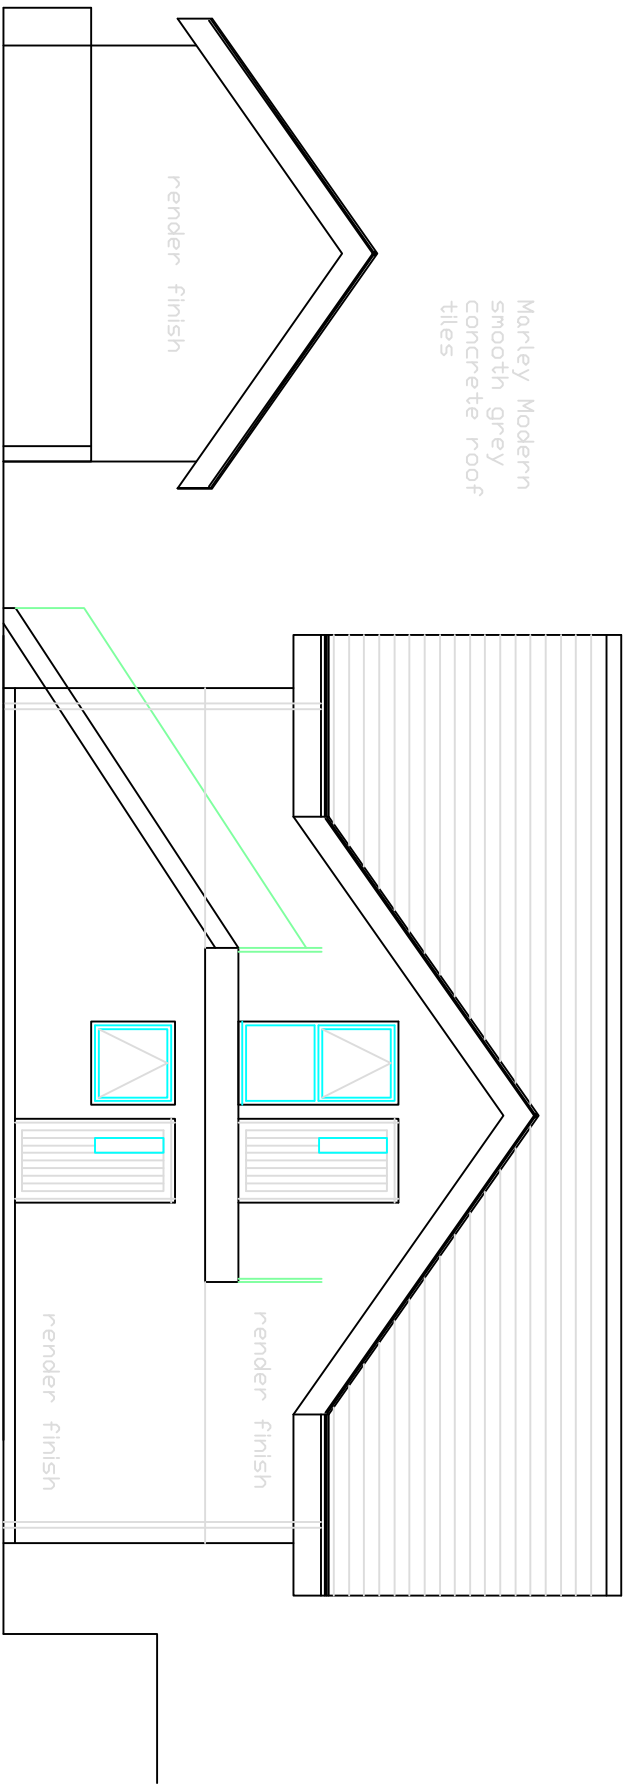

rear north-west

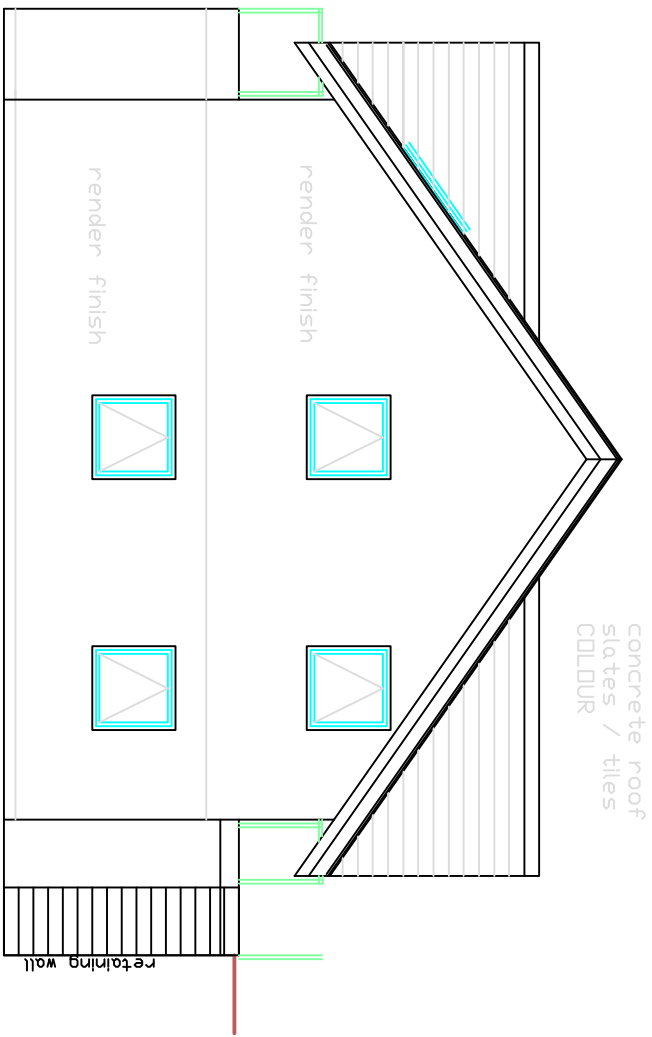

right north-east

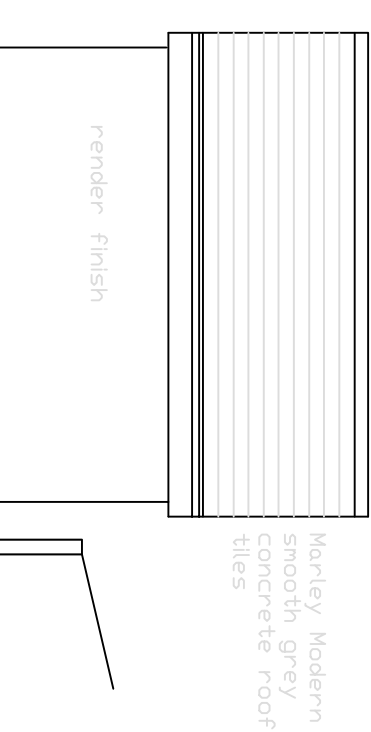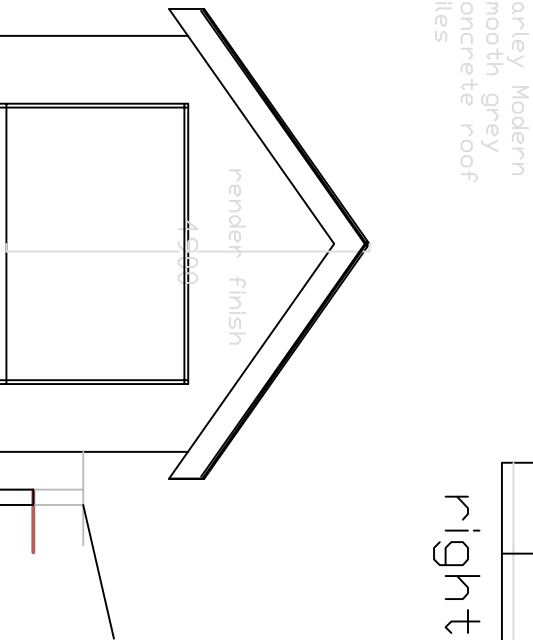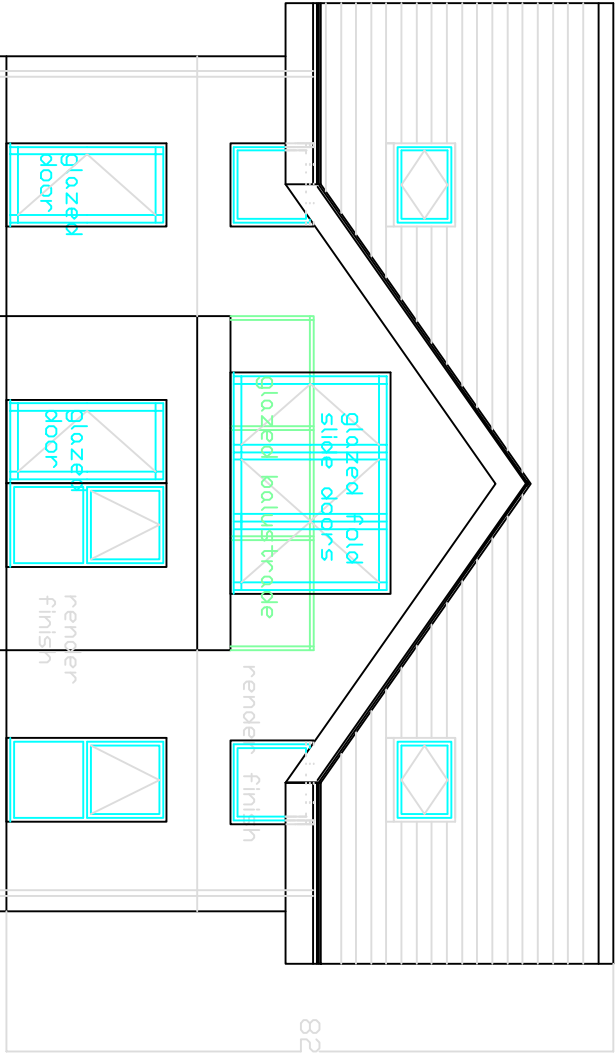

front south-east
PLOT 7 ELEVATIONS
scale 1:100 @ A3

NEW HOUSE, plot adjacent to BRONYDD
access driveway, HIGH STREET, GLYN
CEIRIDG @ LL20 7EH

ANDREW DESIGN SERVICE
©