


FOR PLANNING


Please do not scale! All dimensions
to be checked and confirmed on site.

DN100

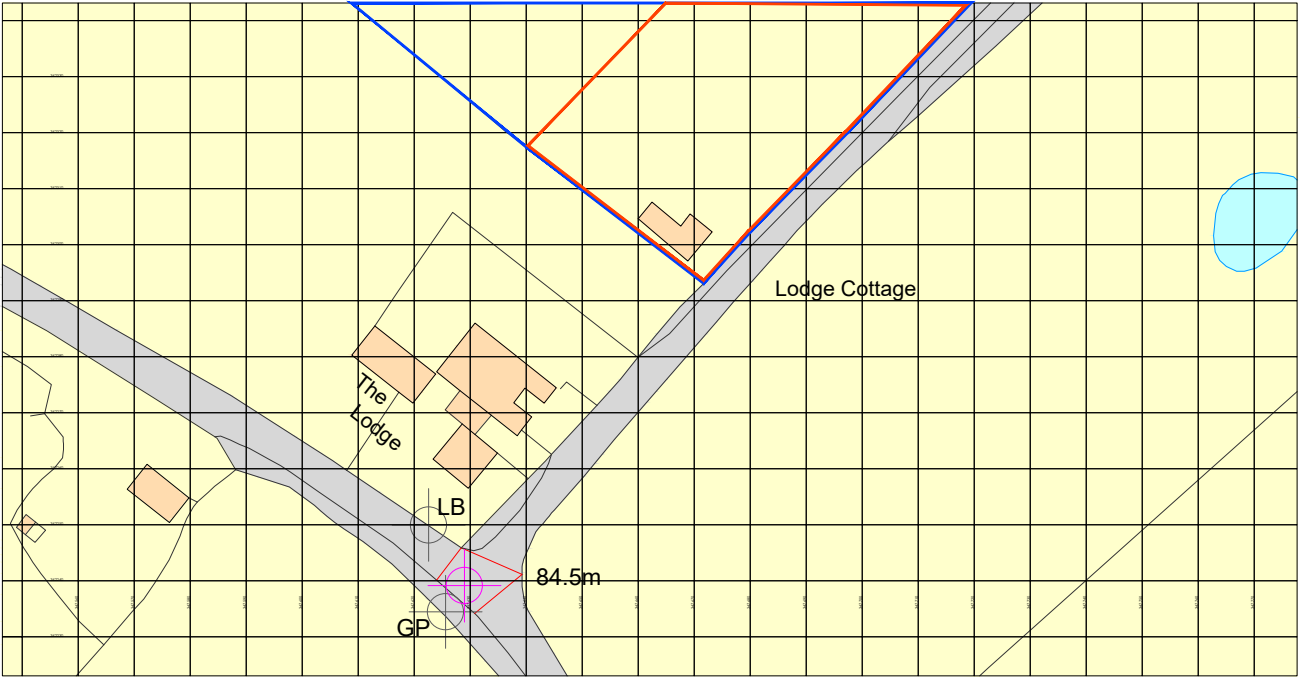

Ordnance Survey, (c) Crown Copyright 2020. All rights reserved. Licence number 100022432

LOCATION PLAN 1:1250

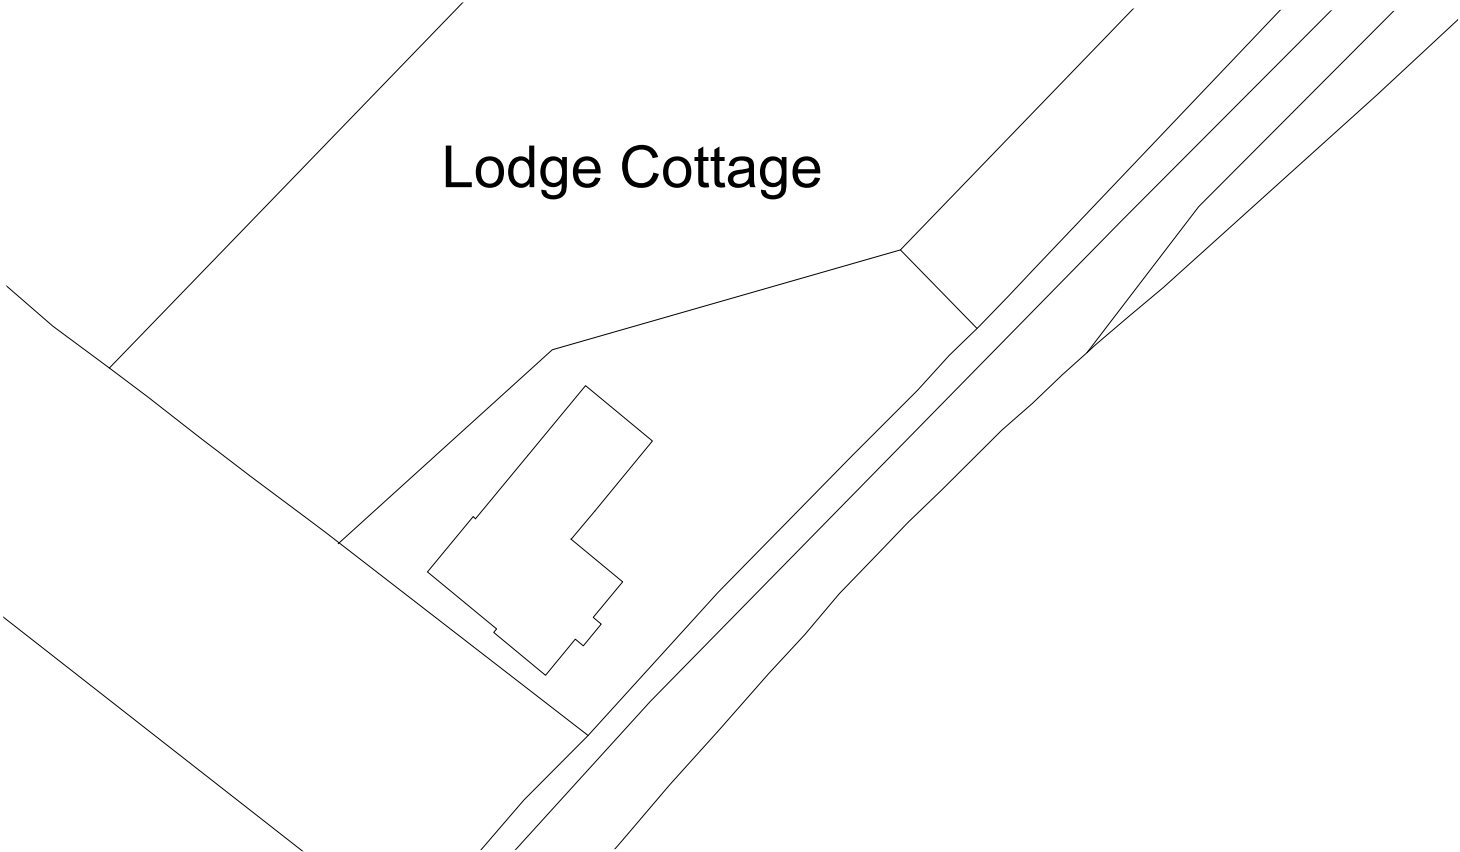

BLOCK PLAN 1:500