


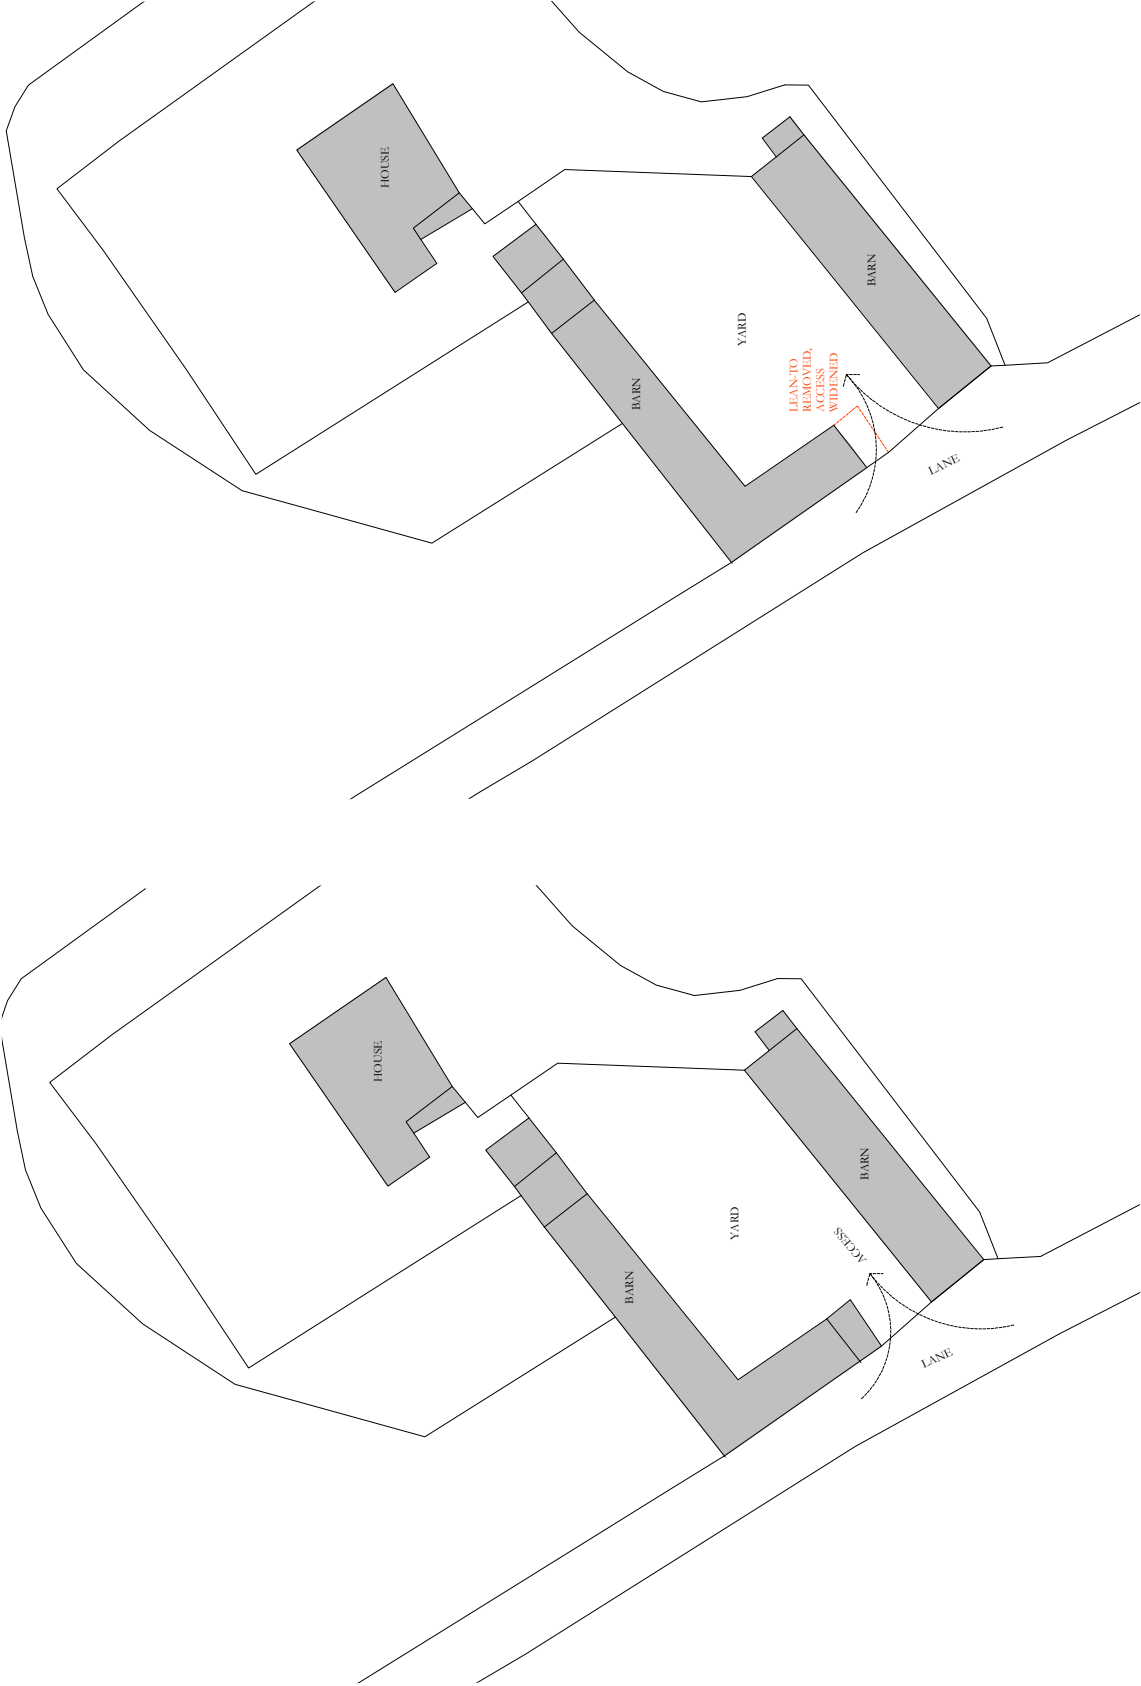

EXISTING

PROPOSED

Site as existing and proposed

1:500 @ A3

Please ensure all dimensions are confirmed on site prior to construction, do not scale!

PIGEON HOUSE - FARM BUILDING, HANMER

FOR MR & MRS ANSON