



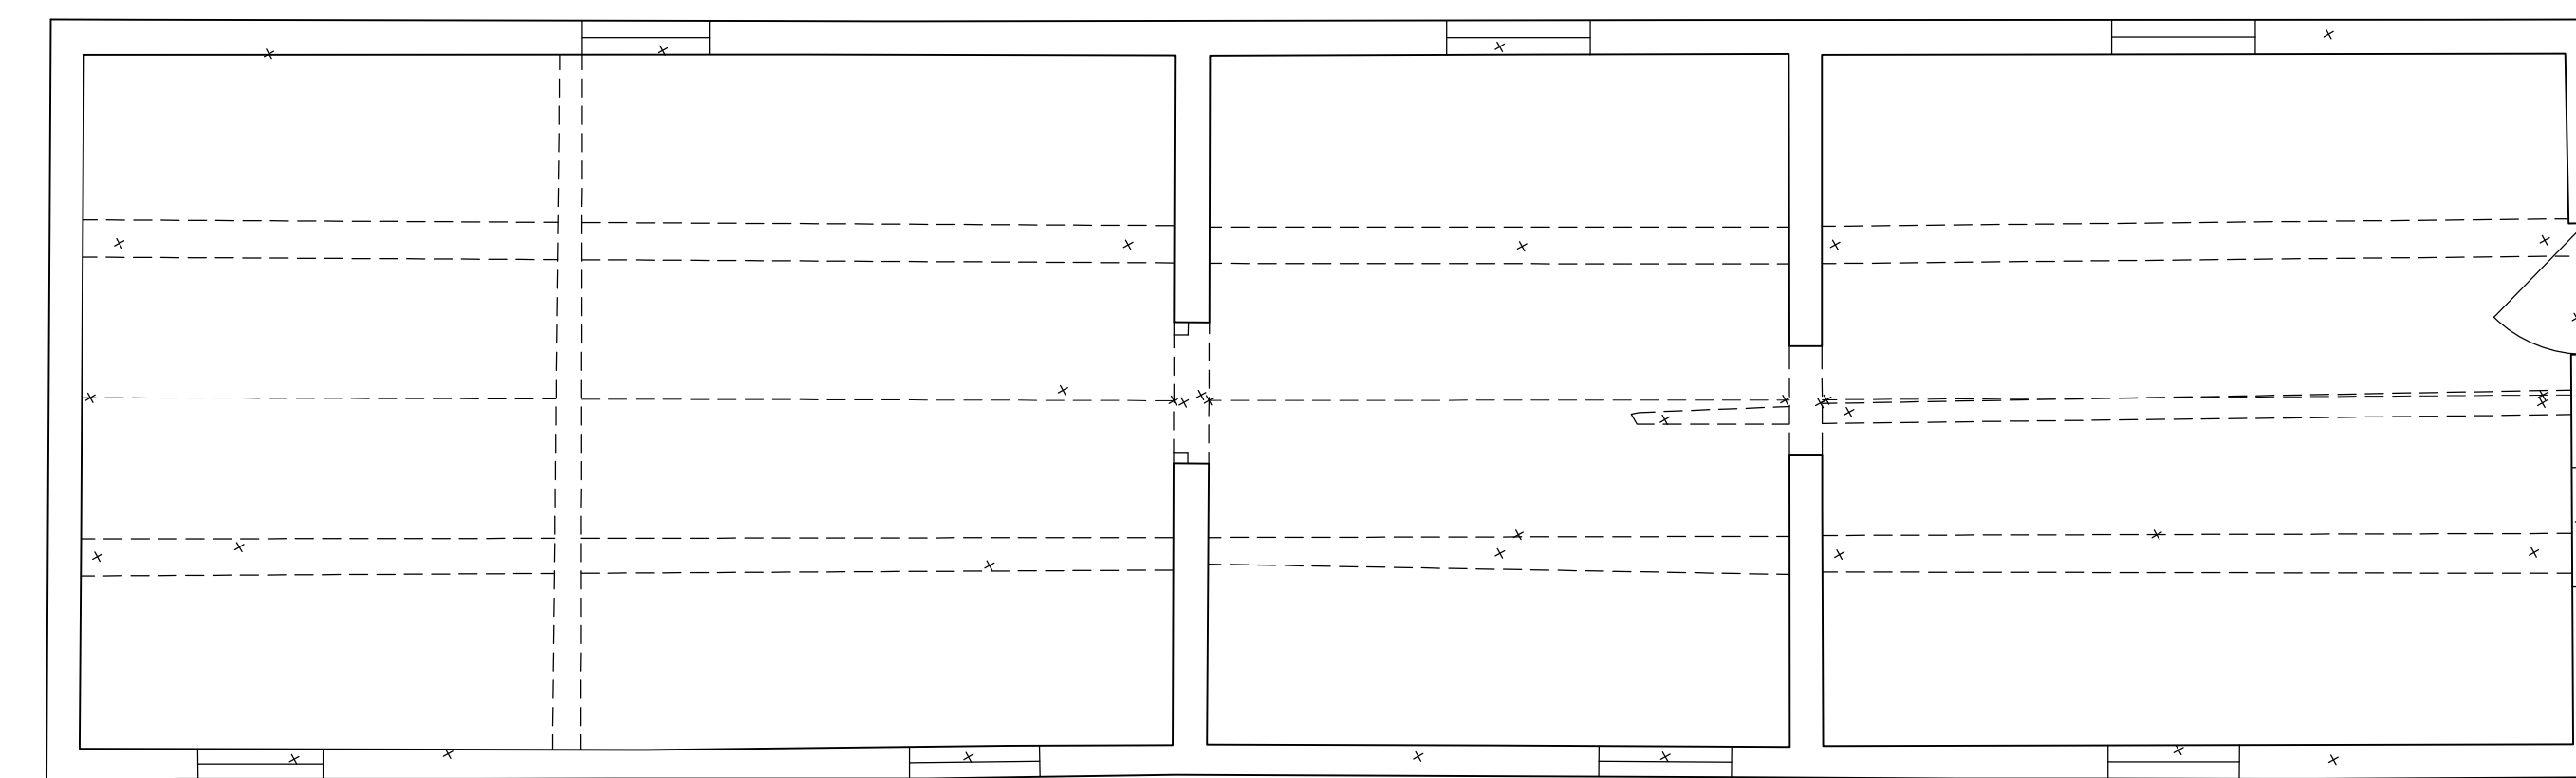

First Floor Plan

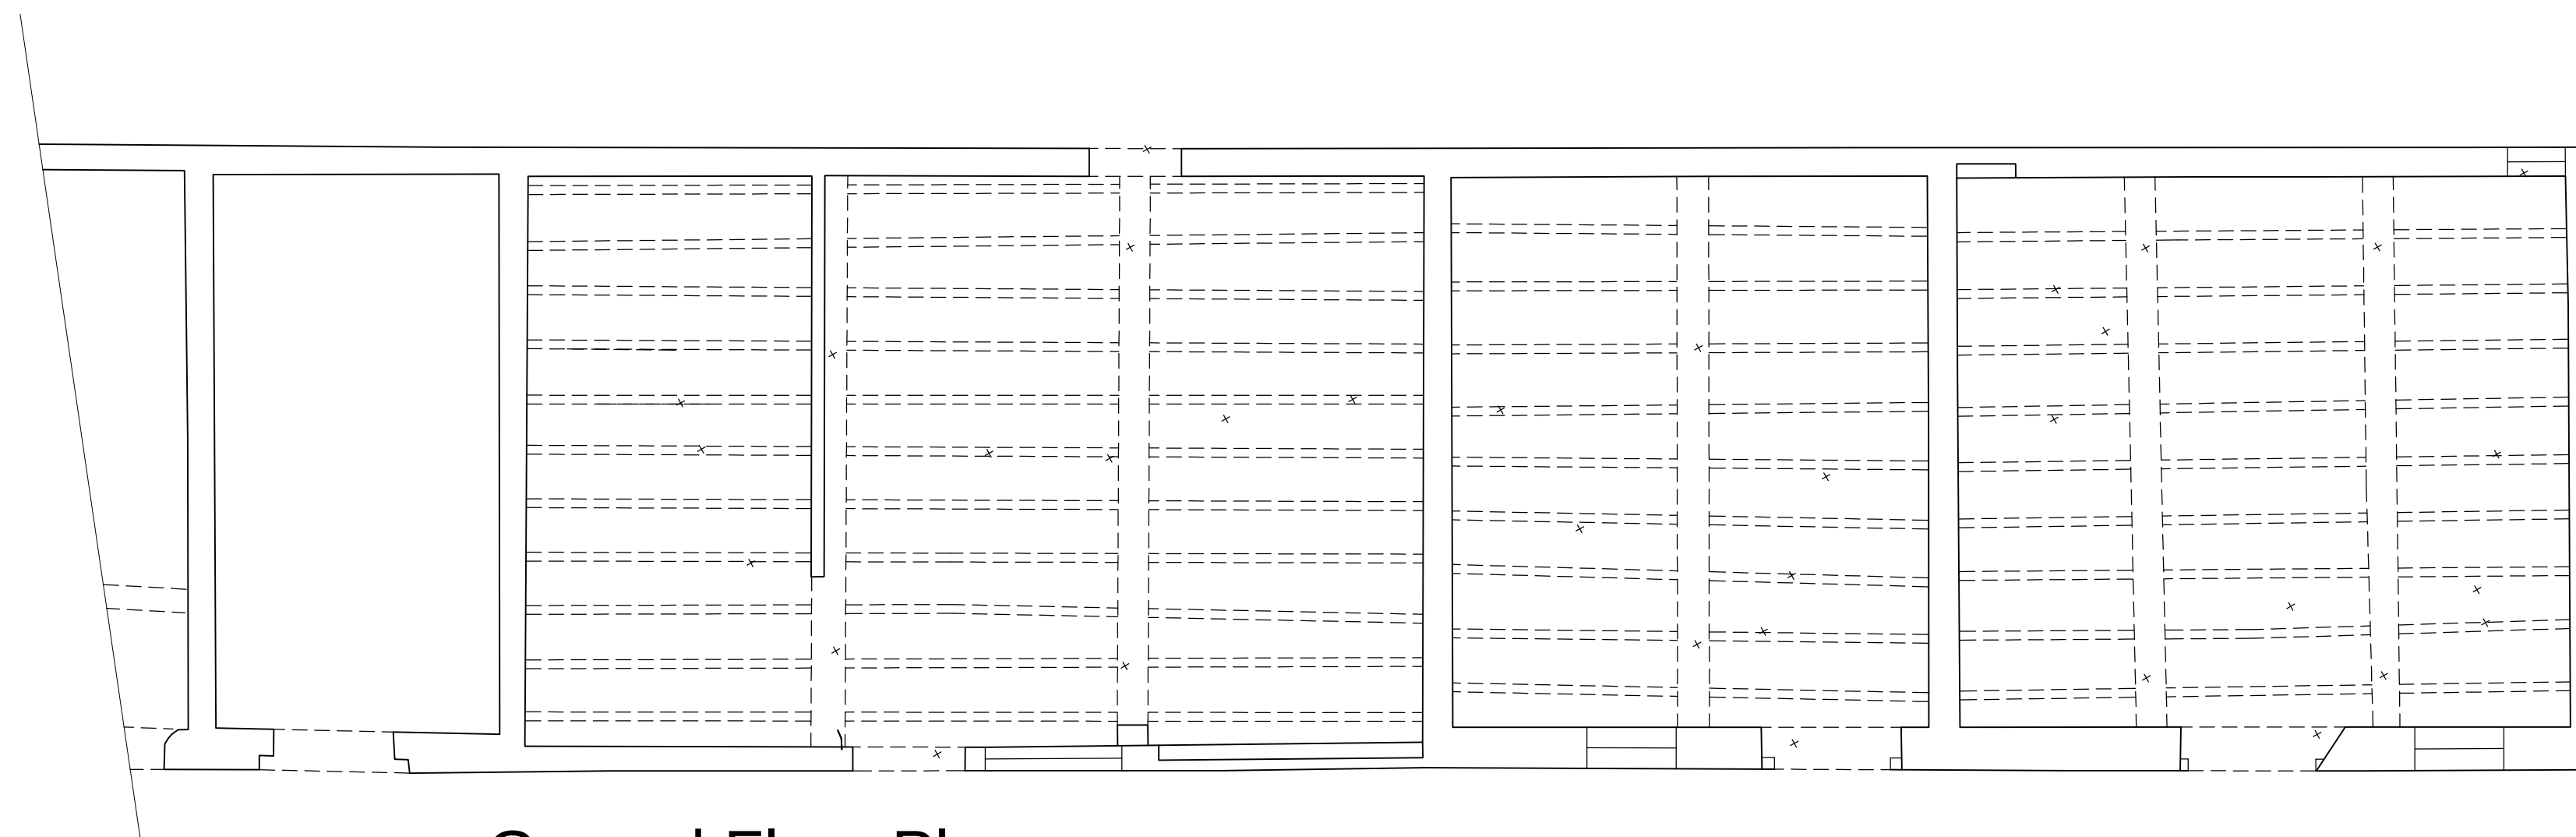

Ground Floor Plan

CHARTLAND

The Drifthouse Studio
Forton Barns
Montford Bridge
Shrewsbury SY4 1ET
Tel: 01743 851261
www.chartland.co.uk

Client
Mr and Mrs. J. Clarke

Project
Proposed Barn Conversions at Wolvesacre
Hall, Iscodyd, Whitchurch SY13 3AS

Drawing
As Existing A1 - 1:50, 1:100