
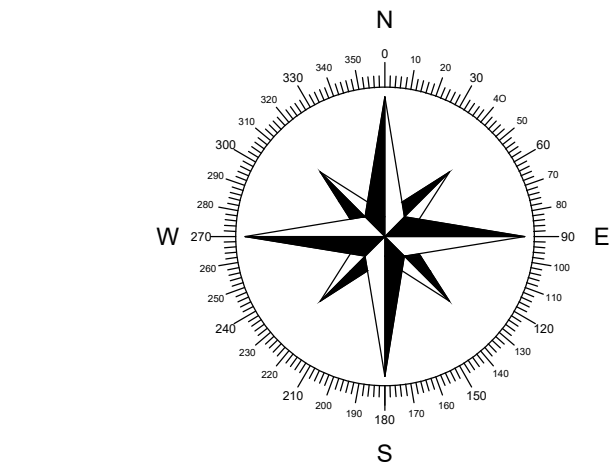
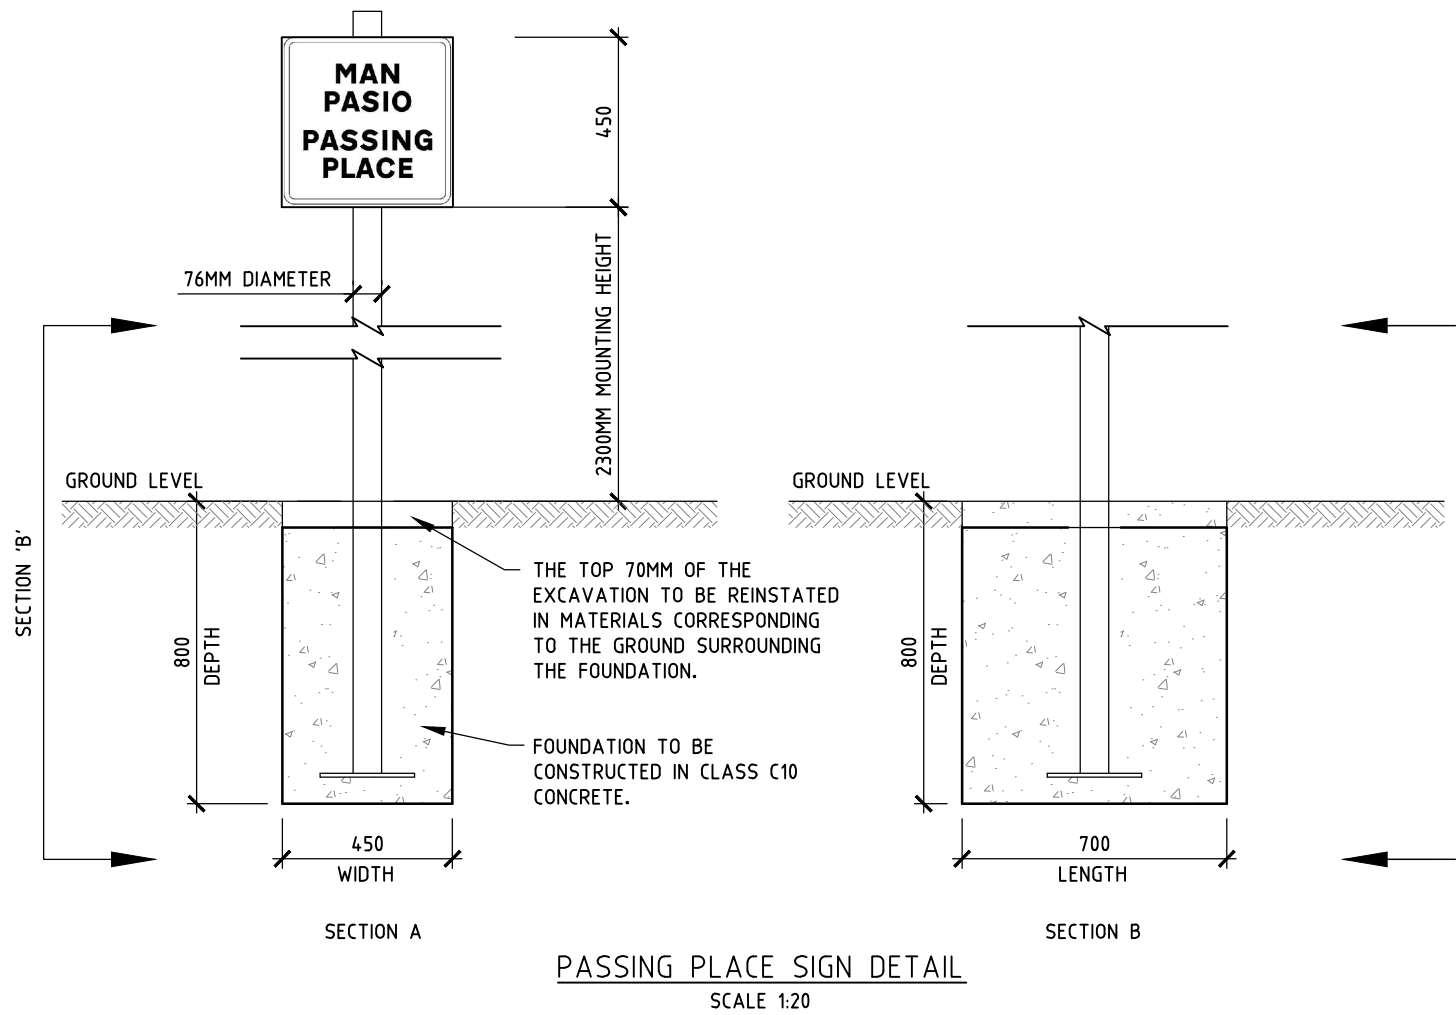


FILENAME: PLOT DATE:

0 mm 10 20 30 40 50

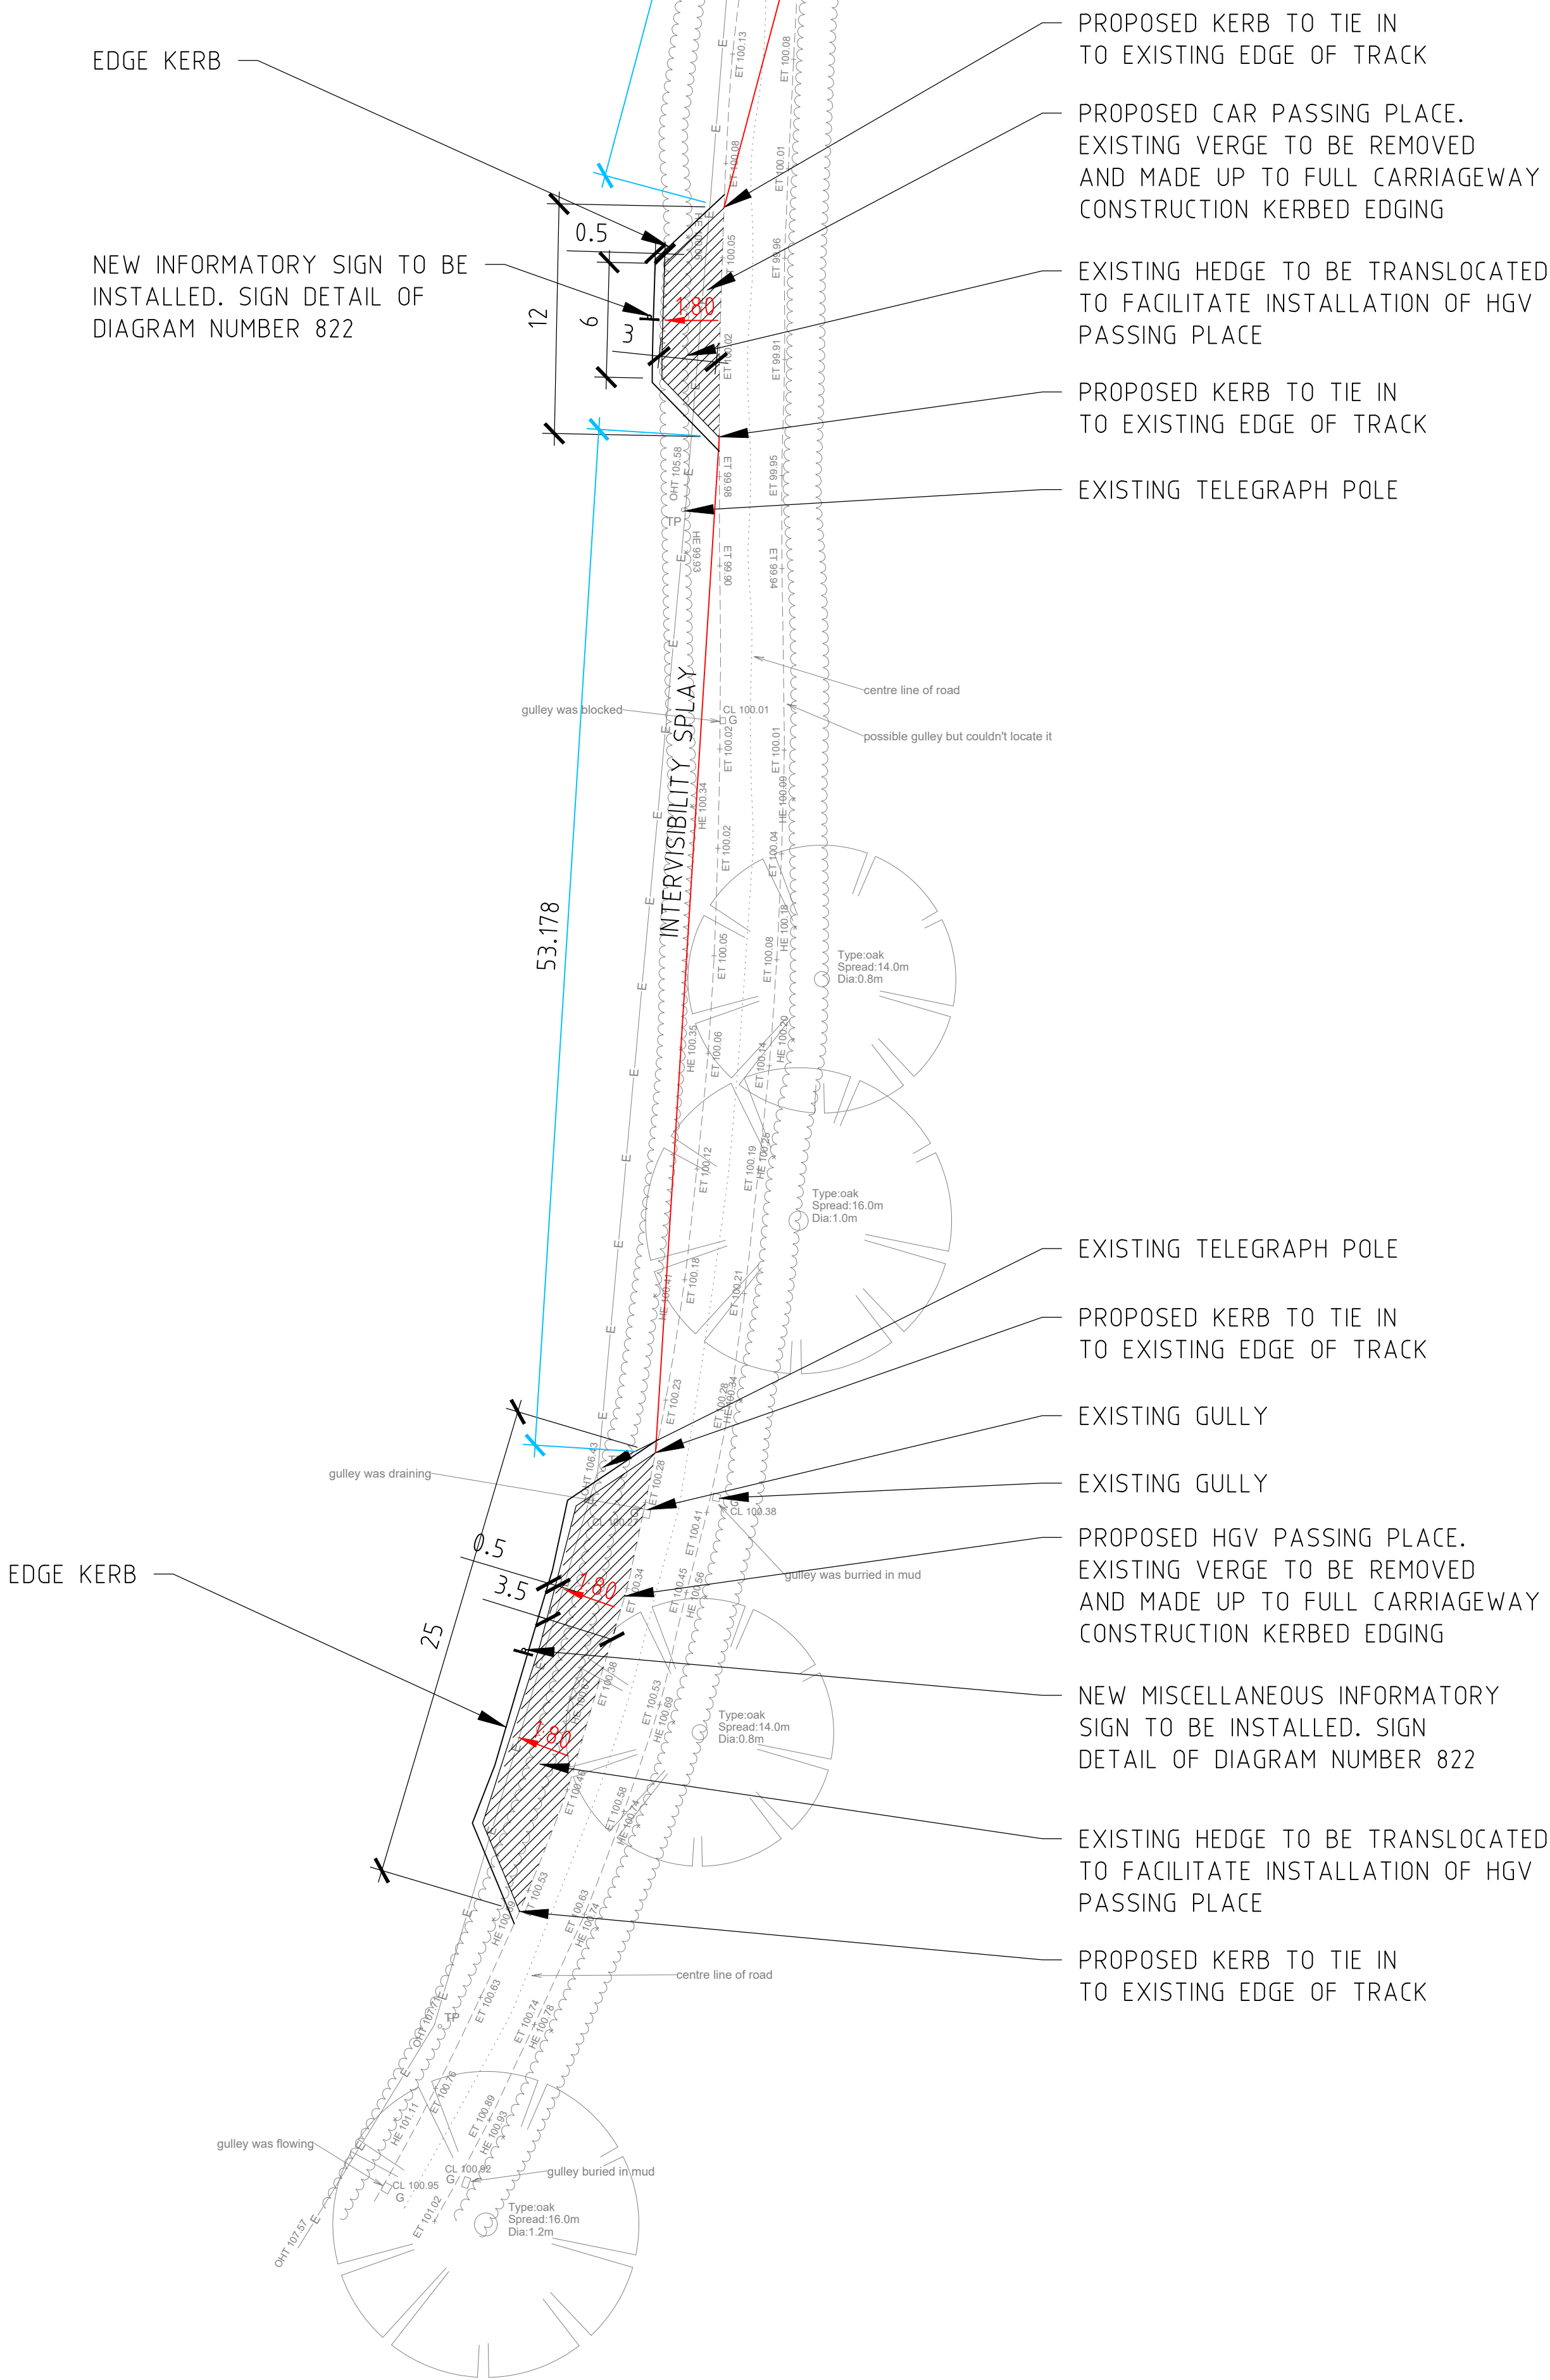

NOTES

1. ALL WORKS SHALL BE CONSTRUCTED TO ADOPTABLE STANDARDS IN ACCORDANCE WITH WBCB STANDARD DETAILS.
2. ALL FOUNDATION DESIGN/MATERIALS TESTING SHALL BE CARRIED OUT IN ACCORDANCE WITH WBCB RESIDENTIAL ROADS & FOOTPATHS - APPENDIX D MINIMUM CONSTRUCTION SPECIFICATION. ALL TEST RESULTS/CERTIFICATES SHALL BE SUBMITTED TO WBCB FOR FURTHER APPROVAL.
3. ROAD MARKINGS SHALL COMPLY WITH THE TRAFFIC SIGNS REGULATIONS & GENERAL DIRECTIONS 2002 AND TRAFFIC SIGNS MANUAL (CHAPTER 5) ROAD MARKINGS 2003.



P02: 22.02.21 Updated to suit WCBG S.278 comments			D.A	R.A
P01: 18.11.20 PRELIMINARY - Issued for Information			J.C	R.A
Rev	Date	Description	By	CHK
 www.edgece.com			Manchester . UK 3rd Floor, Cornovion Court, 12 Blackfriars Street, Manchester, M3 9BQ, United Kingdom T: +44 (0) 161 834 1938 E: manchester@edgece.com	
The concepts + information contained in this document are the copyright of EDGE Consulting Engineers. Use or copying of this document in whole or in part without the written permission of EDGE Consulting Engineers constitutes an infringement of copyright.				
DO NOT SCALE DRAWINGS. IF IN DOUBT, ASK!				
Project Name CINDERS FARM RUABON				
Client CARTER JONAS				
Designed	Drawn	Checked	Scale @ A1	
R.A	J.C	R.A	1:250	
Drawing Title S278 GENERAL ARRANGEMENT SHEET 2				
Project No. 200790				
Drawing No. 200790-EDGE-XX-XX-DR-C-1002				
PRELIMINARY NOT FOR CONSTRUCTION			Revision P02	