


Scale 1:200 @ A3

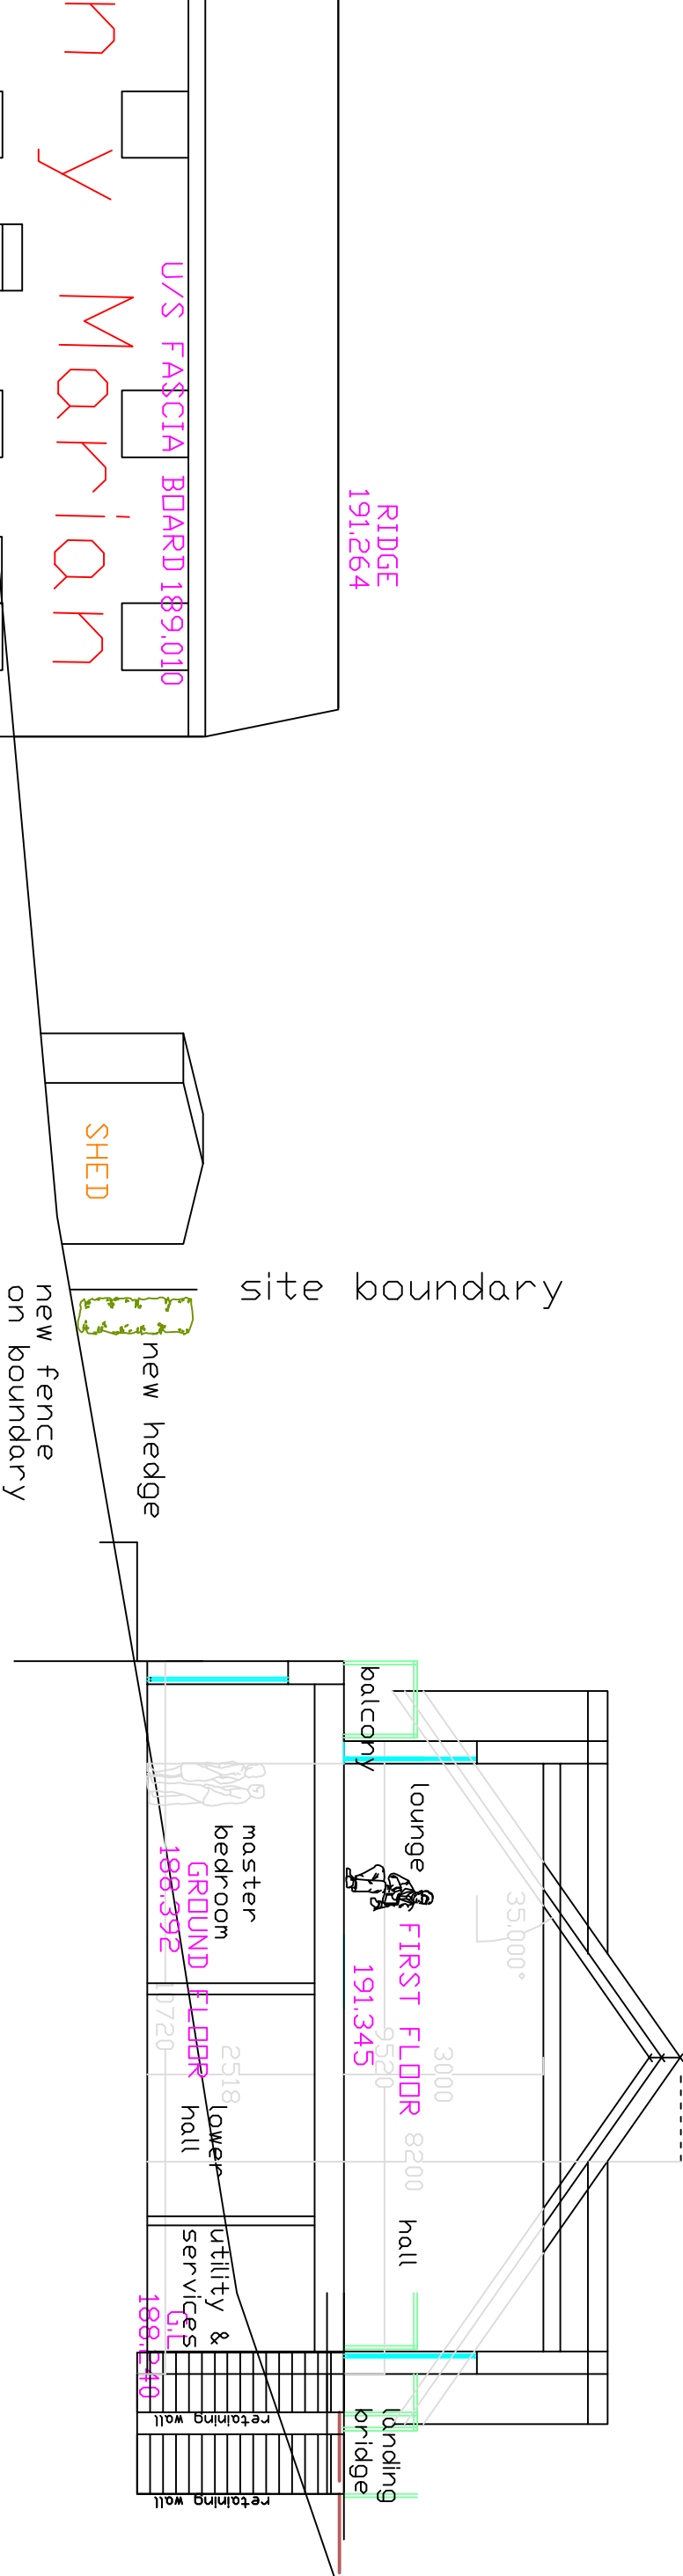

Scale 1:100 & 1/200 @ A3

NEW HOUSE, plot adjacent to BRONYDD
access driveway, HIGH STREET, GLYN
CEIRIDG @ LL20 7EH
ANDREW DESIGN SERVICE