


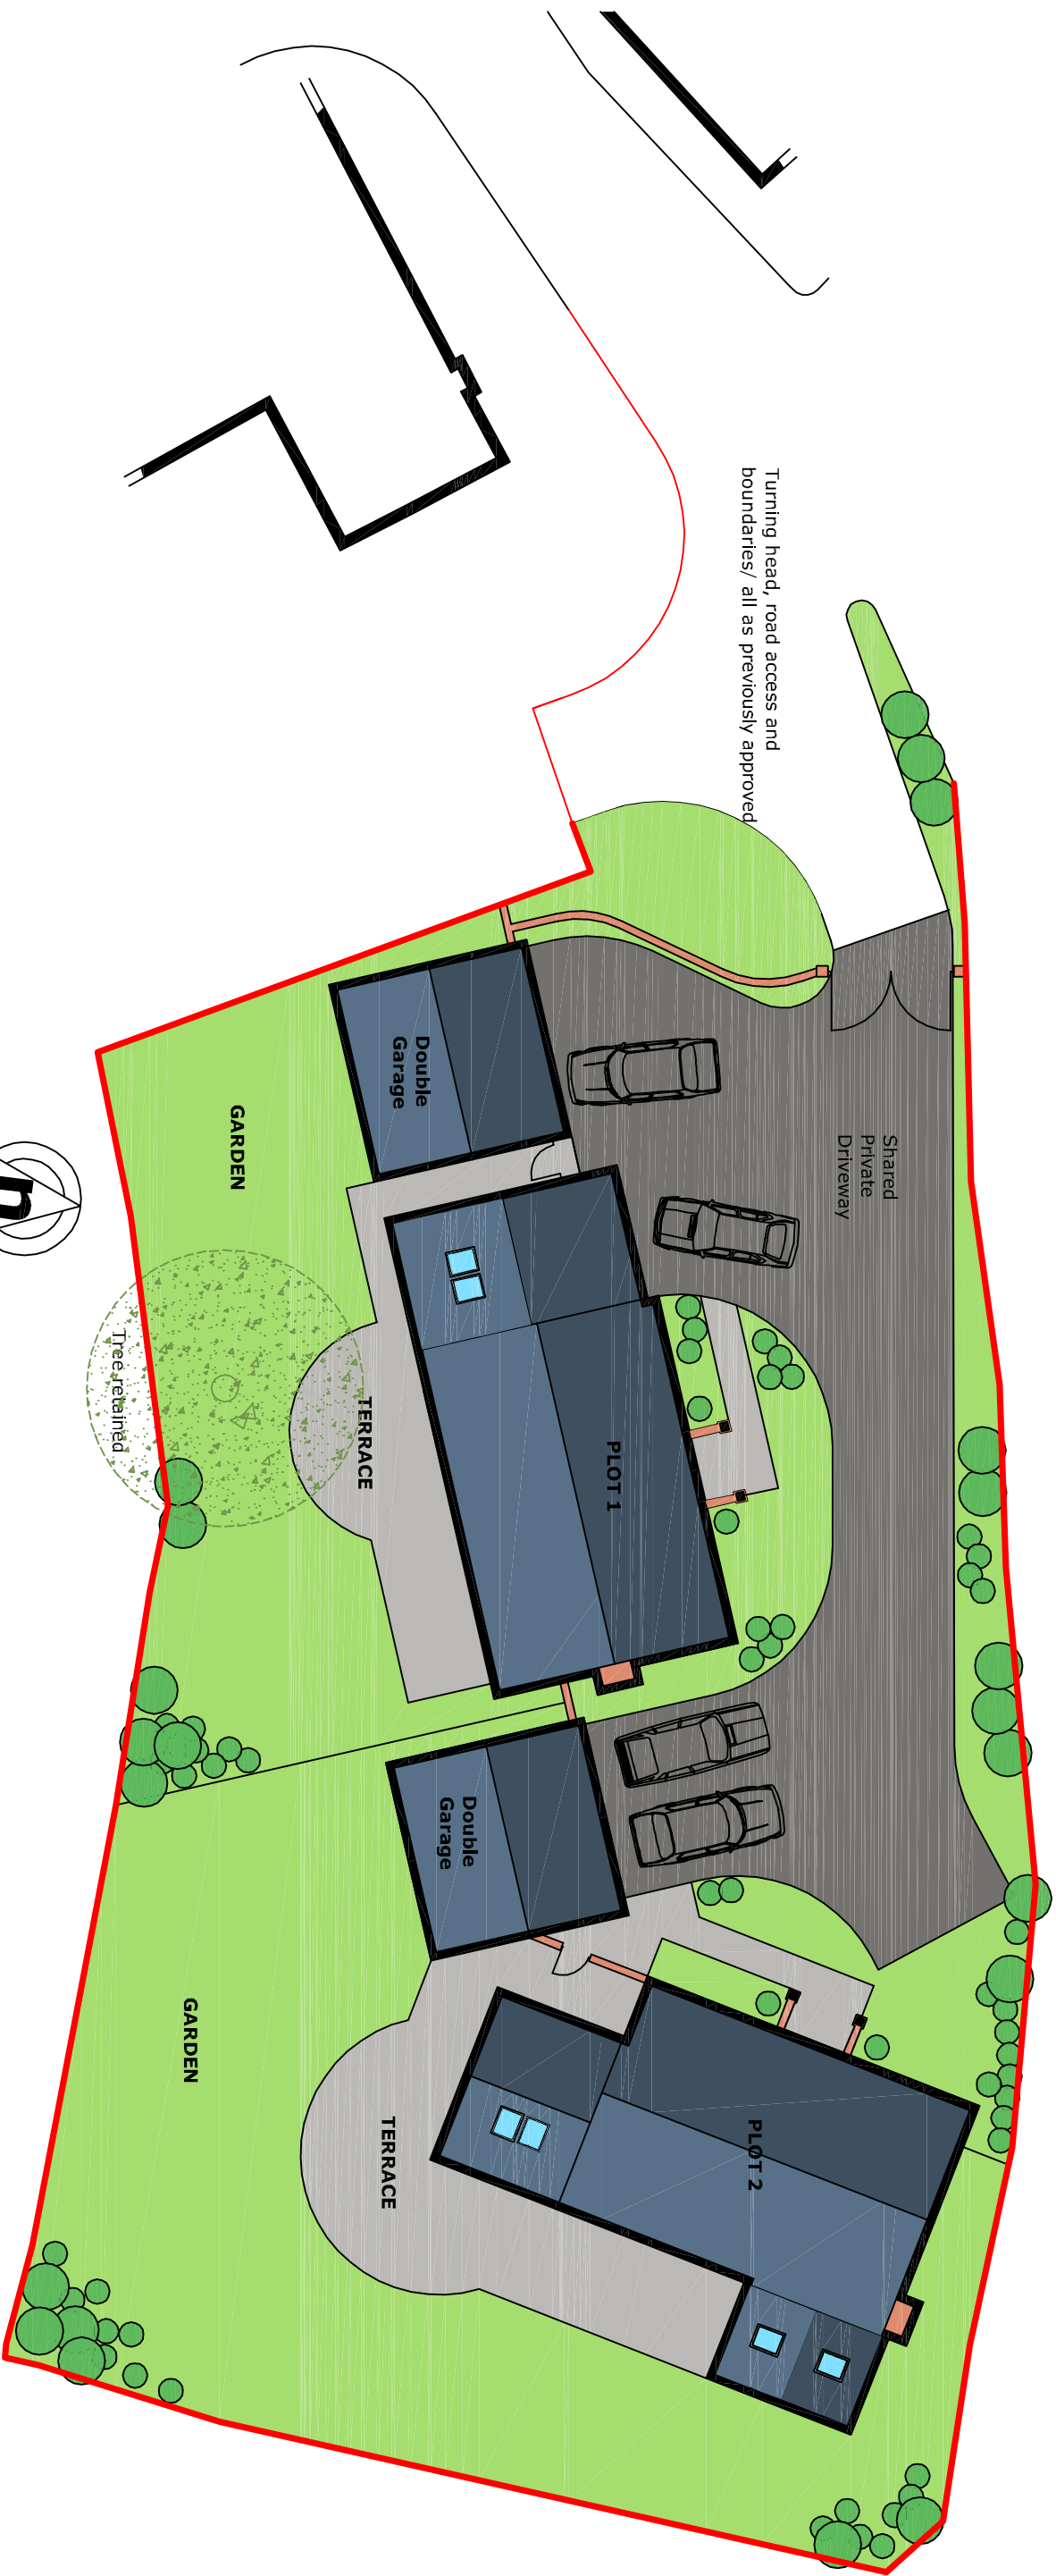

					
CLIENT					
Mr & Mrs McLoughlin					
PROJECT					
Land to the Rear of 1 Church View, Worthenbury					
DRAWING					
Site Plan					
DATE	NUMBER	REV			
25/11/2020	W03	B			
SCALE					
1:100 @ A3					