



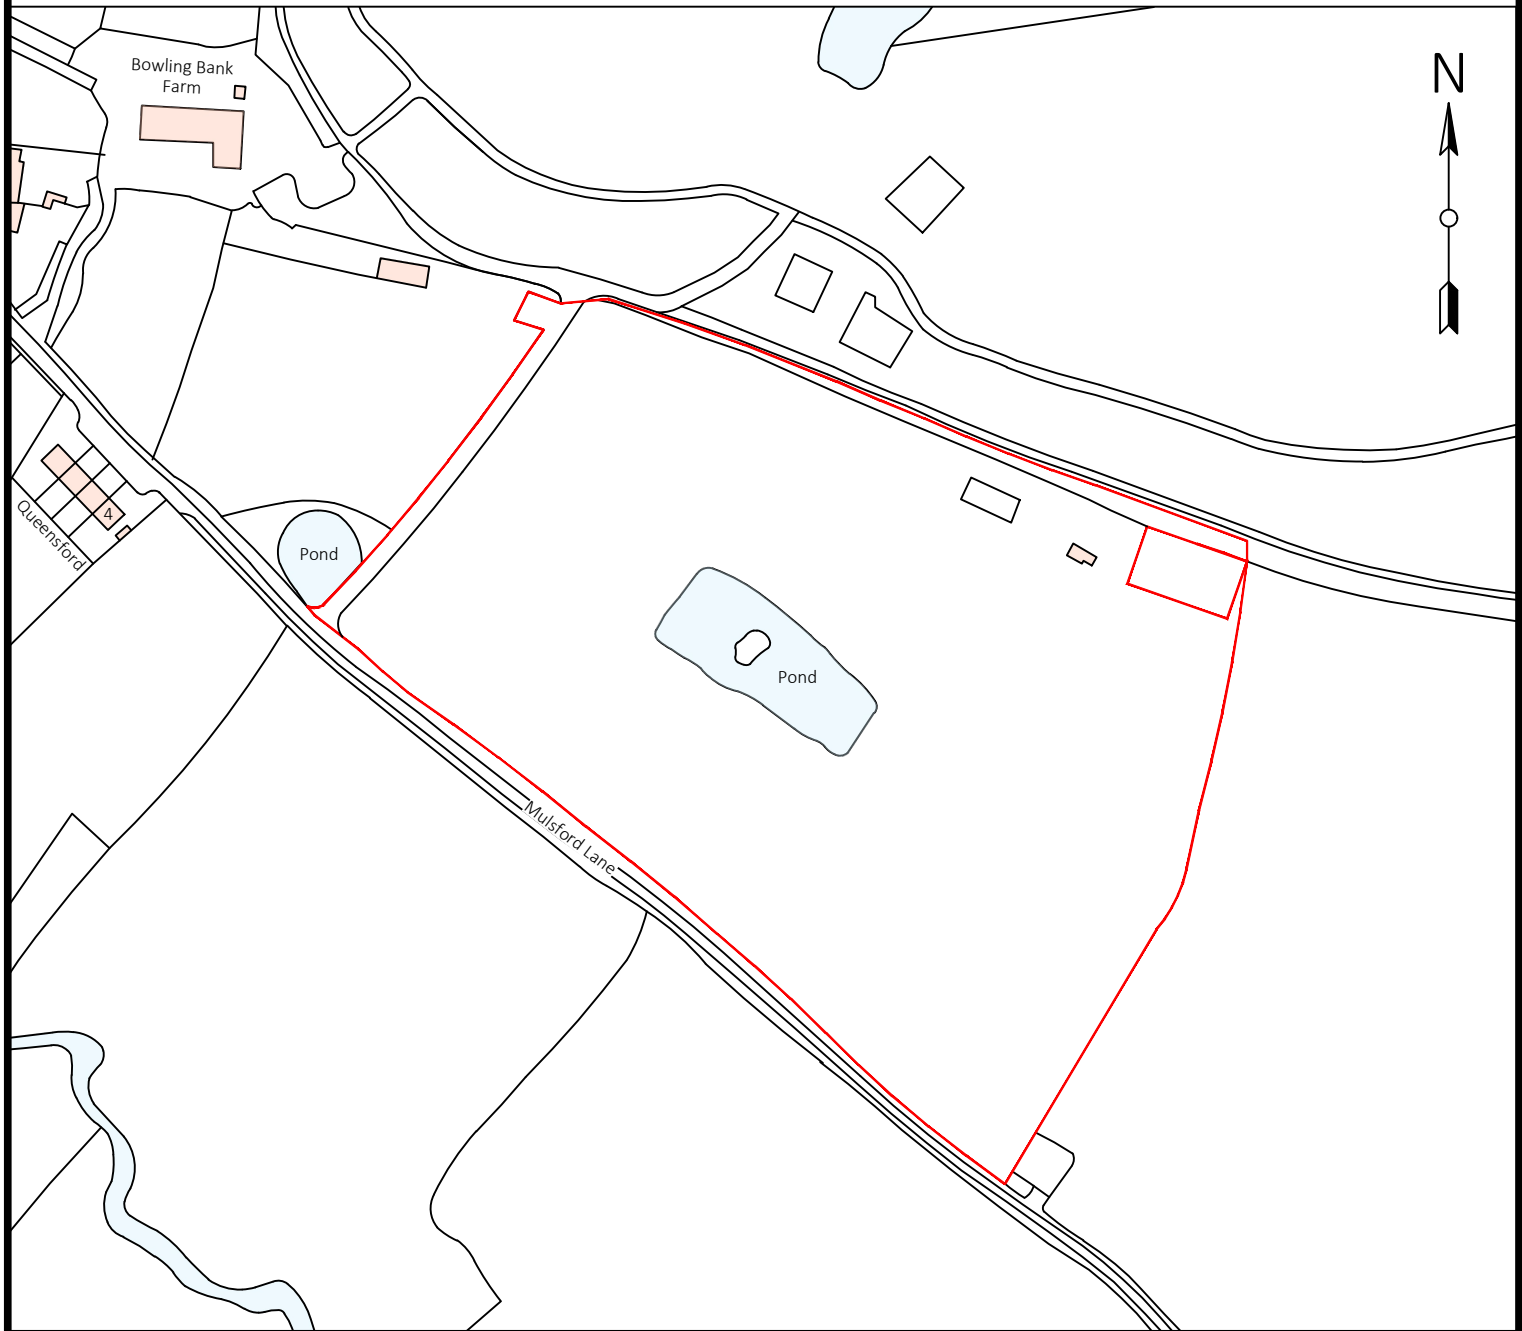

LOCATION PLAN

1 of 3

Dog Daycare Centre Worthenbury

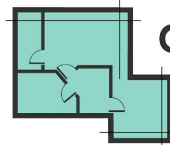

CAD & DRAWING
SERVICES UK

DWG REF:
44/102020/01-revA

SCALE:
1:2500

DATE:
Nov 2020

Tel: 07549062289
contact@caddrawingsservicesuk.co.uk