



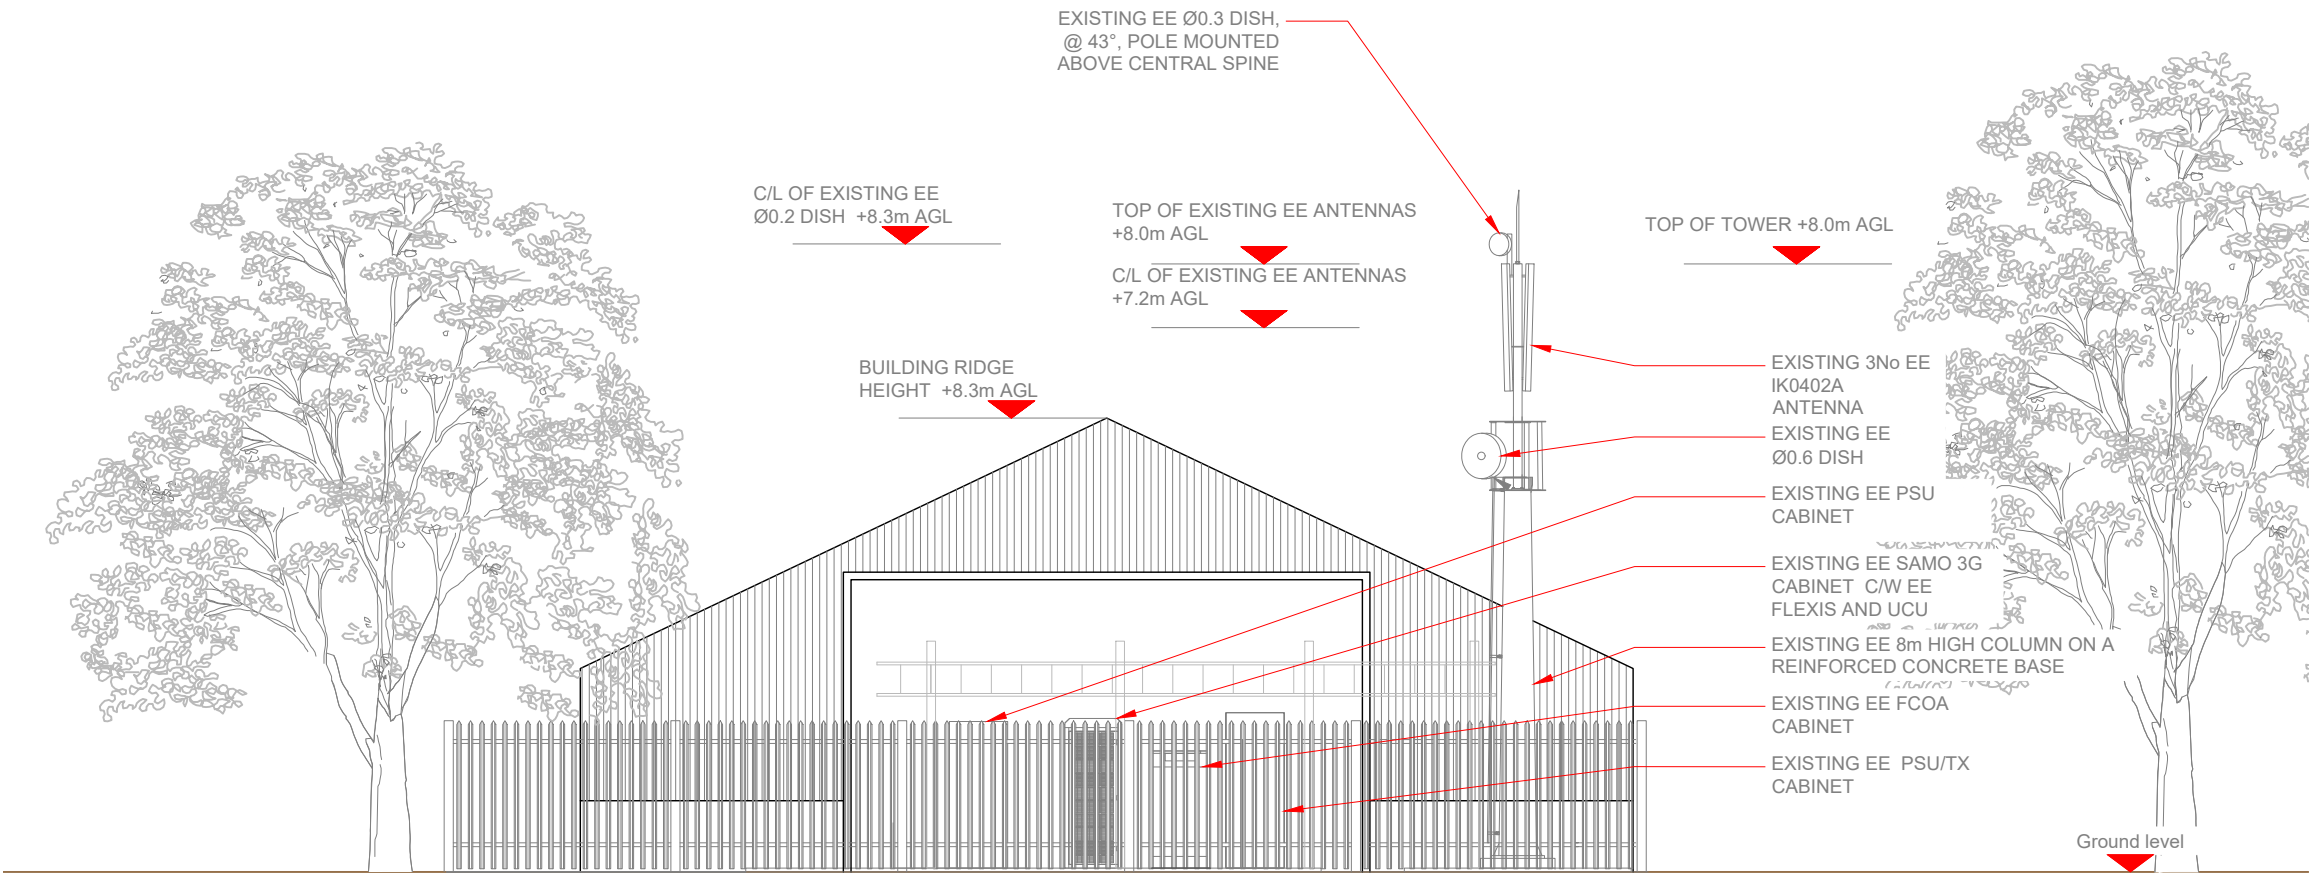

EXISTING ELEVATION A

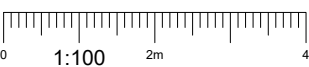

NOTES:

1. ALL DIMENSIONS IN MM UNLESS OTHERWISE NOTED.

Master:	MBNL / EE / H3G:	Project:	Purpose of Issue:	Issue:
M001	MBNL	NTQ	Planning	A
Date:	20/11/2020	Revision / Upgrade Description:		
Drawn:	J Wardlaw	First Issue - Site nomination dated: 11805_(2020-11-03)_R2		
Checked:	J. Wardlaw			
Approved:	J. Ladd			



Hatfield Business Park
Hatfield
Hertfordshire
AL10 9BW

Tel: 01707 315000
Fax: 01707 319001



Design & Build

HARLEQUIN GROUP
INNOVATION CENTRE
MAIDSTONE ROAD
CHATHAM
KENT, ME5 9FD
TEL: +44 (0) 1634 683635

HARLEQUIN GROUP
RUTLAND HOUSE
5 ALLEN ROAD
LIVINGSTON
WEST LOTHIAN, EH54 6TQ
TEL: +44 (0) 1506 462174

Site Name:				PARRYS RF WAREHOUSE			
Site ID:				1198026			
Address:				PARRYS RF WAREHOUSE MOULD ROAD TRADING ESTATE GWERSYLLT, NR WREXHAM WREXHAM CONWY, LL11 4AQ			
Title:				150 EXISTING ELEVATION A			
Project:				EE NTQ			
Purpose of Issue:				PLANNING			
EE Cell ID:		MBNL Cell ID:		3UK Cell ID:			
11805		WRX030		LL0353			
Master Drawing No:						Issue:	
1198026_WRX030_11805_LL0353__M001						A	