




SECTION A-A'

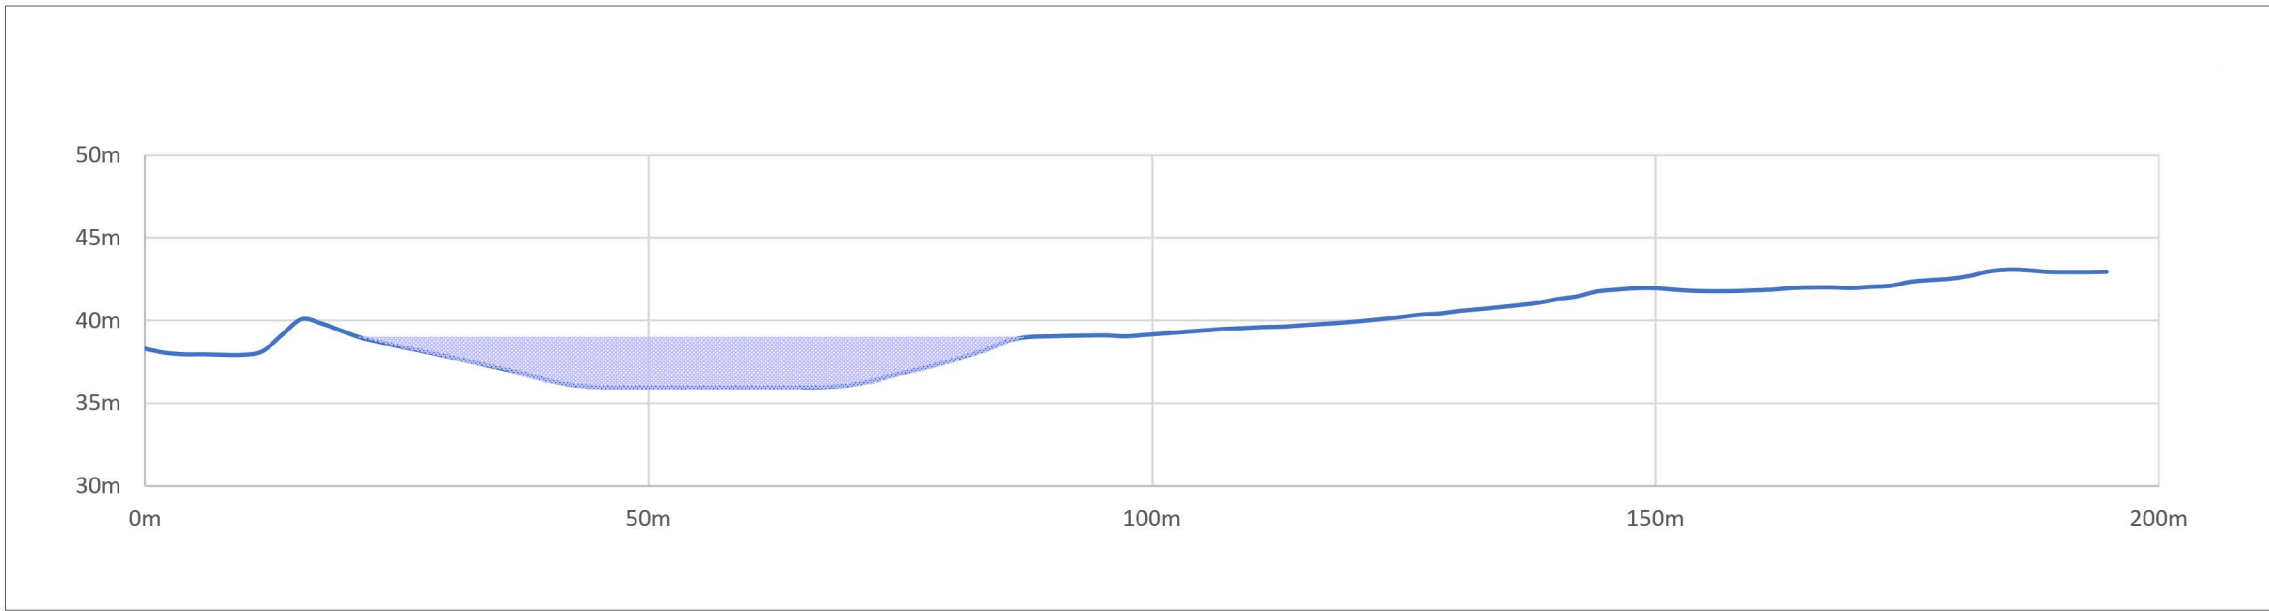

SECTION B-B'

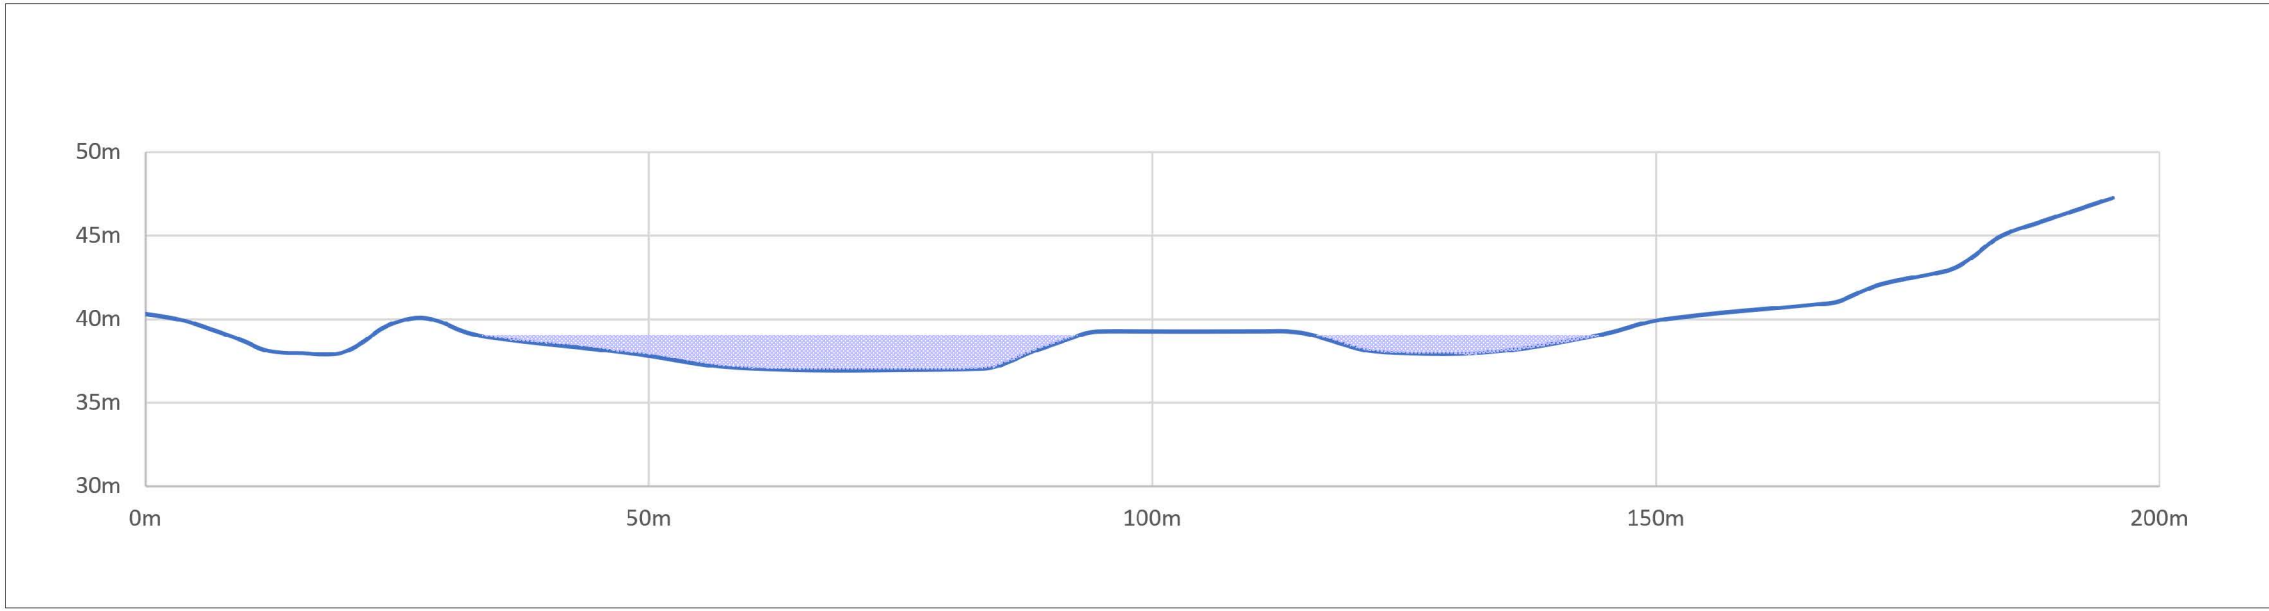

SECTION C-C'

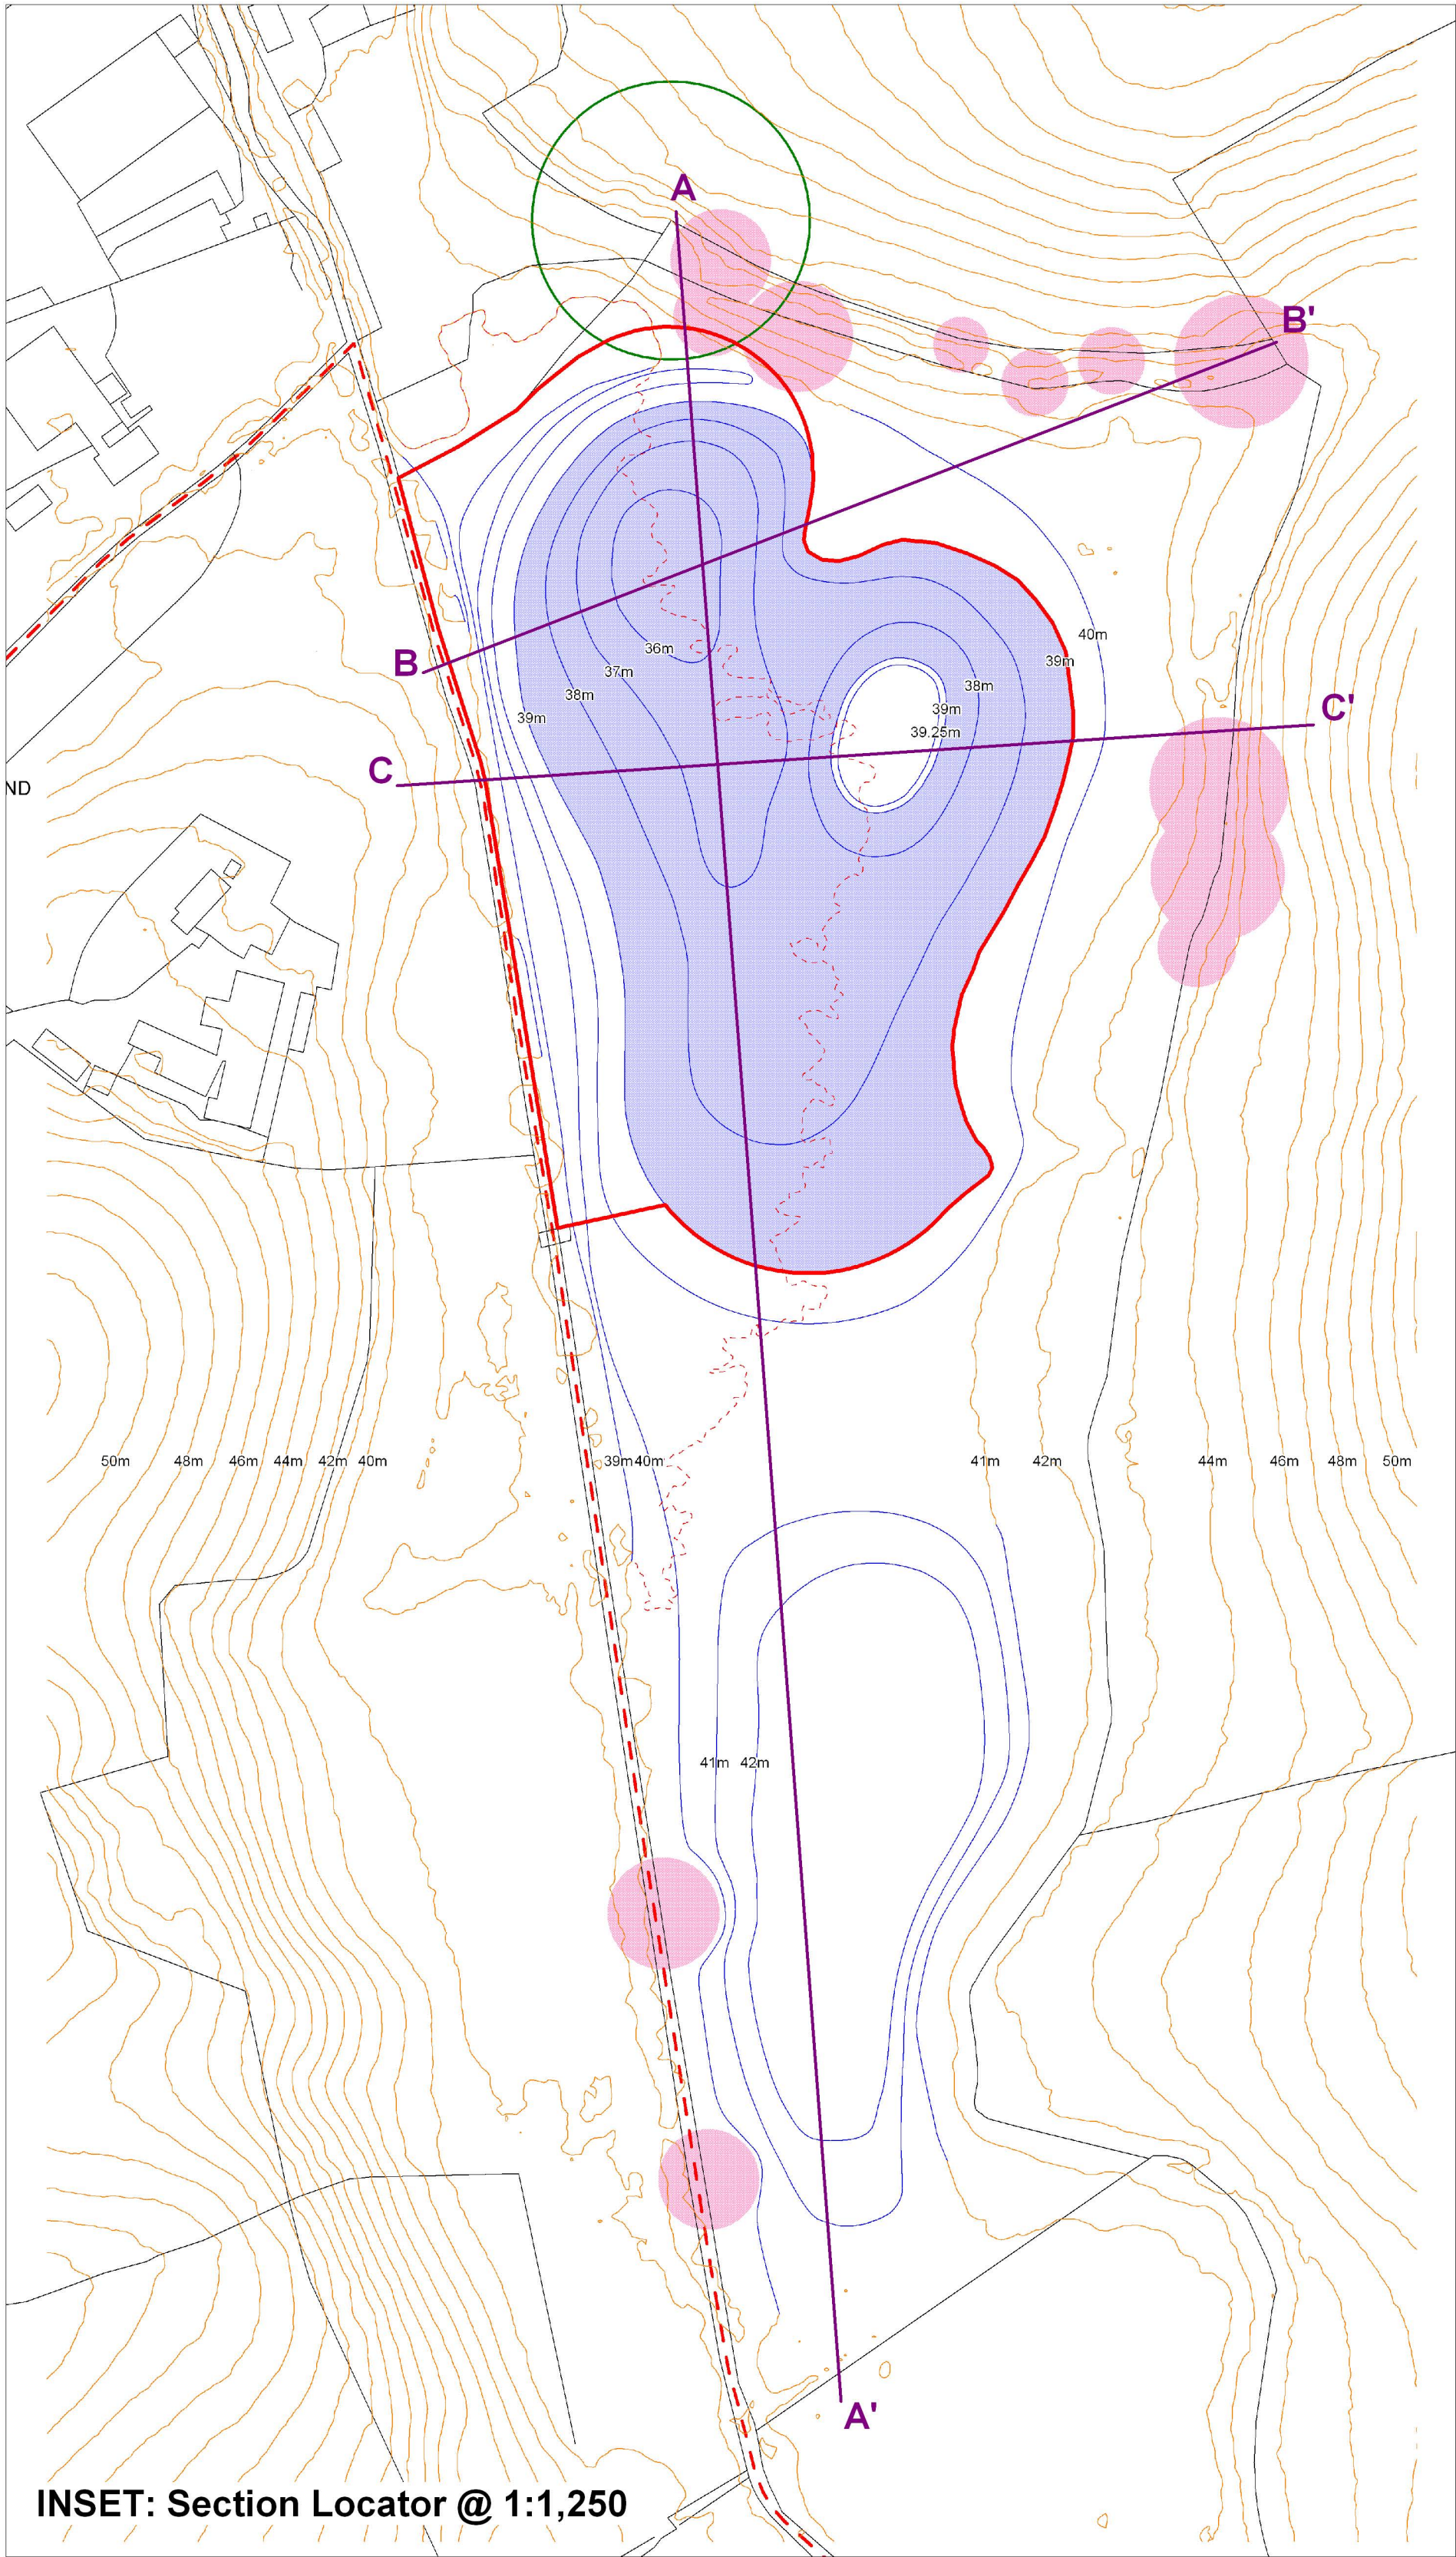

01629 250646 01629 250627 07899 028810 chris@chrisburnettassociates.co.uk www.chrisburnettassociates.co.uk			
Landscape Architects			
White House Farm Shorlash, Malpas Chester SY14 7BN Tel: 01629 250646 Fax: 01629 250627 Mob: 07899 028810 chris@chrisburnettassociates.co.uk www.chrisburnettassociates.co.uk			
Client Andrew Aird			
Project Penley Mill Lake, Wrexham			
Title New Lake Cross Sections			
Scale 1:750 @ A1 (inset as indicated)			
Date 16/12/20	Drawn JHD	Checked CB	
Dwg No. PMLW20.08 -01	Revision		