

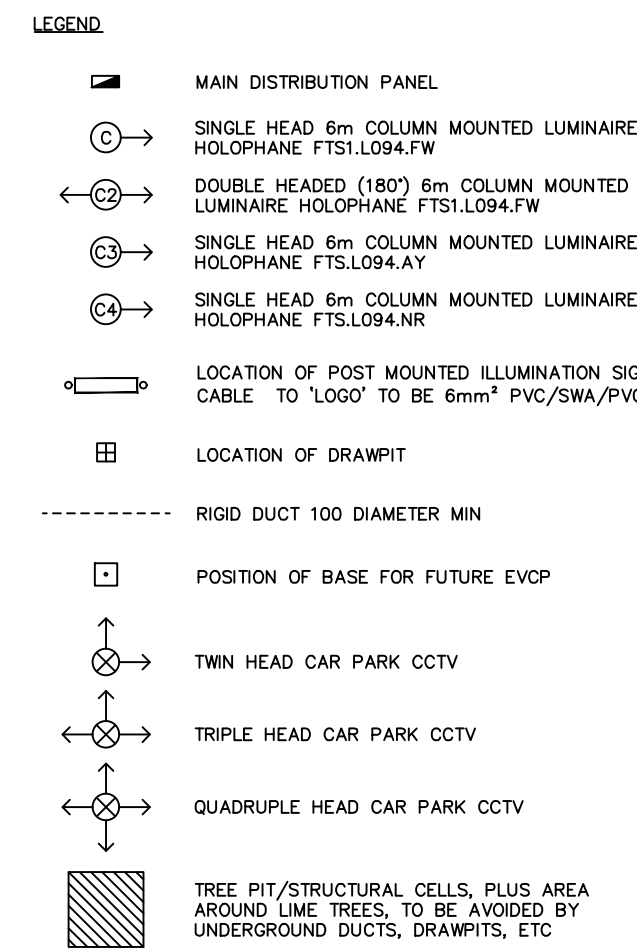
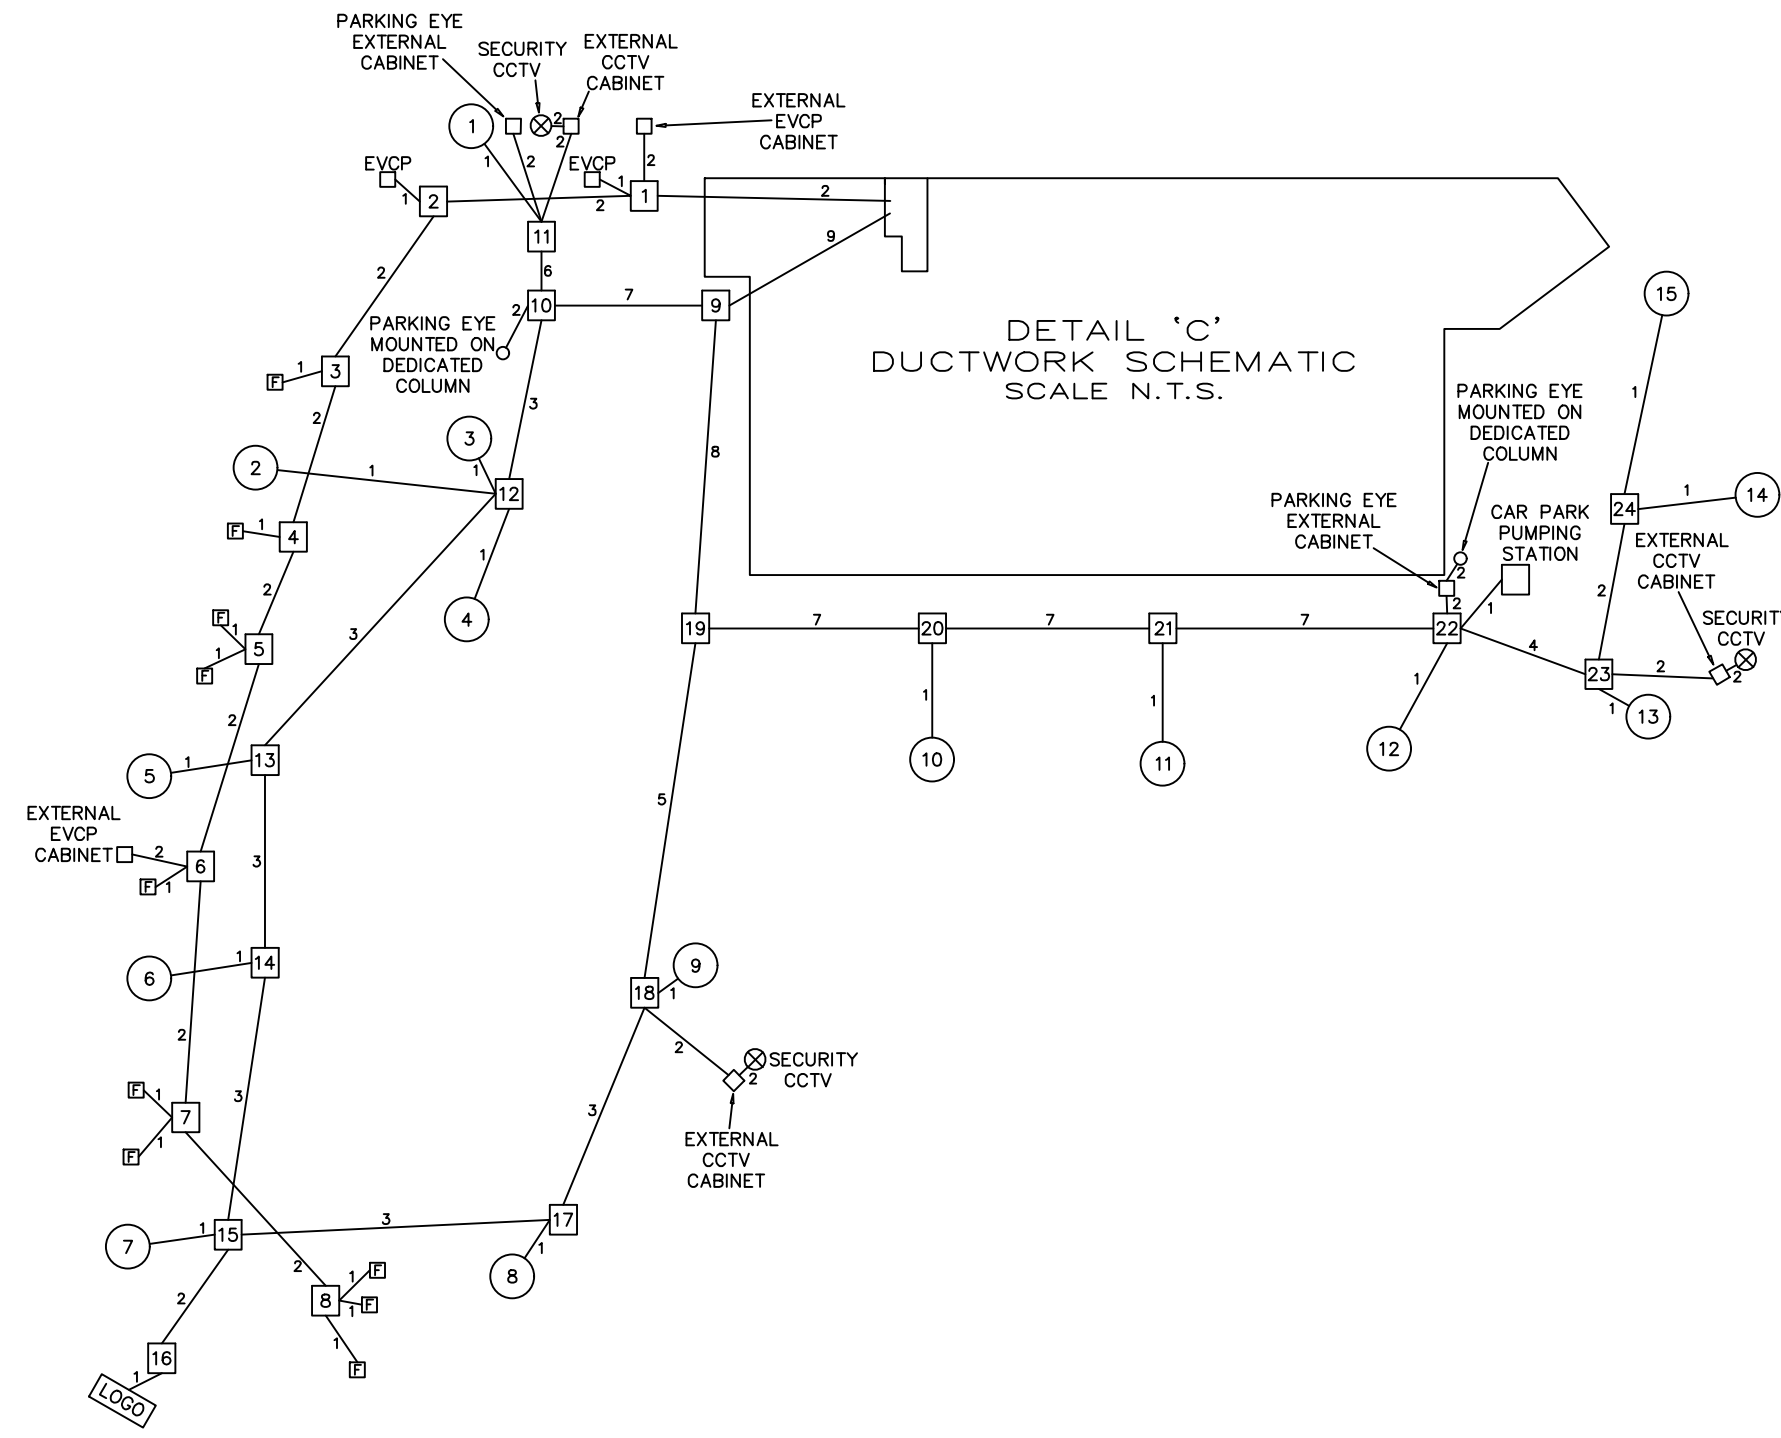
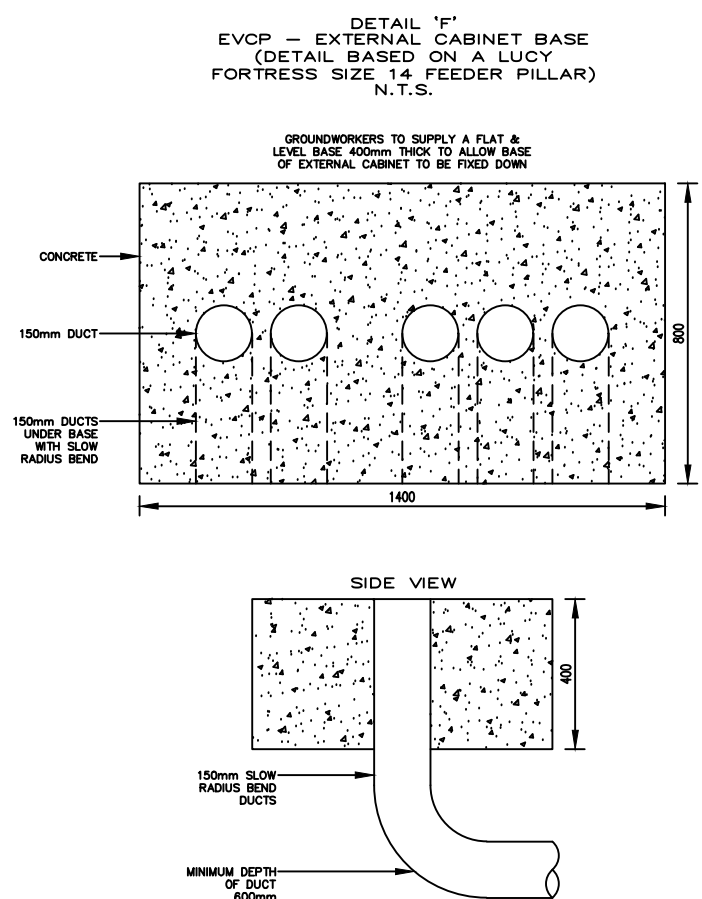
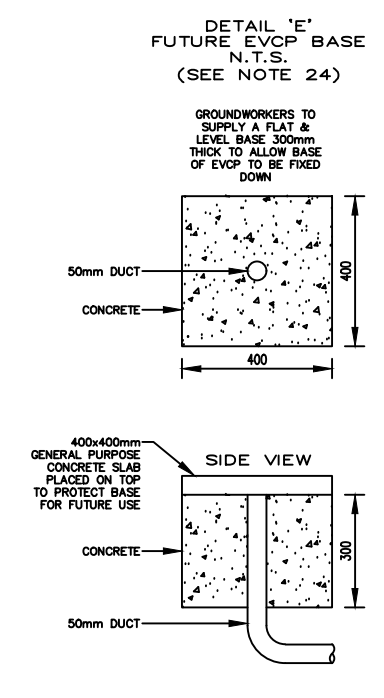
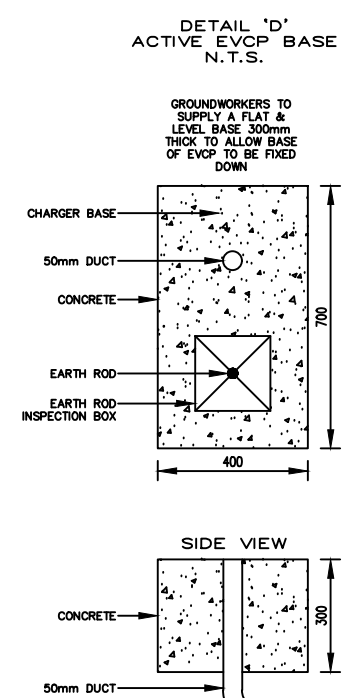


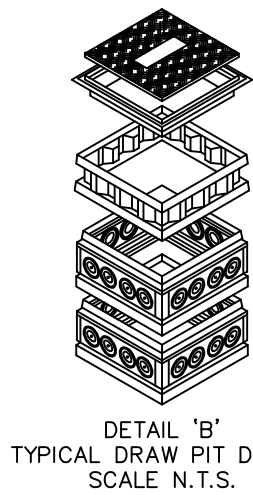

- WHERE CABLES ARE RUN BENEATH ROADWAYS, VEHICULAR CROSSOVERS, TARMAC OR CONCRETE AREAS ETC. THEY SHALL BE RUN WITHIN RIGID DUCT TO ENATS 12-24 OR EQUAL AND APPROVED (100% MIN).
- 2 ADDITIONAL RIGID DUCT ACROSS ENTRANCE/HARDSTANDING AREAS etc, COMPLETE WITH NYLON DRAW ROPE TO ALLOW FOR POSSIBLE FUTURE USE (100mm DIA MIN). WHERE DUCTS ARE INSTALLED FOR FUTURE USE (ROAD CROSSOVERS, REMOTE CCTV TOWERS etc). EACH END OF THE DUCT AND DRAW ROPE SHALL BE SUITABLY LABELLED TO INDICATE ITS PURPOSE.
- 3 ALL CAR PARK COLUMNS ARE TO BE 6m 'PLANTED ROOT'.
- 4 LOCATION OF PEDESTRIAN QUALITY DRAWPIT (600x600) TO BE PROVIDED, TO BE AS MANUFACTURED BY IDS, THEIR PREFORMED ACCESS CHAMBER SYSTEM COMPLETE WITH ANTI-SLIP B125 COMPOSITE COVER AND UNIVERSAL FRAME OR EQUAL AND APPROVED.
- 5 LOCATION OF VEHICULAR QUALITY (HEAVY DUTY 600x600) DRAWPIT, TO BE AS MANUFACTURED BY IDS, THEIR PREFORMED ACCESS CHAMBER SYSTEM, COMPLETE WITH DUCTILE IRON D400 FRAME AND COVER TO BS EN124 OR EQUAL AND APPROVED.
- 6 THE DUCTS FROM THE PLANT ROOM TO THE FIRST DRAW PIT SHALL BE 150Ø FROM THE FIRST DRAW PIT ONWARDS 100Ø ARE ACCEPTABLE.
- 7 THE CONSTRUCTION MANAGER TO NOTE THAT THE QUANTITY OF DUCTS IS TO BE AS INDICATED ON DETAIL 'C' - DUCTWORK SCHEMATIC.
- 8 LOCATION FOR FUTURE 'PARKINGEY' SERVER CABINET. CABINET DIMENSIONS ALLOWED AS 730x300x905 HIGH.
- 9 IN THE EVENT OF ALDI DECIDING TO PROCEED WITH A PARKINGEY EXTERNAL CCTV SYSTEM TO THE CAR PARK, THEN THE CAMERAS SHALL BE MOUNTED ON 2No DEDICATED COLUMNS (WHICH SHALL BE PROVIDED BY PARKINGEY). THE EXACT LOCATION OF THE COLUMNS IS TO BE AGREED WITH PARKINGEY. FOR TENDER PURPOSES ASSUME THE DEDICATED COLUMN POSITIONS SHOWN.
- 10 LOCATION OF PEDESTRIAN QUALITY DRAWPIT (1020x600) TO BE PROVIDED, TO BE AS MANUFACTURED BY IDS, THEIR PREFORMED ACCESS CHAMBER SYSTEM COMPLETE WITH ANTI-SLIP B125 COMPOSITE COVER AND UNIVERSAL FRAME OR EQUAL AND APPROVED. ALTERNATIVELY A 1200x600 BRICK BUILT DRAW PIT (INCLUDE AT TENDER FOR THE MORE EXPENSIVE OPTION).
- 11 PROVIDE 2No. BASE FOR EXTERNAL PARKINGEY CABINET WITH CENTRAL 2No. DUCTS, SEE COLUMN/BASE DETAIL(S).
- 12 PROVIDE 3No. BASES FOR SECURITY CCTV CABINETS 2000x1000x500 HIGH WITH CENTRAL 2No. DUCTS.
- 13 PROVIDE 2No. BASES FOR EVCP'S, SEE DETAIL 'D'.
- 14 PROVIDE 10No. BASES FOR FOR POSSIBLE FUTURE EVCP'S, SEE DETAIL 'E'. DUCT FROM EXTERNAL CABINET TO ALL POSSIBLE FUTURE EVCP POSITIONS ARE TO BE C/W NYLON DRAW ROPE.
- 15 PROVIDE 2No. BASES FOR FOR EVCP EXTERNAL CABINETS, SEE DETAIL 'F'. ADDITIONALLY AT TENDER STAGE INCLUDE FOR THE 2No. EXTERNAL SEVERE CABINETS (SEE DETAIL 'F') REQUIRED ON THIS PROJECT.
- 16 150mm dia RIGID SMOOTH BORE PVC DUCTS c/w concrete SURROUND.

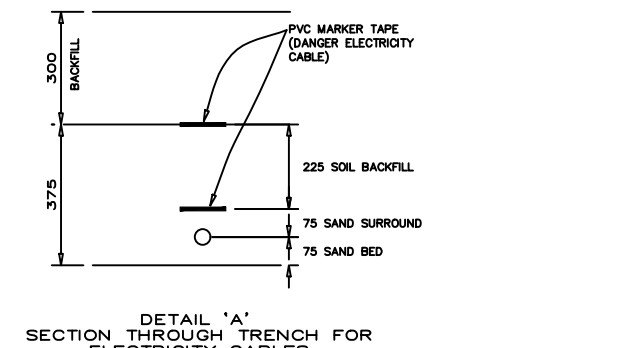

B	LAYOUT, LEGEND, DETAILS & SCHEMATIC UPDATED TO SHOW EVCP INFRASTRUCTURE. NOTES 13 TO 16 ADDED.	NOV 20	GEC
A	POSITIONS OF LIGHTING COLUMN '10' & DRAWPT NUMBER '9' ADJUSTED, TREE PITS IDENTIFIED & LEGEND UPDATED.	SEP 19	GEC
<i>Rev</i>	<i>Description</i>	<i>Date</i>	<i>Chk</i>

Client
ALDI STORES LTD.
CHESTER HIGH ROAD, NESTON
CHESHIRE CH64 3TS



ALDI STORE
GRESFORD ROAD
LLAY

SERVICE DUCTING LAYOUT



*Atlantic Business Centre, Atlantic Street
Altrincham, Cheshire, WA14 5NQ
Tel: +44 (0) 161 926 3626 Fax: +44 (0) 161 926 3601*

<i>Drawn</i> GEC	<i>Checked</i> SMC	<i>Date</i> JUL 19	<i>Scale</i> © A1 1 = 250
<i>Drawing No.</i> 5551/G/105			<i>Revision</i> B