

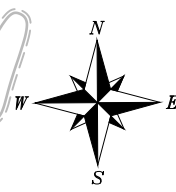


Z:\projects\3258 Heritage Way, Brymbo\CAD\Croft Drawings\3258-SP01_Rev C.dwg

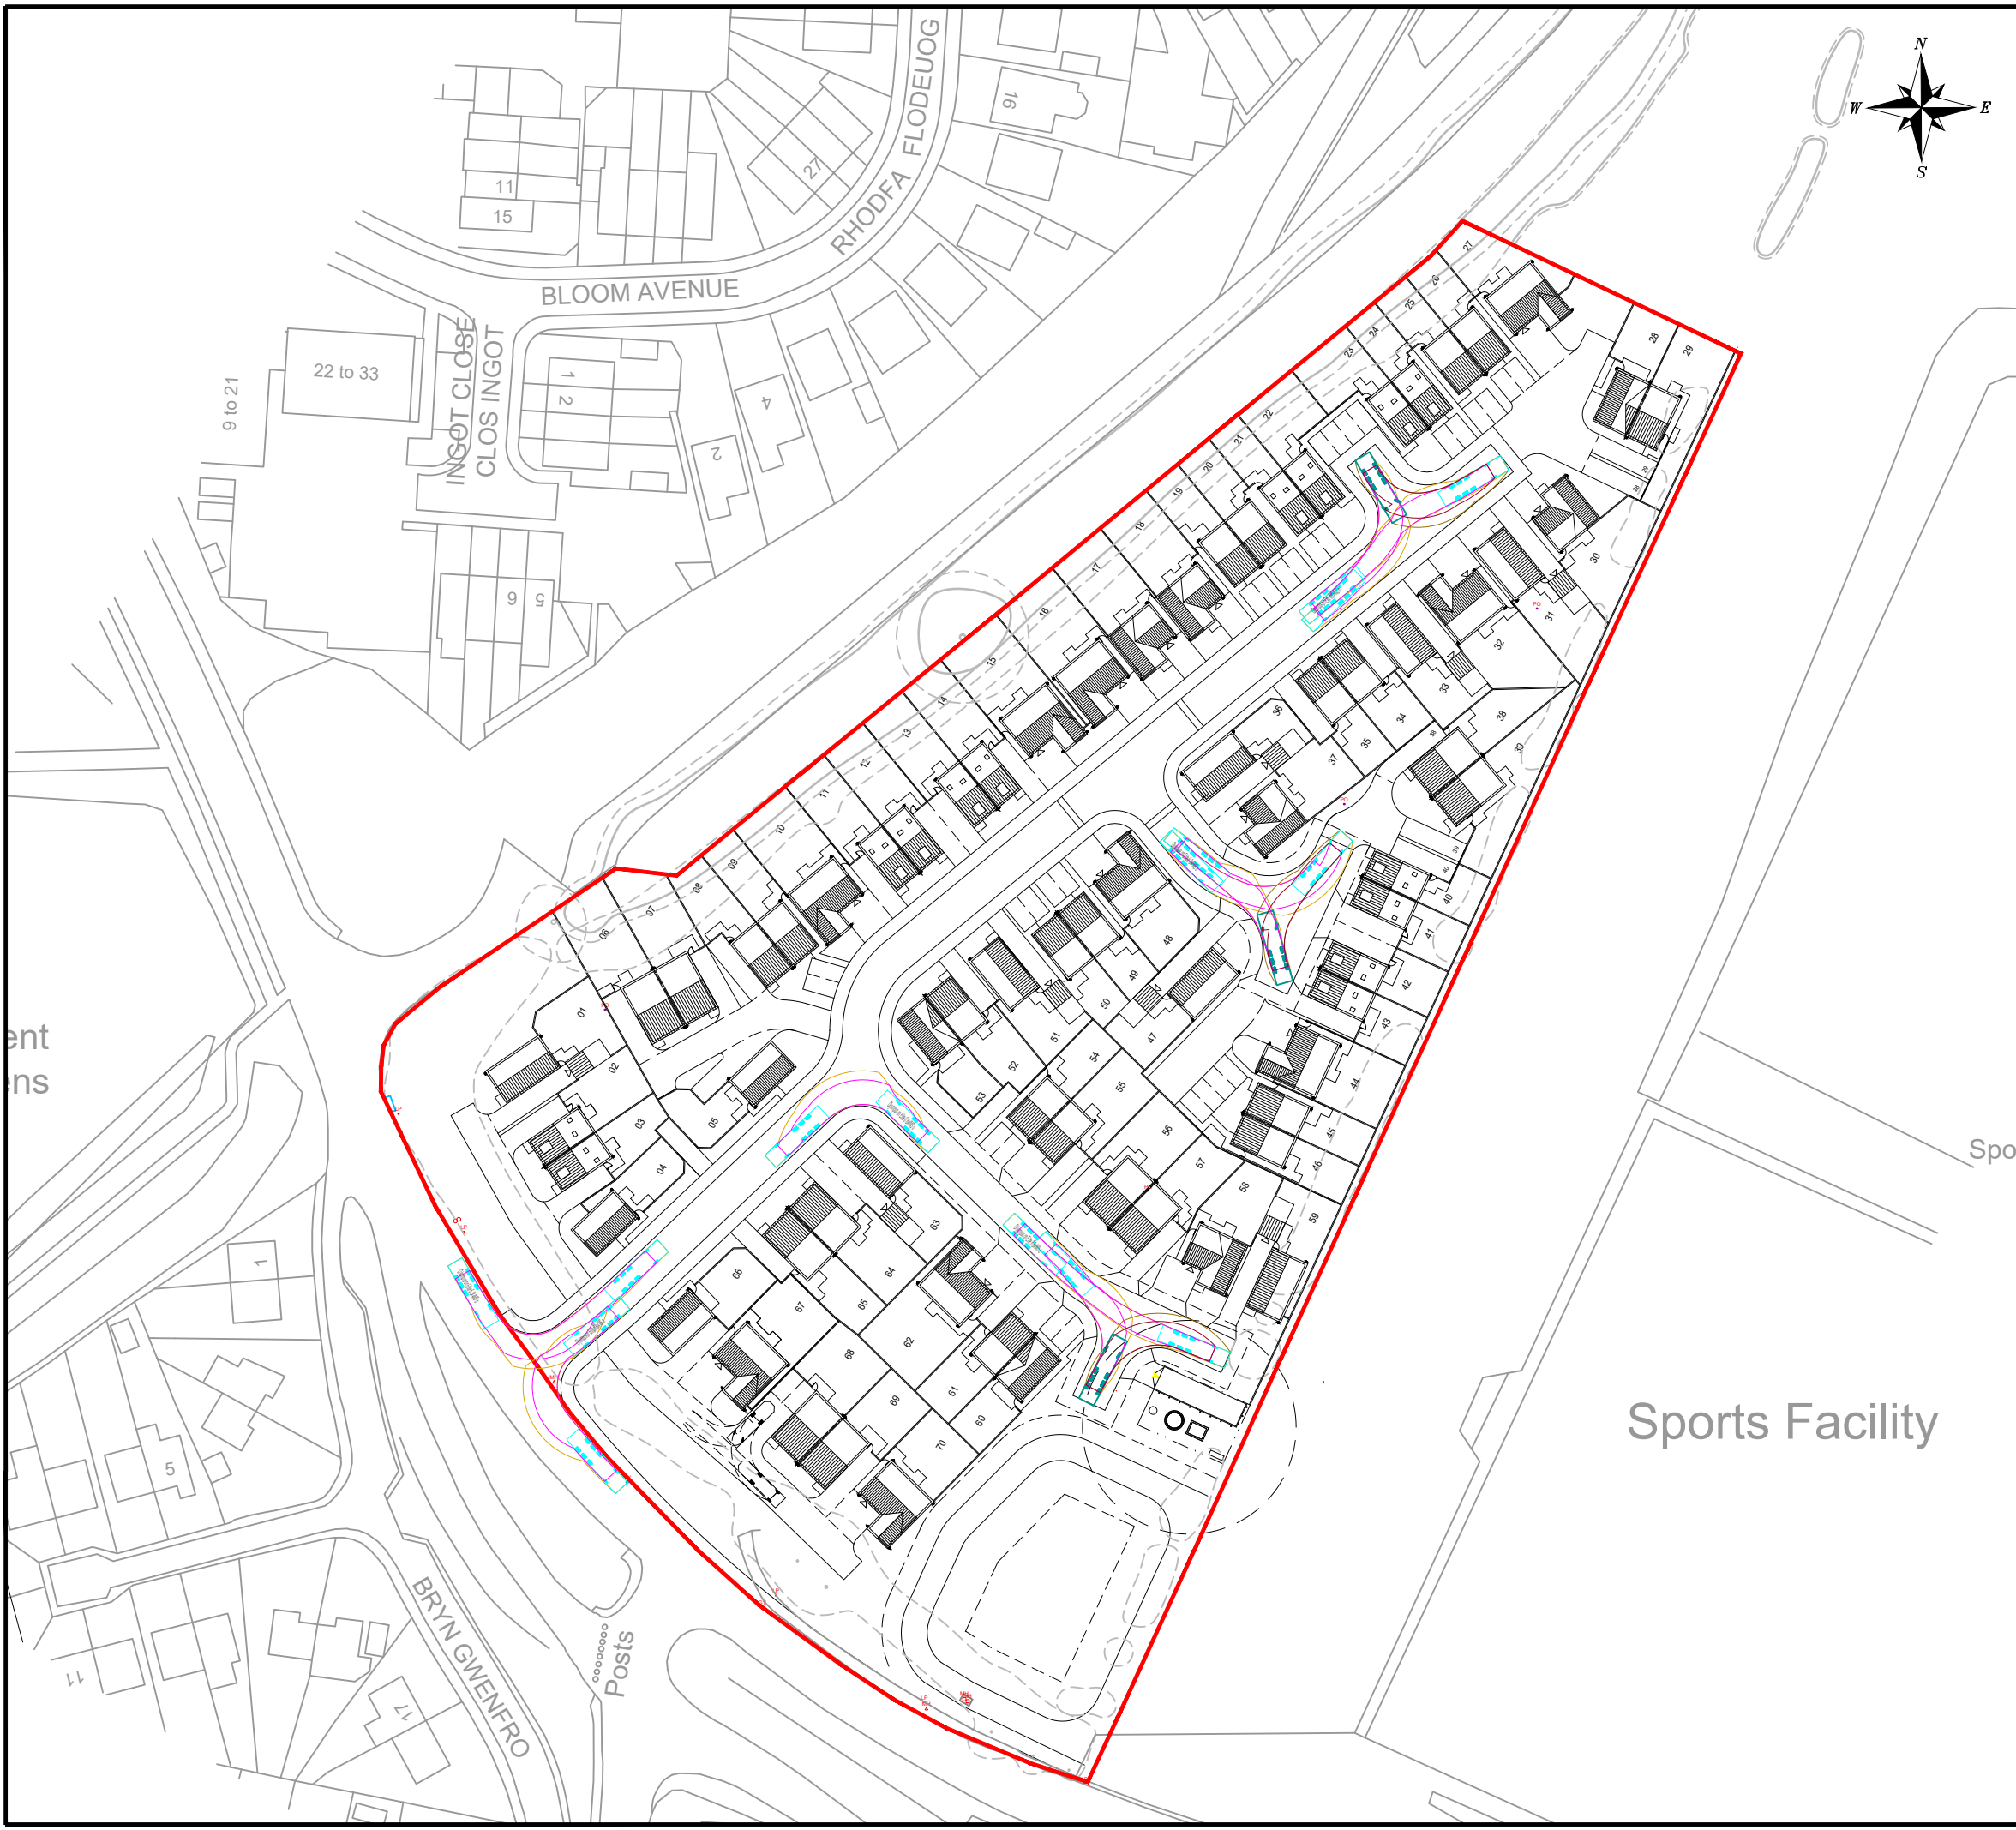


NOTES
THIS IS NOT A CONSTRUCTION DRAWING AND IS FOR INDICATIVE PURPOSES ONLY.
THE DRAWING WILL BE SUBJECT TO CHANGE FOLLOWING LOCAL AUTHORITY REVIEW AND CONFIRMATION OF PUBLIC HIGHWAY AND THIRD PARTY LAND BOUNDARIES.

LOCAL AUTHORITY: WREXHAM COUNCIL

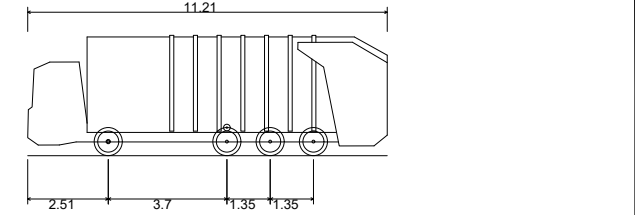

Olympus on Elite 6 8x4MS o
Overall Length 11.210m
Overall Width 2.550m
Overall Body Height 3.751m
Min Body Ground Clearance 0.304m
Track Width 2.500m
Lock to lock time 6.50s
Kerb to Kerb Turning Radius 10.329m

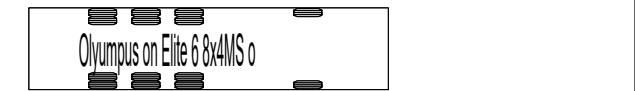

C B A	REVISED SITE LAYOUT REVISED SITE LAYOUT REVISED SITE LAYOUT	LB LB LB	MC MC MC	JAN 21 JAN 21 JAN 21
REV	DETAILS	DRAWN	CHECKED	DATE

CLIENT:

TAYLOR WIMPEY NW

PROJECT:

**HERITAGE WAY,
BRYMBO**

DRAWING TITLE:

SWEPT PATH ANALYSIS

SCALES:

1:1000 @ A3

DRAWN:	LB	CHECKED:	MC	DATE:	JAN 21
--------	----	----------	----	-------	--------

Croft Transport Planning & Design
340 Deansgate
Manchester
M3 4LY

Email: info@crofts.co.uk
Tel: 0161 837 7380
Web: www.eddisons.com/services/transport-planning

DRAWING NUMBER:	3258-F01	REVISION:	C
-----------------	----------	-----------	---

