



AS EXISTING

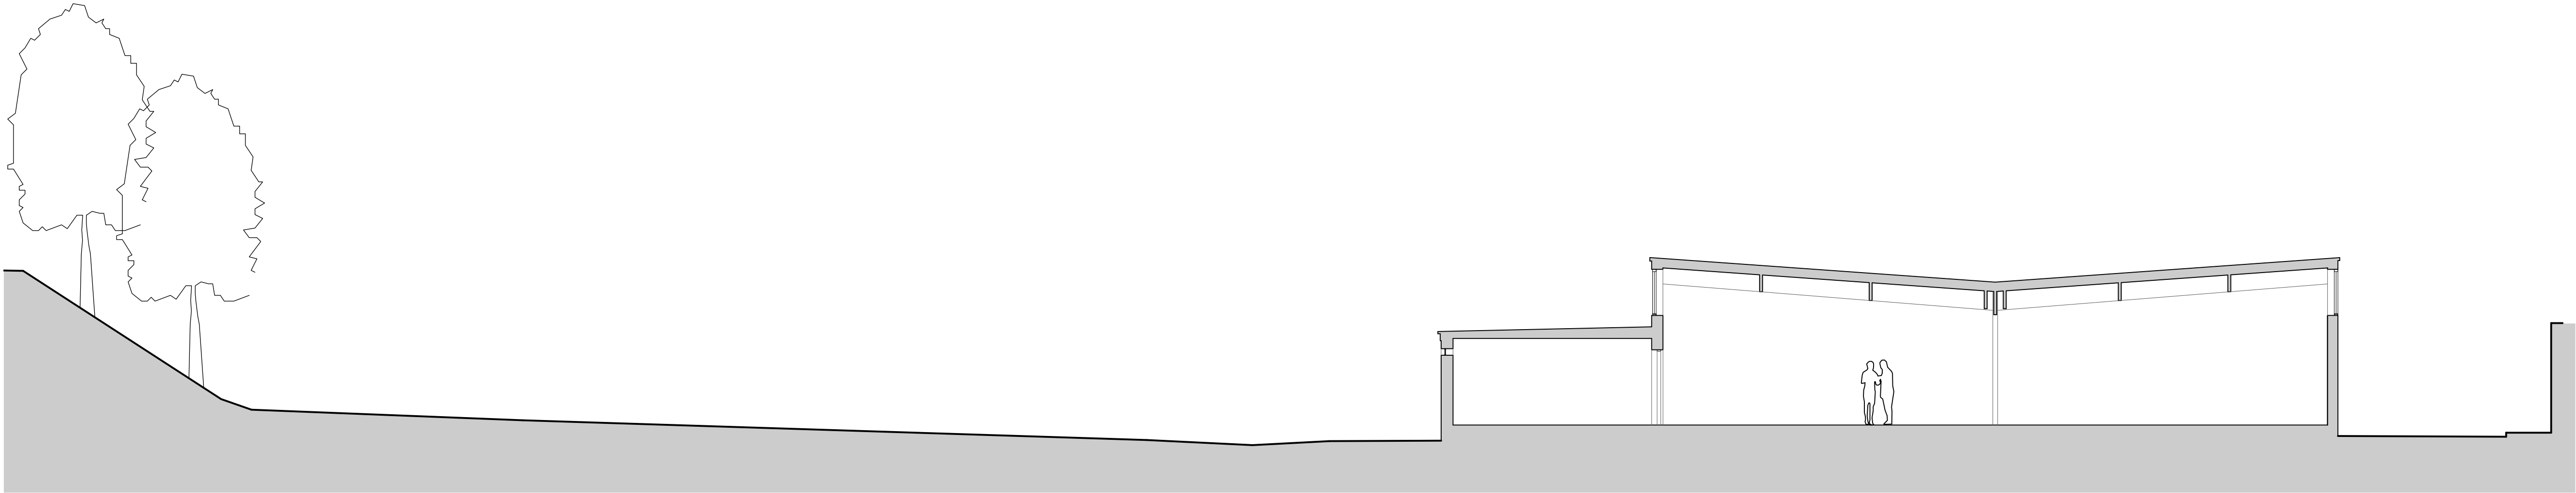

AS PROPOSED

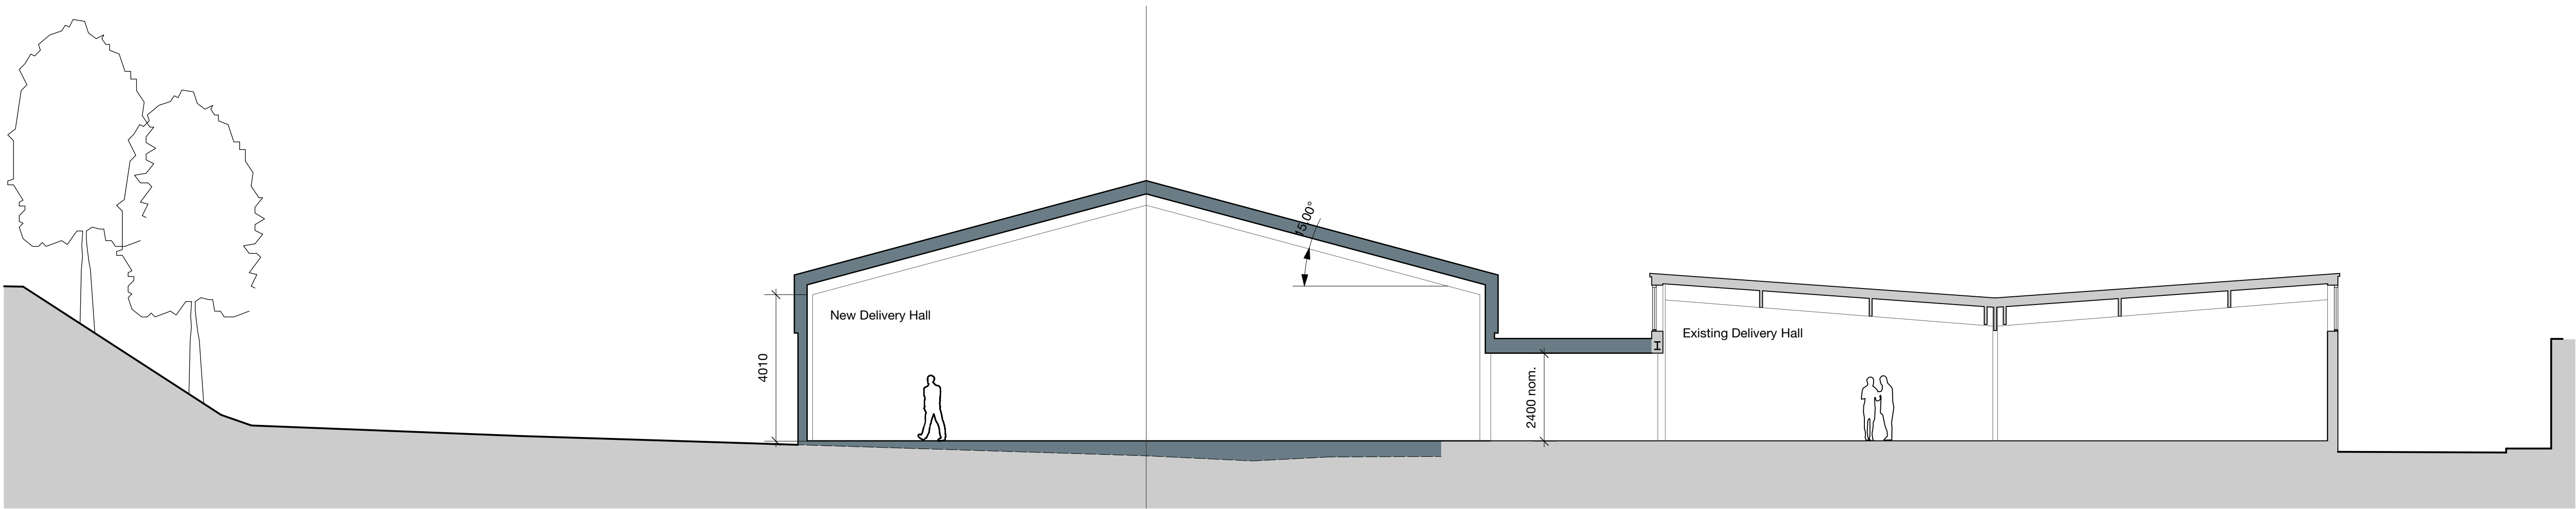

© This drawing is copyright and owned by Studio Lime Ltd., and is for use on this site only unless contractually stated otherwise.

DO NOT SCALE this drawing (printed or electronic versions). Contractors must check all dimensions from site.

All other design team elements, where indicated, have been imported from the consultants and reference should be made to the individual consultants drawings for exact setting out, size and type of component.

Discrepancies and / or ambiguities within the drawing, between it and information given elsewhere, must be reported immediately to the Architect for clarification before proceeding.

All works are to be carried out in accordance with the latest British Standards and Codes of practice unless specifically directed otherwise in the specification.

Responsibility for the reproduction of this drawing in paper form, or if issued in electronic format, lies with the recipient to check that all information has been replicated in full and is correct when compared to the original paper or electronic image. Graphical representations of equipment on this drawing have been co-ordinated, but are approximations only. Please refer to the Specifications and / or Details for actual sizes and / or specific contractor construction information.

This original document is issued for the purpose indicated below and contains information of confidential nature. Further copies and circulation will be strictly in accordance with the confidentiality agreement under the contract. This original must be destroyed or returned to the contractor.

It is assumed that all works on this drawing will be carried out by a competent contractor, working where appropriate to an approved method statement.

CDM RESIDUAL HAZARDS
All design material to be read in conjunction with the architect's Designer's Risk Assessment.

0m 2m 4m 6m

FAITHFUL+GOULD
CONSTRUCTIVE EXPERTISE
The Hub, 500 Park Avenue, Aztec West, Almondsbury, Bristol, BS32 4RZ
Tel: (0)1454 663000
Fax: (0)1454 663344

studiolime
architects
Suite 6,
No. 2 Portland Street,
Clifton, Bristol, BS8 4JH
(0117) 304 8308
www.studiolime.co.uk

Project Title
Royal Mail Wrexham
94 Regent Street,
Wrexham, LL11 1AA.

Sheet Title
**GA Sections
Main Building**

Status
PLANNING

P5	08/09/2020	KS	Updated for planning issue
P4	03/09/2020	KS	Draft planning issue
P3	11/08/2020	AR	Updated following 11.08.12 DTM

Rev.	Date	Initial	Revision Notes
Drawn By:			
EH		AR	1:100 @ A1

Sheet No. SL_P20020_DWG_0_PR20	Rev. P5
-----------------------------------	------------