



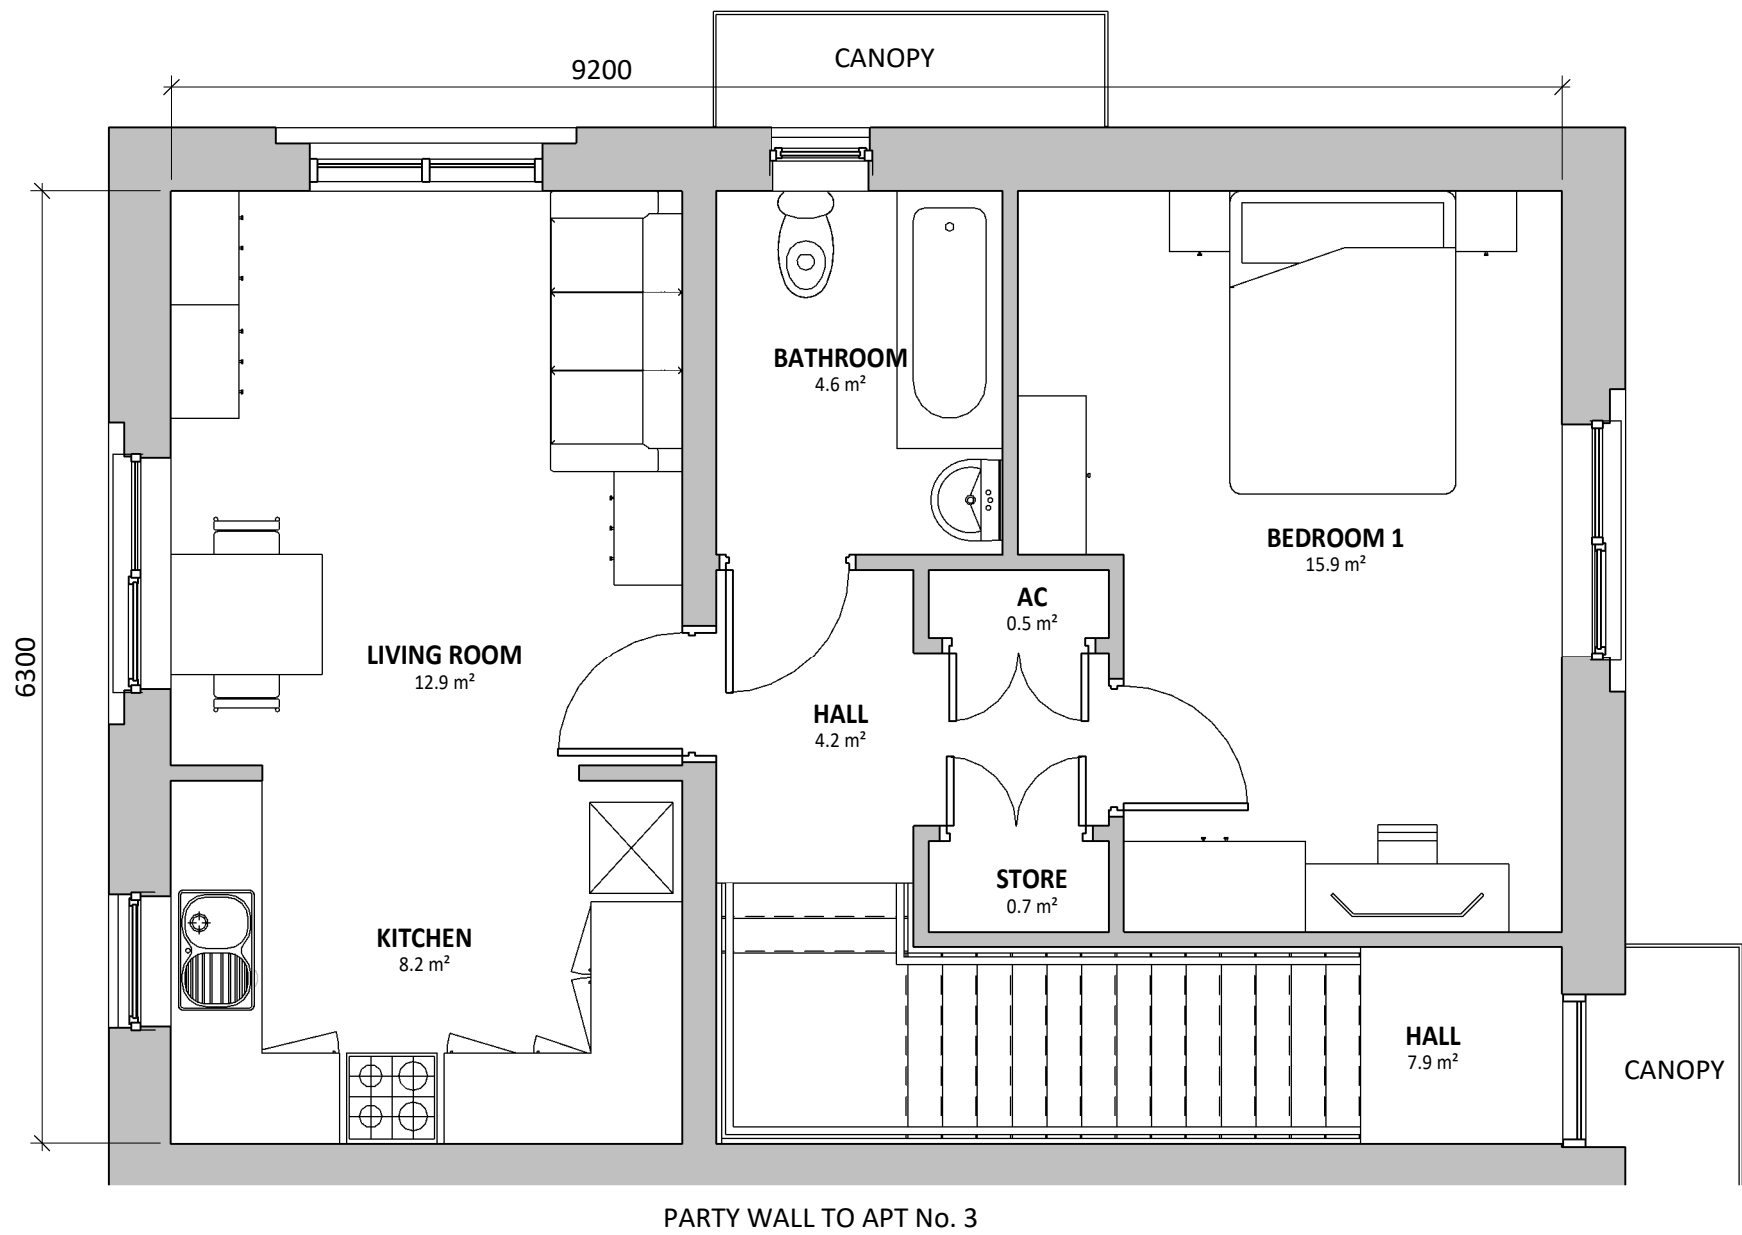

2 | APARTMENT 5 - TYPE D FIRST FLOOR

SCALE: 1 : 50

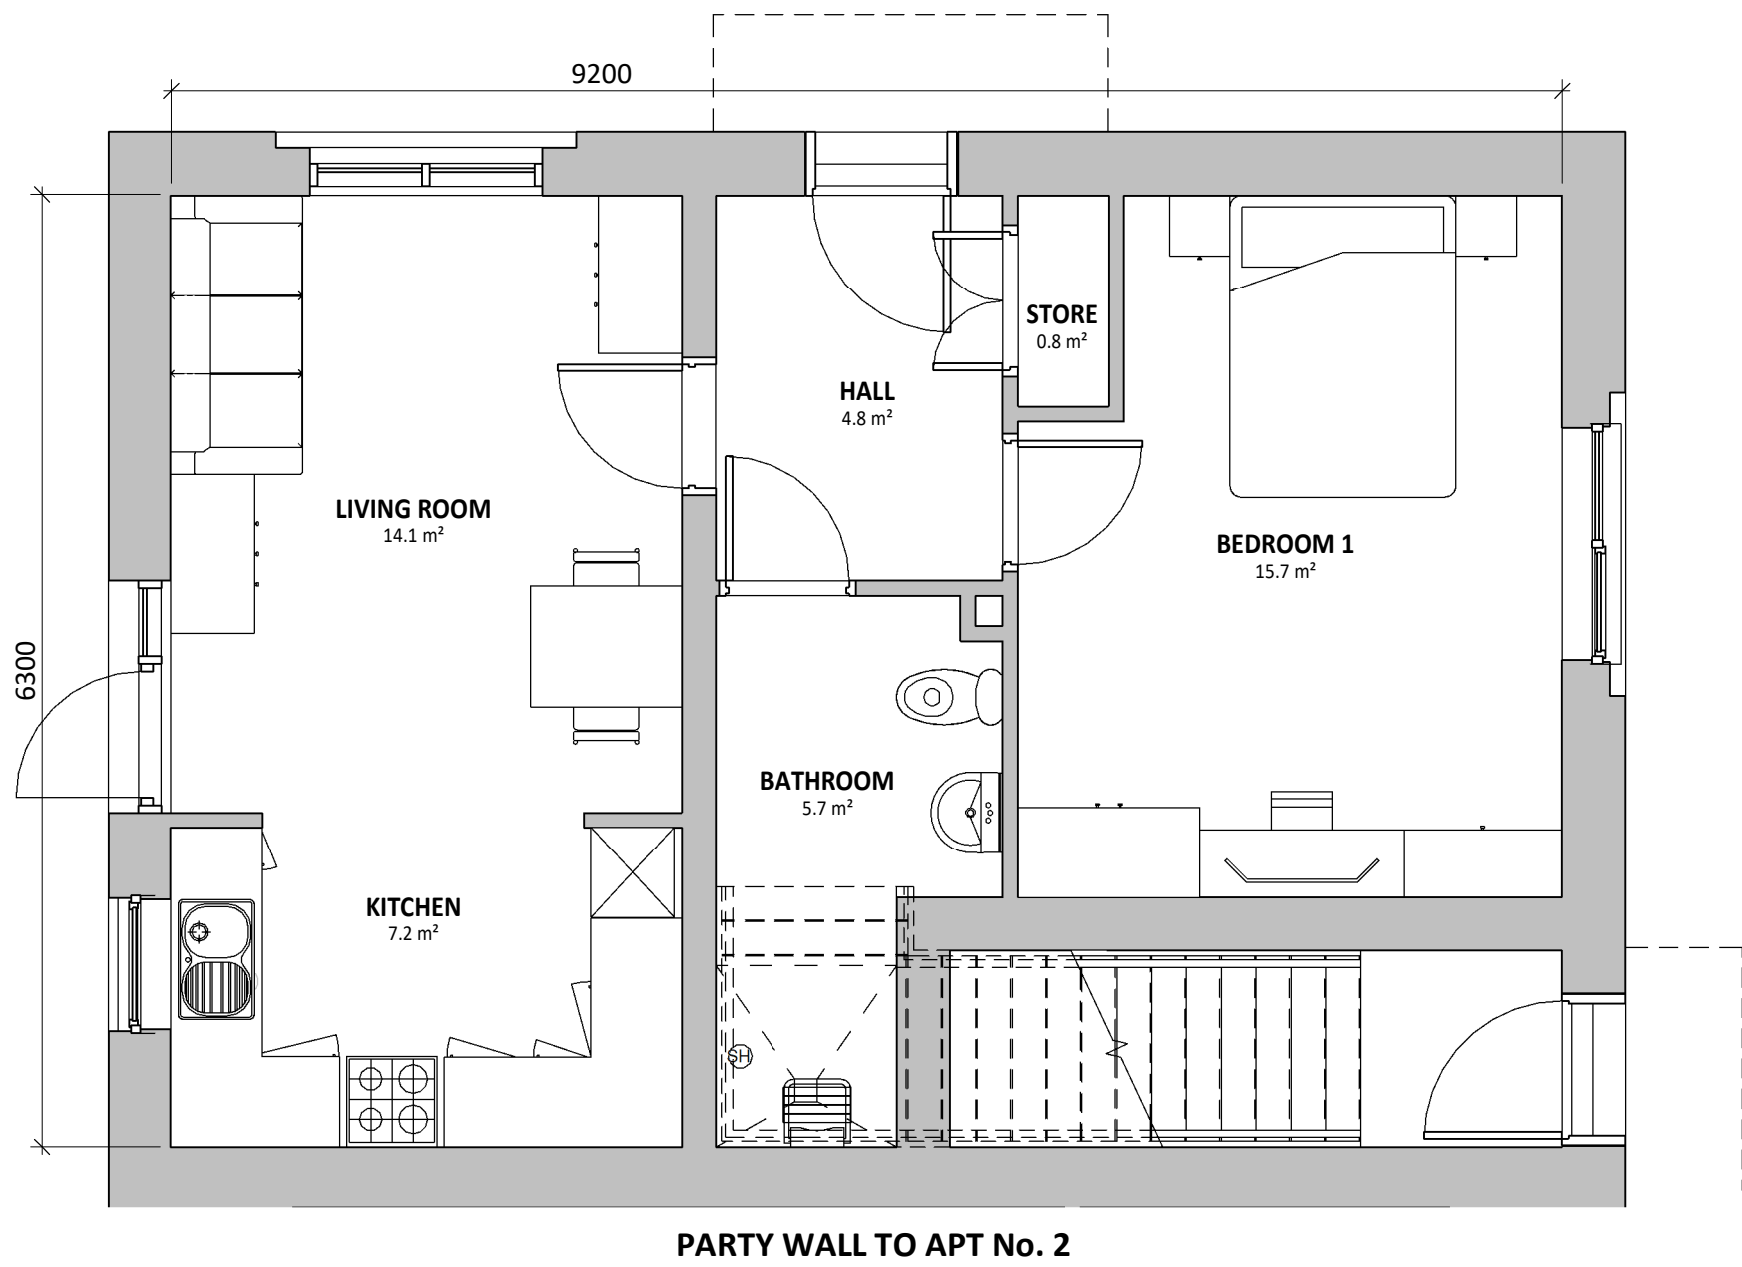

1 | APARTMENT 4 - TYPE D GROUND FLOOR

SCALE: 1 : 50

- NOTES**
- 2 PERSONS / 1 BEDROOM
 - INTERNAL FLOOR AREA =
GF = 50.7m²; FF = 50.7m²;
 - KITCHEN STORAGE VOLUME DQR
REQUIRMENT 1.1m³
 - GROUND FLOOR UNIT NUMBERS =
#04
 - FIRST FLOOR UNIT NUMBERS =
#05
 - TOTAL: 2**

REV	DESCRIPTION	DATE	BY
-----	-------------	------	----

THIS DRAWING IS THE COPYRIGHT OF AINSLEY GOMMON ARCHITECTS.
CHECK ALL DIMENSIONS ON SITE. DISCREPANCIES TO BE NOTIFIED TO ARCHITECT.
ELEMENTS OF STRUCTURE SHOWN ARE INDICATIVE AND FOR GUIDANCE.
FINAL DESIGN TO BE AS STRUCTURAL ENGINEERS DETAILS AND SPECIFICATION.

PROJECT
Ty Nos, Holt Road, Wrexham
for Clwyd Alyn

DRAWING TITLE
APARTMENT TYPE D - PLANS

SCALE	DATE	DRAWN	CHECKED
1 : 50 @A2	05/02/21	BM	SV
DRAWING STATUS	PLANNING		
JOB No	DRAWING No	REVISION	
C1039	403		


AG

A

**AINSLEY
GOMMON
ARCHITECTS**

THE OLD POLICE STATION, 15 GLYNNE WAY, HAWARDEN, CH5 3NS
Tel: 01244 537 100 | vales@agarchitects.co.uk | www.agarchitects.co.uk
Ainsley Gommon Architects Ltd. Registered in England & Wales No.4187948
Registered Office: 1 Price Street, Hamilton Square, Birkenhead CH41 6JN

PRINTED: 02/03/2021 15:35:51

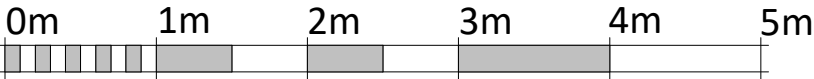

VISUAL SCALE 1:50 @ A2