


Location Plan

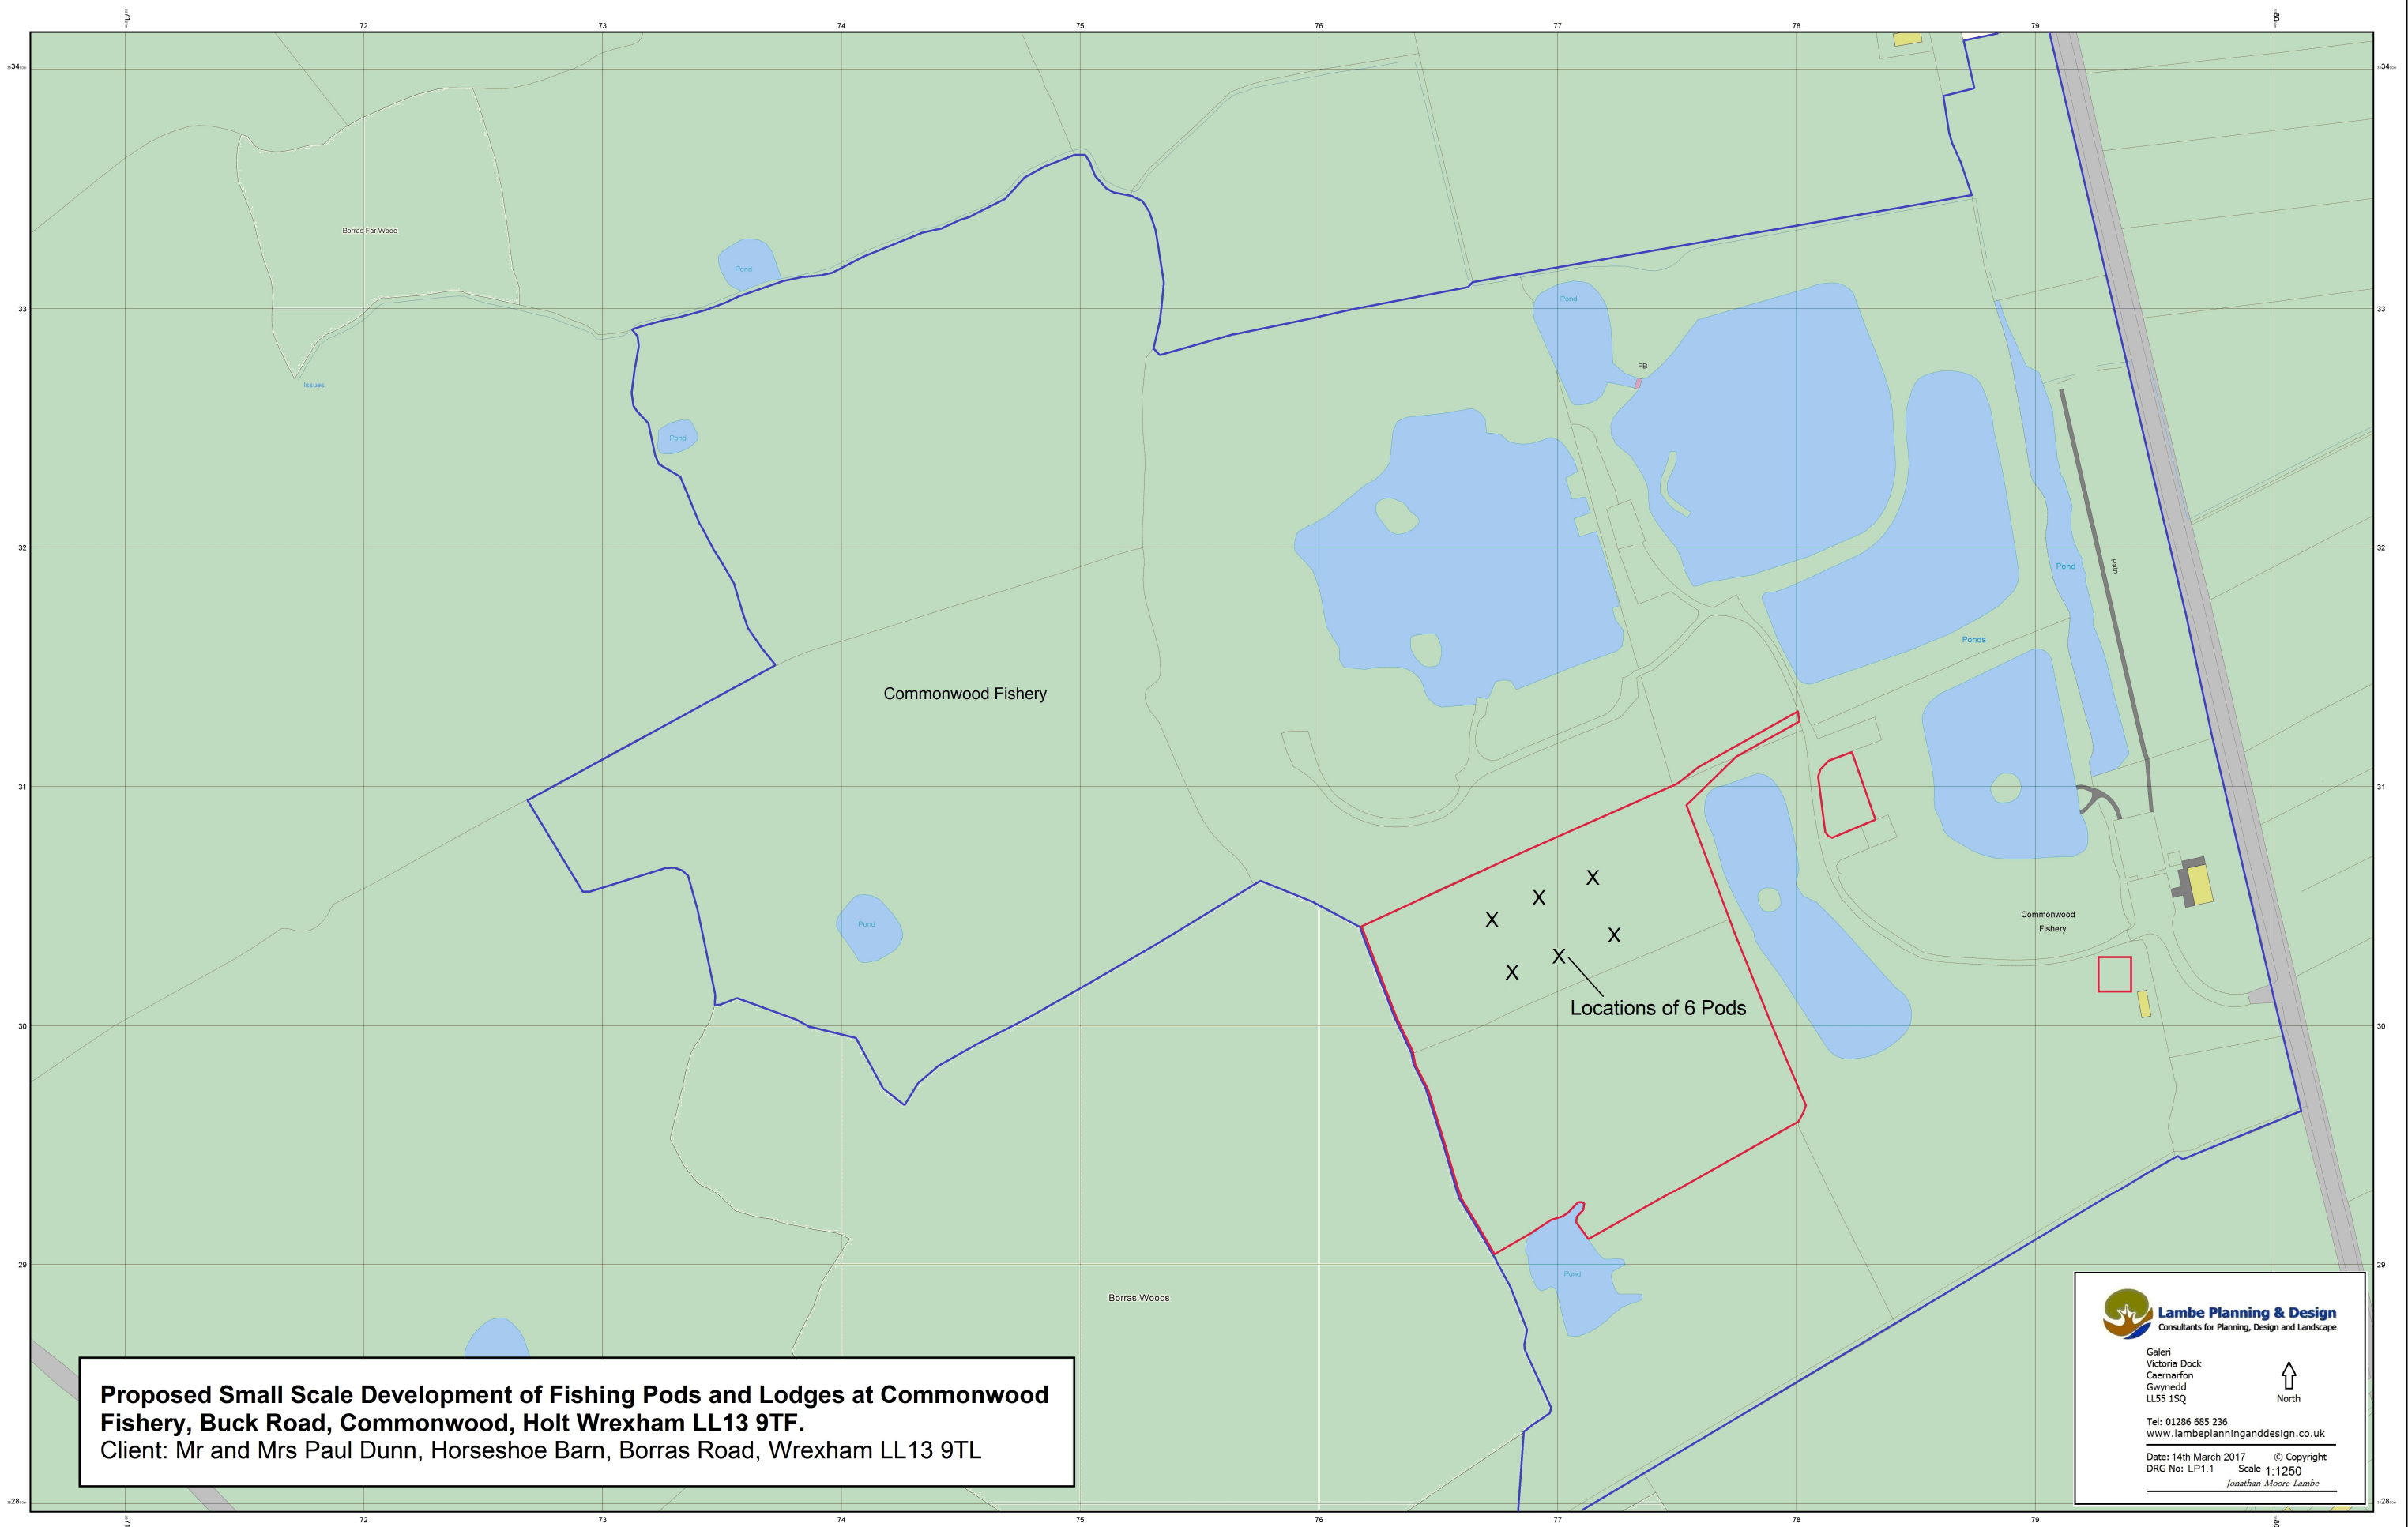

Scale 1:1250



Proposed Small Scale Development of Fishing Pods and Lodges at Commonwood Fishery, Buck Road, Commonwood, Holt Wrexham LL13 9TF.
Client: Mr and Mrs Paul Dunn, Horseshoe Barn, Borras Road, Wrexham LL13 9TL

**Lambe Planning & Design**
Consultants for Planning, Design and Landscape

Galeri
Victoria Dock
Caernarfon
Gwynedd
LL55 1SQ


North

Tel: 01286 685 236
www.lambeplanninganddesign.co.uk

Date: 14th March 2017 © Copyright
DRG No: LP1.1 Scale 1:1250
Jonathan Moore Lambe