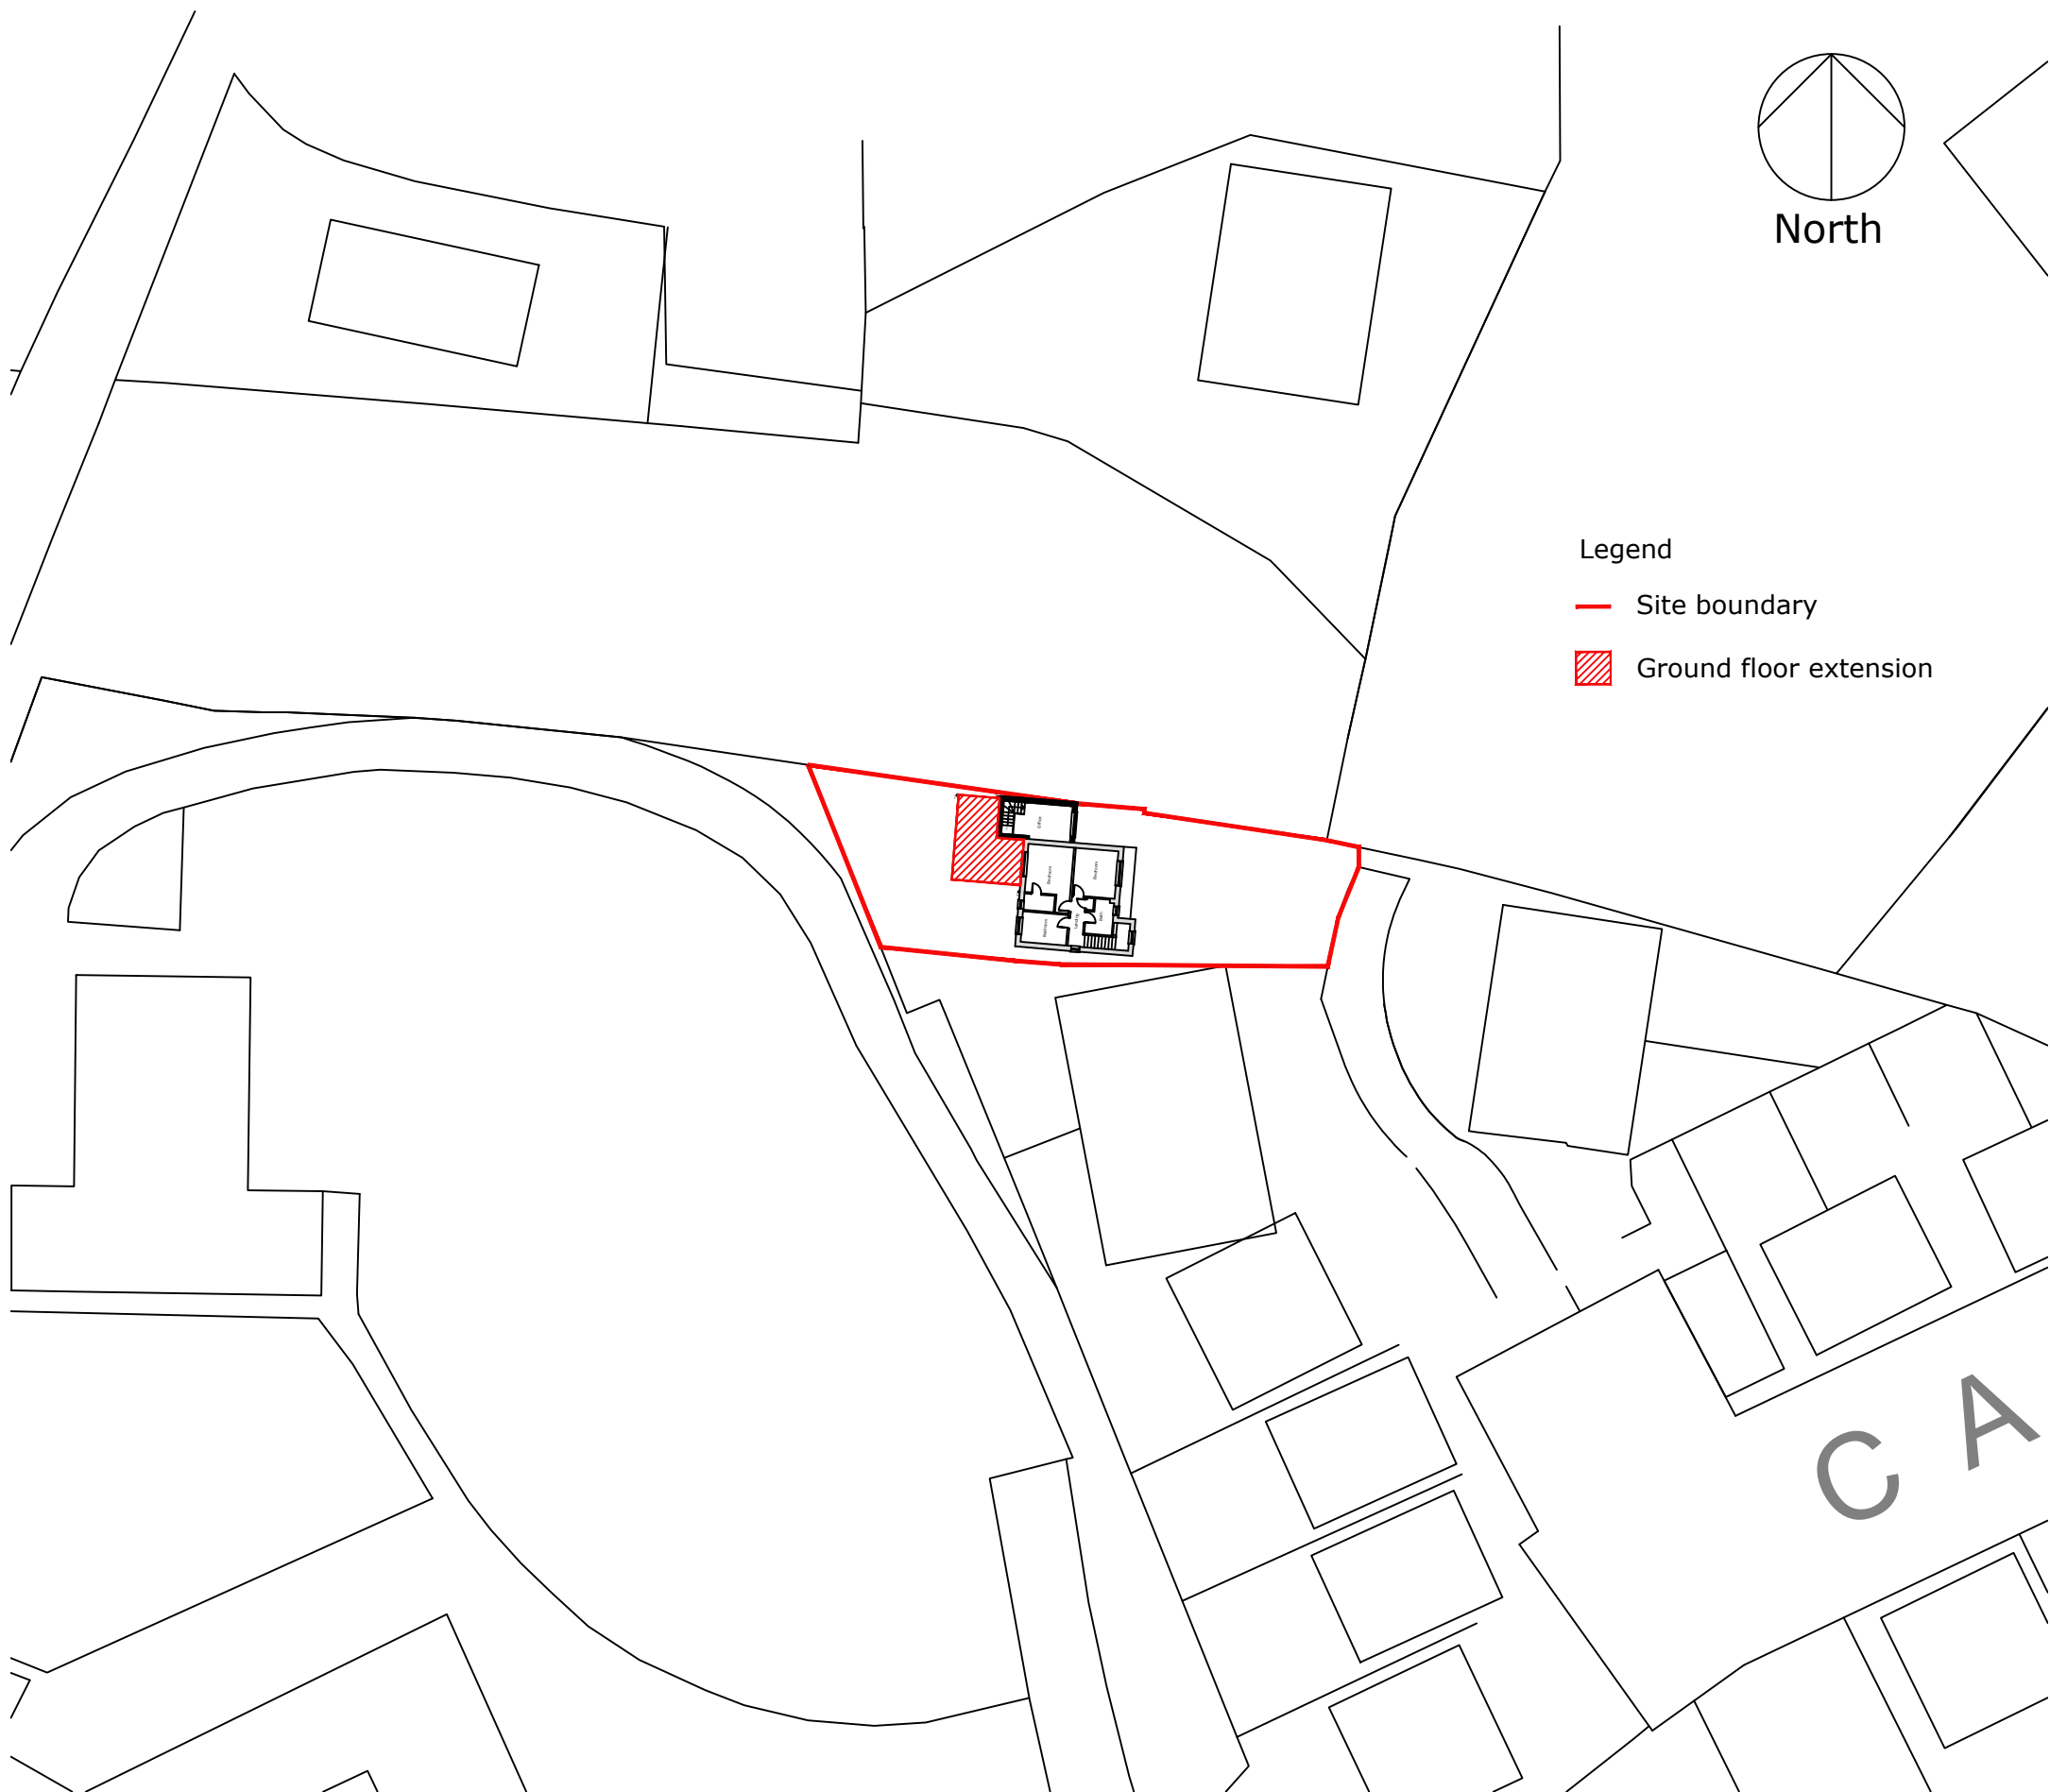


North

Legend

— Site boundary

▨ Ground floor extension

The Contractor must check all dimensions on site before commencing setting out works. Any discrepancies are to be reported immediately.

**DO NOT PROCEED IN THE EVENT OF A DISCREPANCY.
DO NOT SCALE FROM THE PRINTS.**


05/02/2021 -
Drawing Revisions

Project

**27 Caer Efail
Acrefair**

Drawing Title

**Block Plan
As Proposed**

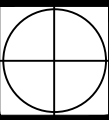

Drawing Number
21-01-PL03

Revision

-

Scale
1:50 @ A3

Date
February 2020

DO NOT SCALE

COPYRIGHT RESERVED