


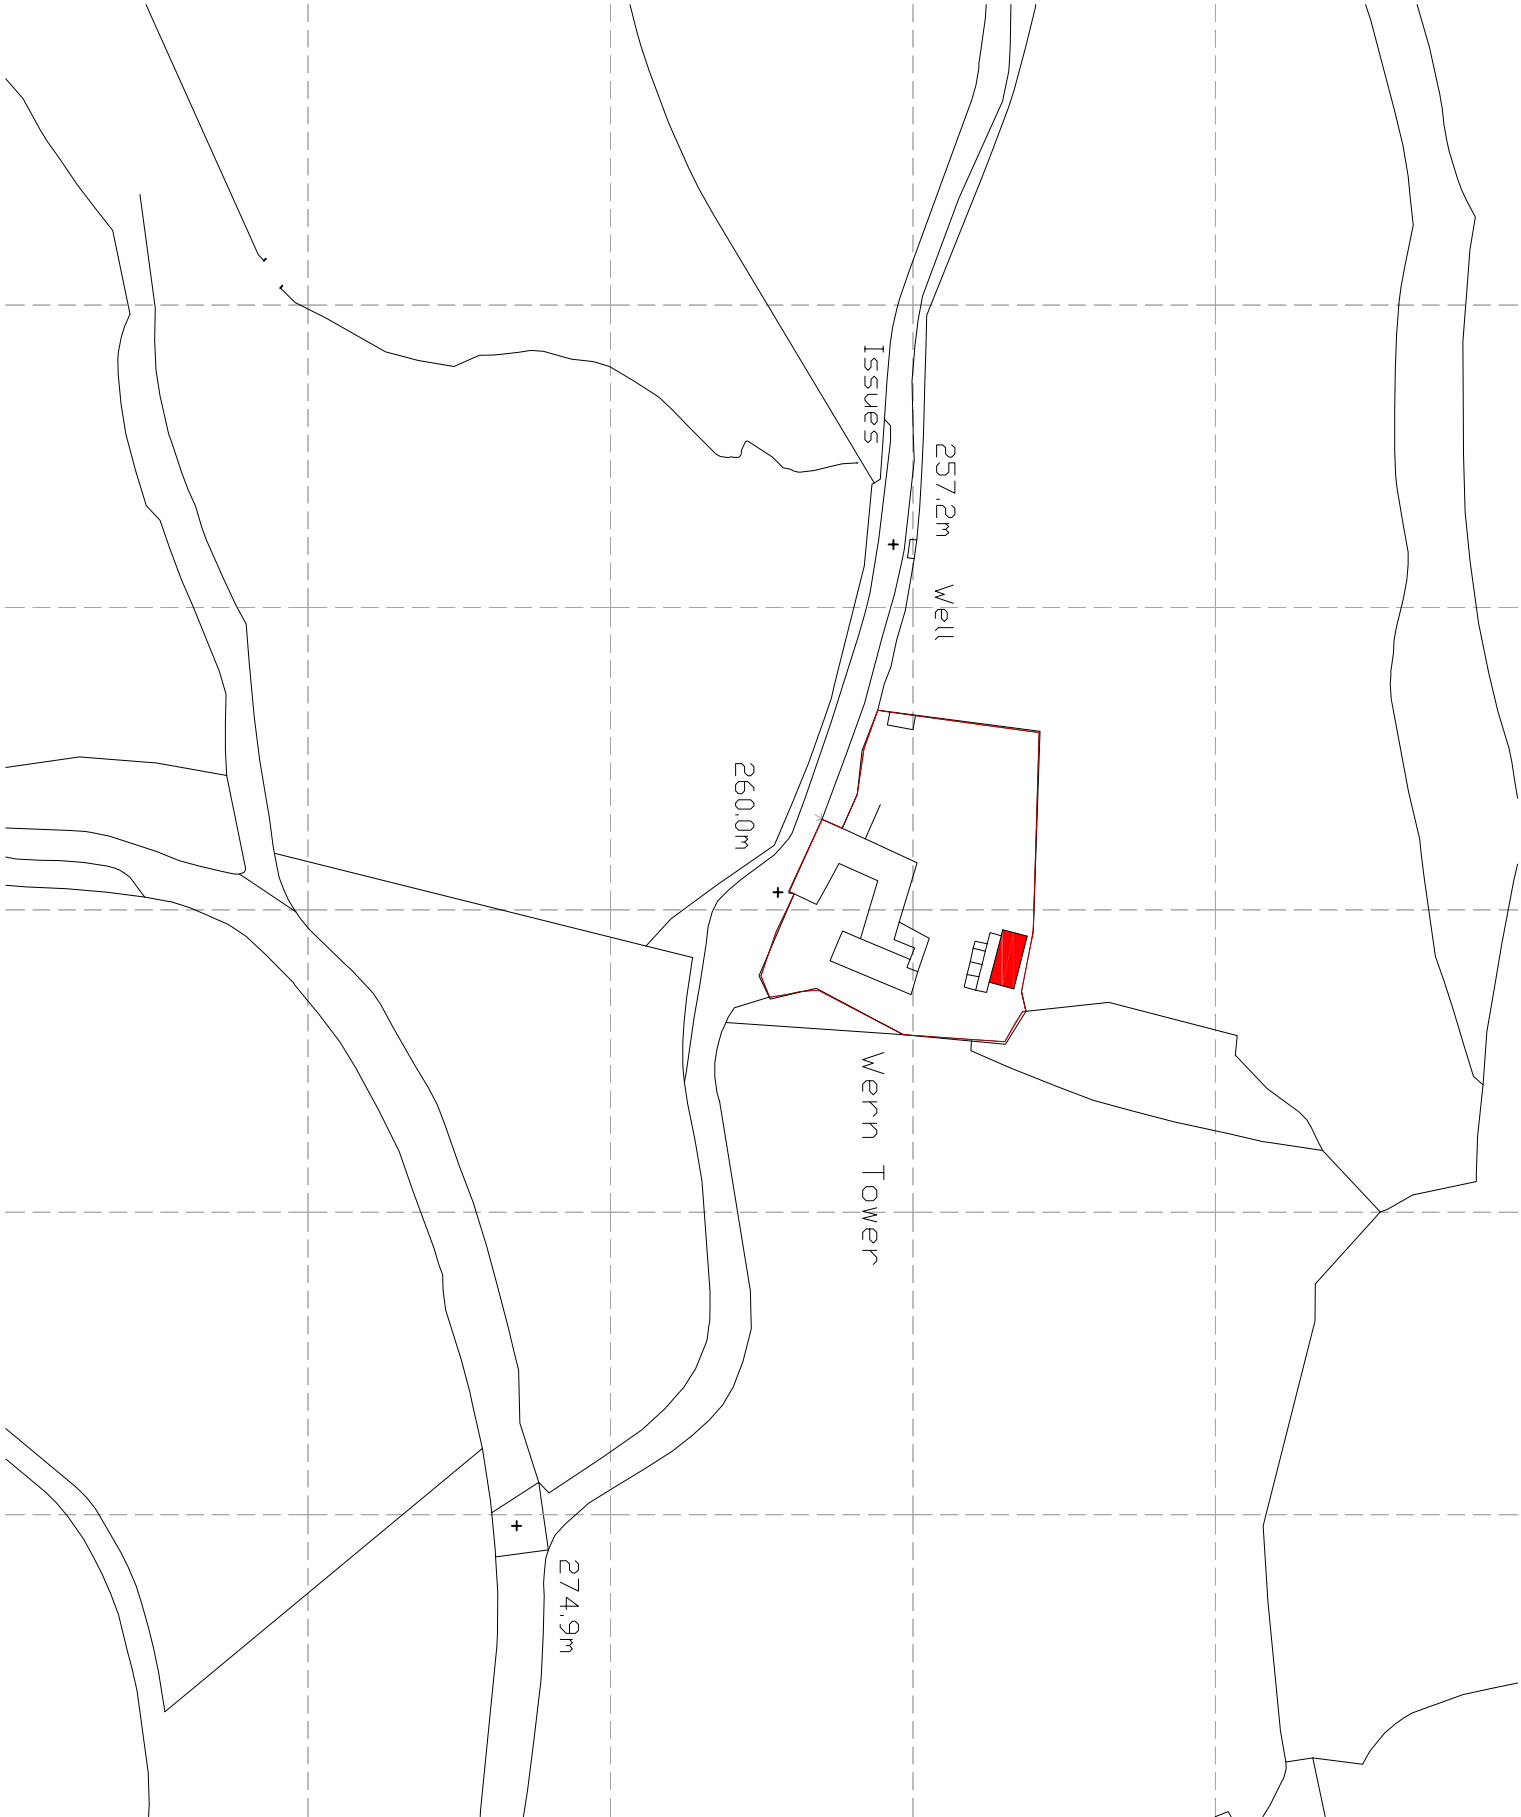

Location Plan
Scale 1:1250 @ A3

Rev.	Date	Description	Drawn
Client: Mr & Mrs Little			
Project: Barn Conversion at Wern Tower Cottage, Pontfadog LL20 7AT			
Drawing Title: Location Plan			
Drawn	DB	Checked	Status P.P.
Date:	28-11-20	Scale:	1:1250 @ A3
Dwg No:	LOCATP	Rev:	/