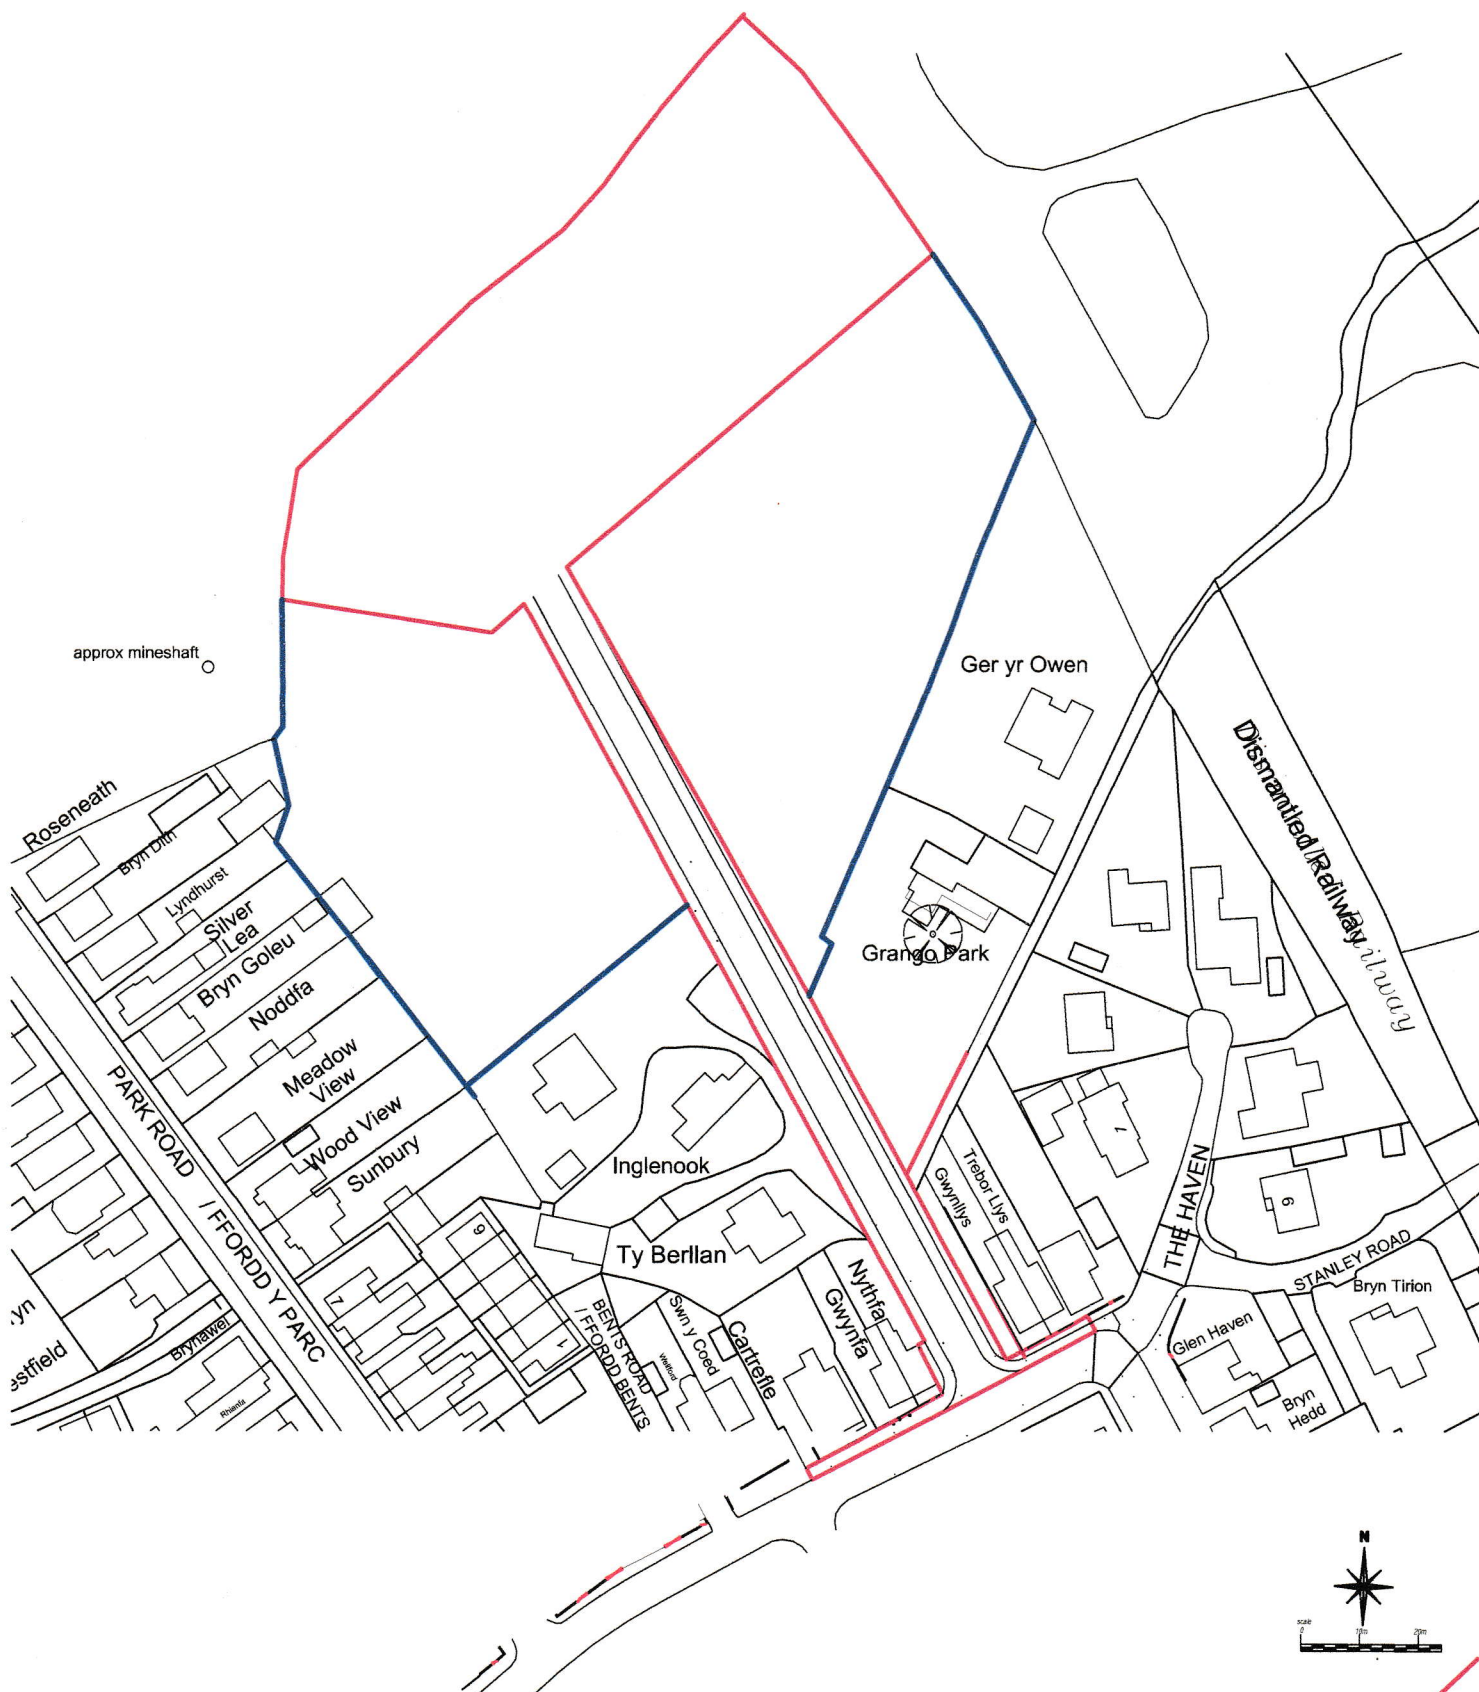


Parry Davies Architects.

Chartered Architects.

PROJECT TITLE LAND OFF NORTH ROAD PONCIAU	DATE JAN 2021	SCALE 1:1250@A4	DRWN RSG	CHK
DRWG. TITLE LOCATION PLAN	DRWG. NOS. 20.6072/L1		REV	

Studio 55:20, North Wales Business Park Abergele LL22 8LJ

Tel: 01745 585517 E-mail: PDPArchitects@aol.com