




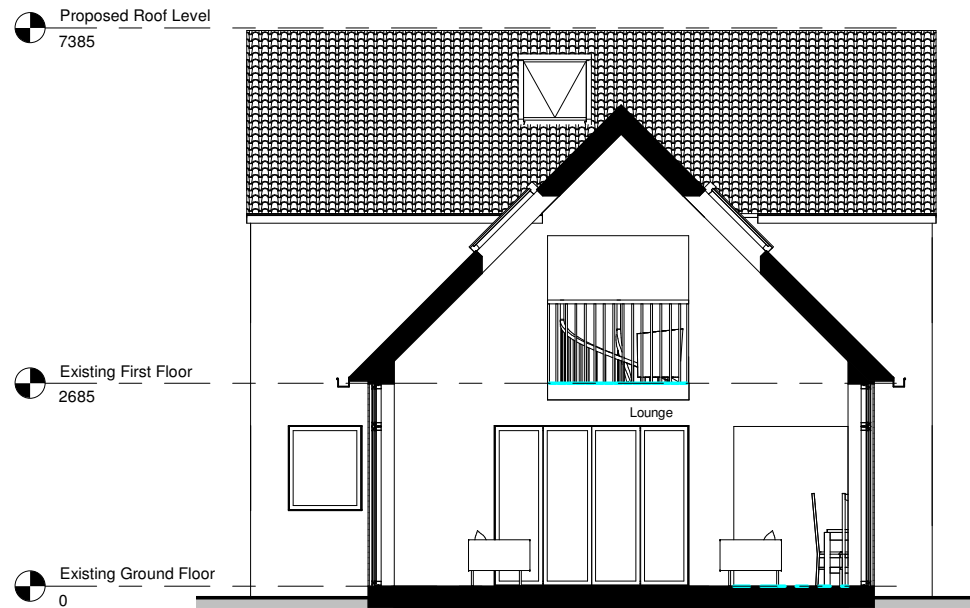


Proposed Section 4
1 : 50 (1 : 100 @ A3)

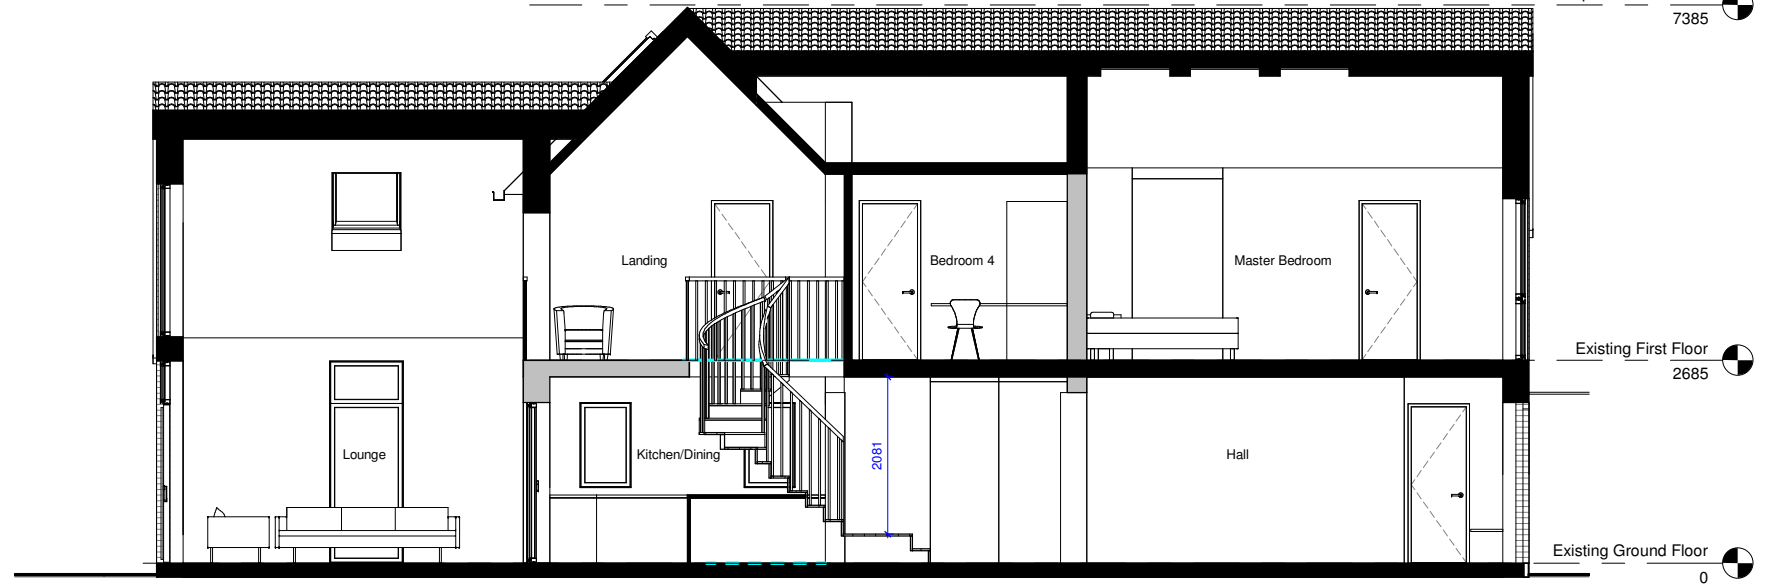


Proposed Section 5
1 : 50 (1 : 100 @ A3)

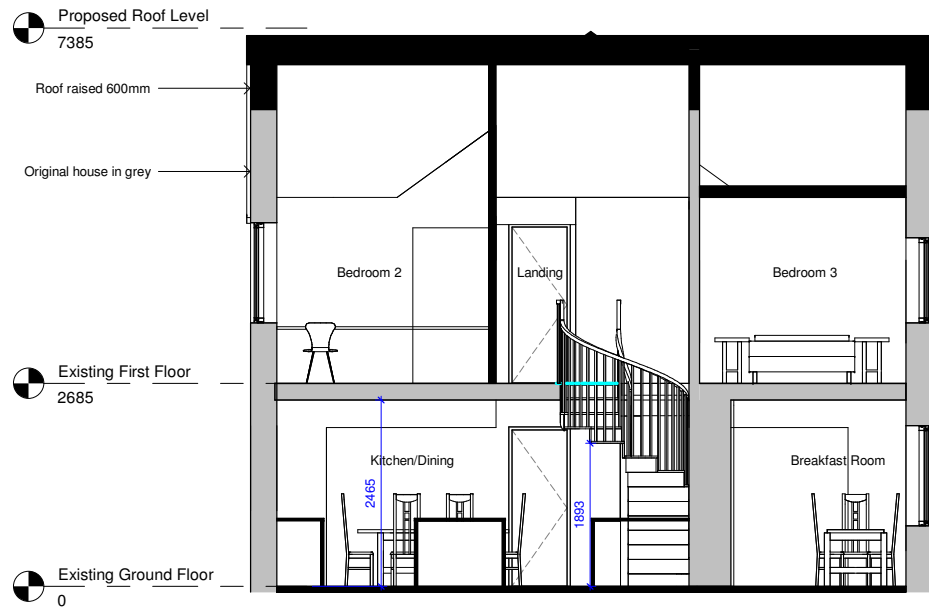

Proposed Section 3
1 : 50 (1 : 100 @ A3)

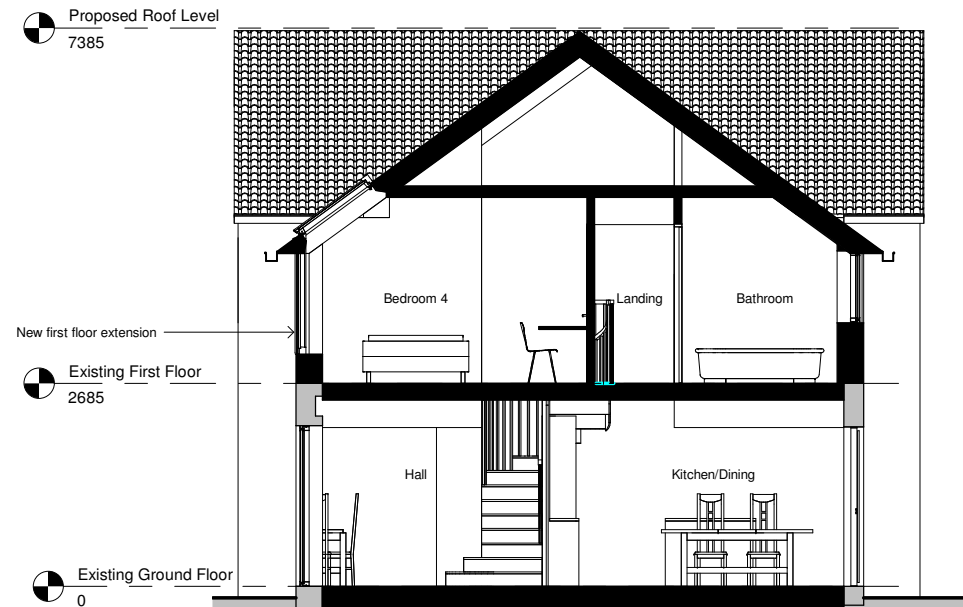

Proposed Section 1
1 : 50 (1 : 100 @ A3)

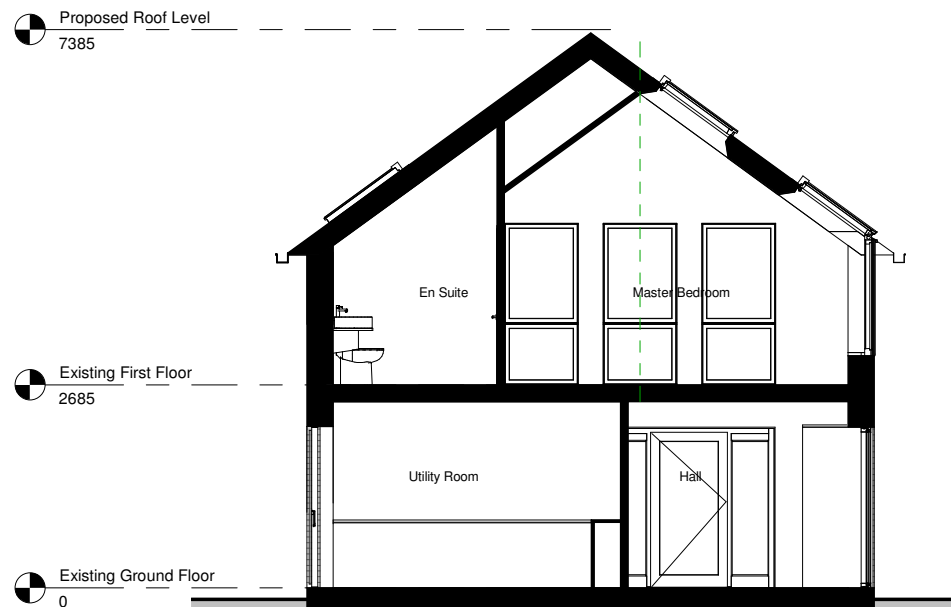

Proposed Section 2
1 : 50 (1 : 100 @ A3)

A	Planning Issue	KS	jb	28/01/21
Rev	Revision Description	Drawn	Check	Date

Greenspace Architects Ltd
The Old Town Hall
The Square, Ellesmere
Shropshire SY12 0EP
Tel 44(0)1681 623889
e-mail:
greenspace@greenspacearchitects.co.uk
web: www.greenspacearchitects.co.uk

Project **Alterations to Cefny Farm House, Caer Estyn, Wrexham LL12**

Title **Proposed Sections**

Scale @ A1	Scale @ A3	Drawn By	Checked By	Date
1 : 50	1 : 100	KS	jb	22/01/21

Job No.	Sheet No.	Rev.
20-21	A200	A