


NOTE:
minimum size of
parking bays to be
2.4 M x 4.8 M

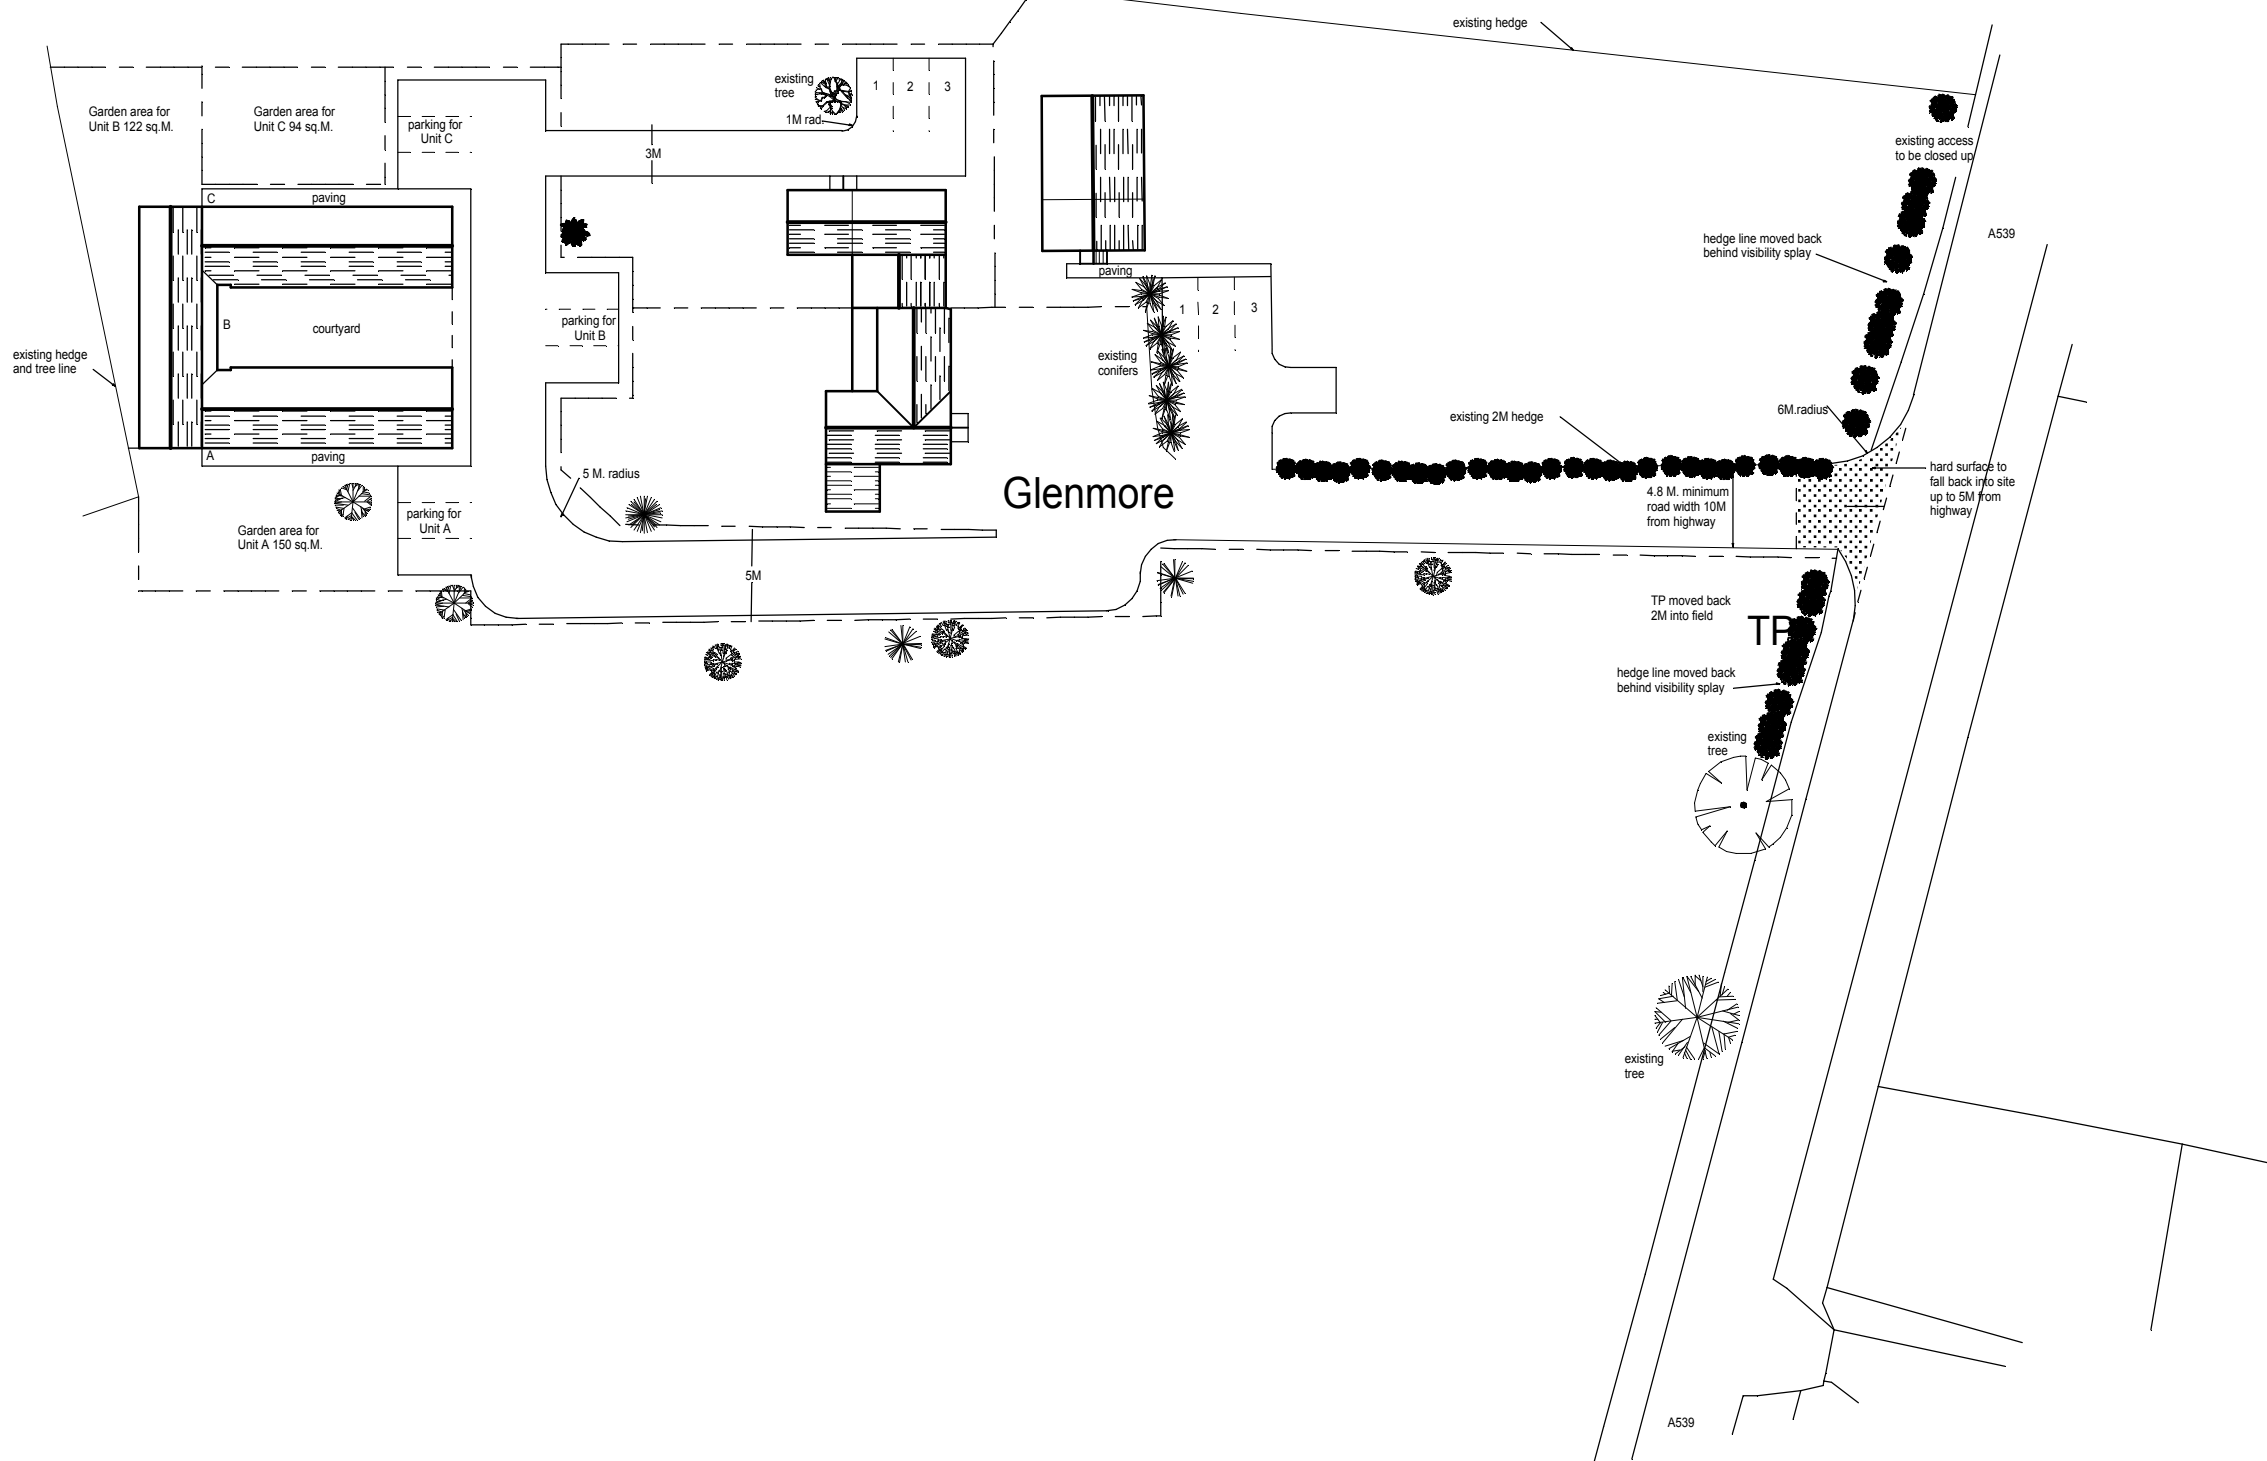

ARCHITECTURAL
IDMSI
SERVICES
01978 253662

PROJECT:	CONVERSION and EXTENSION DEVELOPMENT	
SITE:	GLENMORE, HIGHER PENLEY, WREXHAM.	
CLIENT:	Mr.R.LOUGHILIN	
TITLE:	SITE BLOCK PLAN	
DATE:	FEBRUARY 2019	
SCALE:	1:500 @ A3	DWG. No. FV7 / HP0219 / 2b