


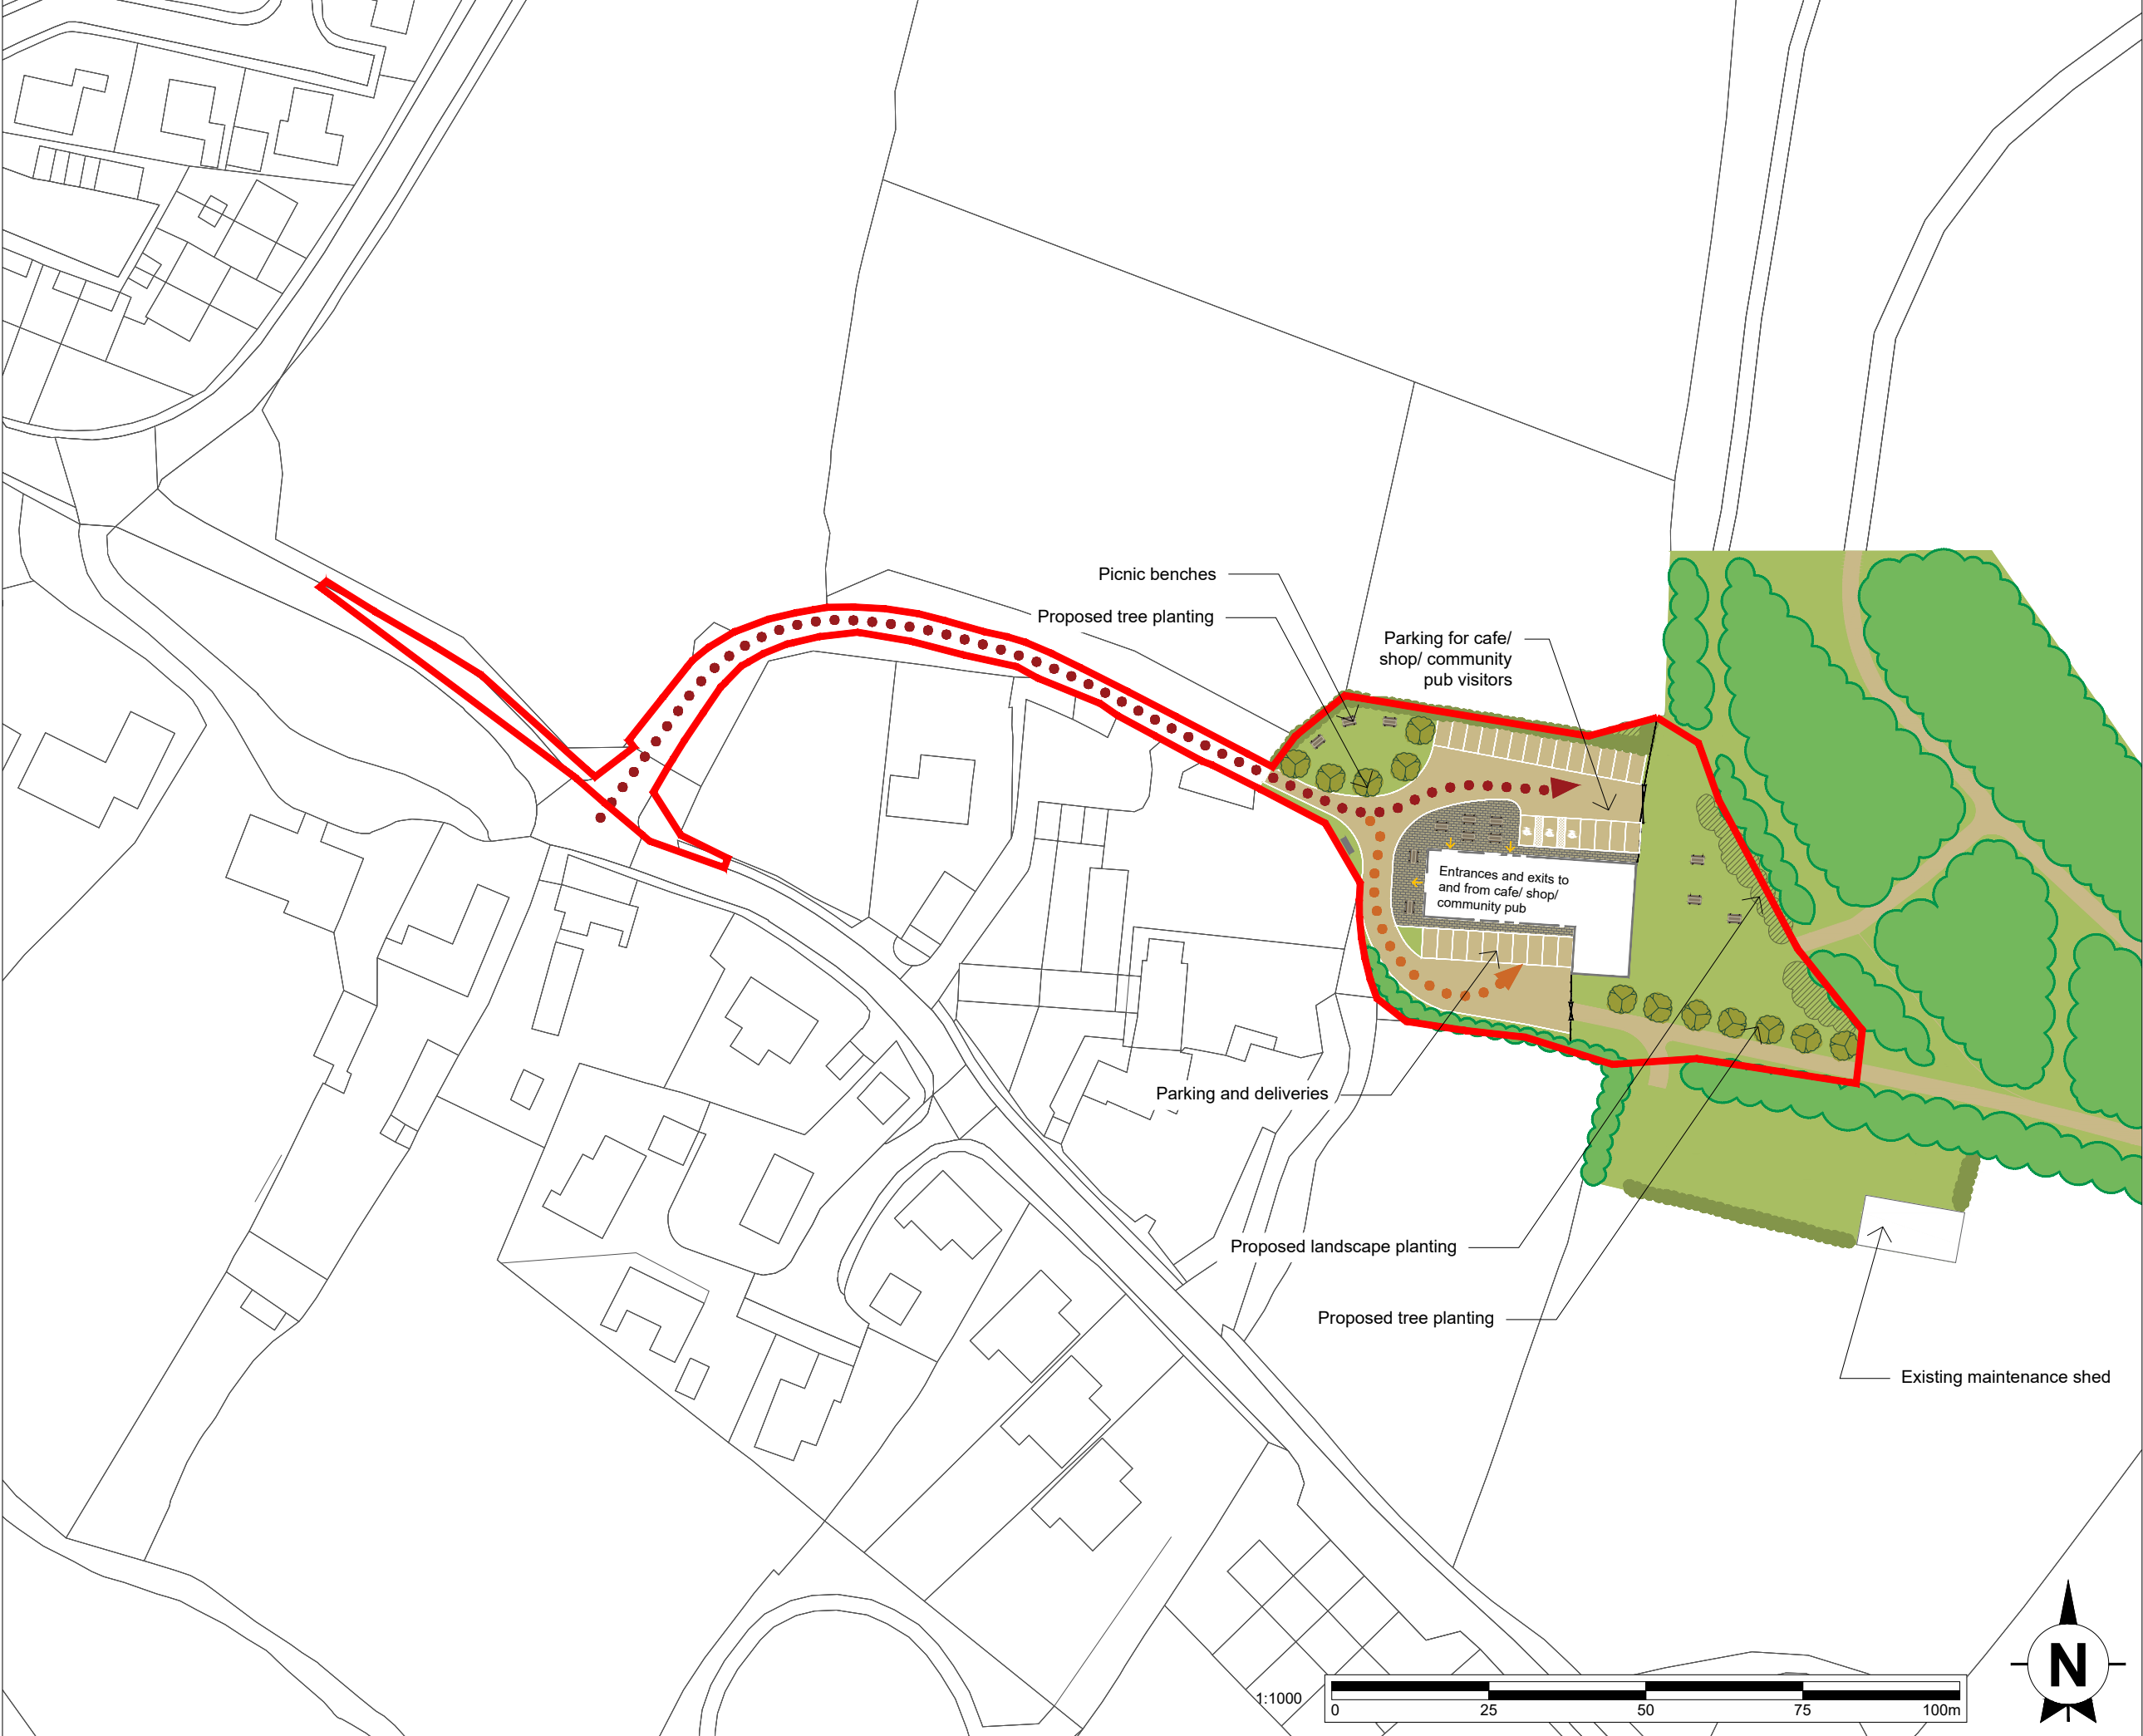

This drawing is the copyright of AXIS P.E.D Limited and may not be loaned, copied or reproduced in any way -or used for any offer, quote, tender or construction purposes without written consent of the company to do so

Follow any figured dimensions - do not scale for construction purposes. IF IN DOUBT ASK.

Revision History		Date
A	Removal of packaged treatment plant	26/3/21

Site boundary

Grassland clearing

Chester Office:
Well House Barns
Bruton
CH4 5DH

South Manchester Office:
Canella House
76 Water Lane
Wilmslow
SK9 5BB

0844 8700 007 - www.axisped.co.uk

axis

client:

project:
BOWLING BANK FARM

drawing title:
SITE LAYOUT

date: January 2019

drawing number:
2316-03-004

scale(s): 1:1000@A3

drawn by:
AP

checked:
PR

status:

rev:
A

planning environment design