



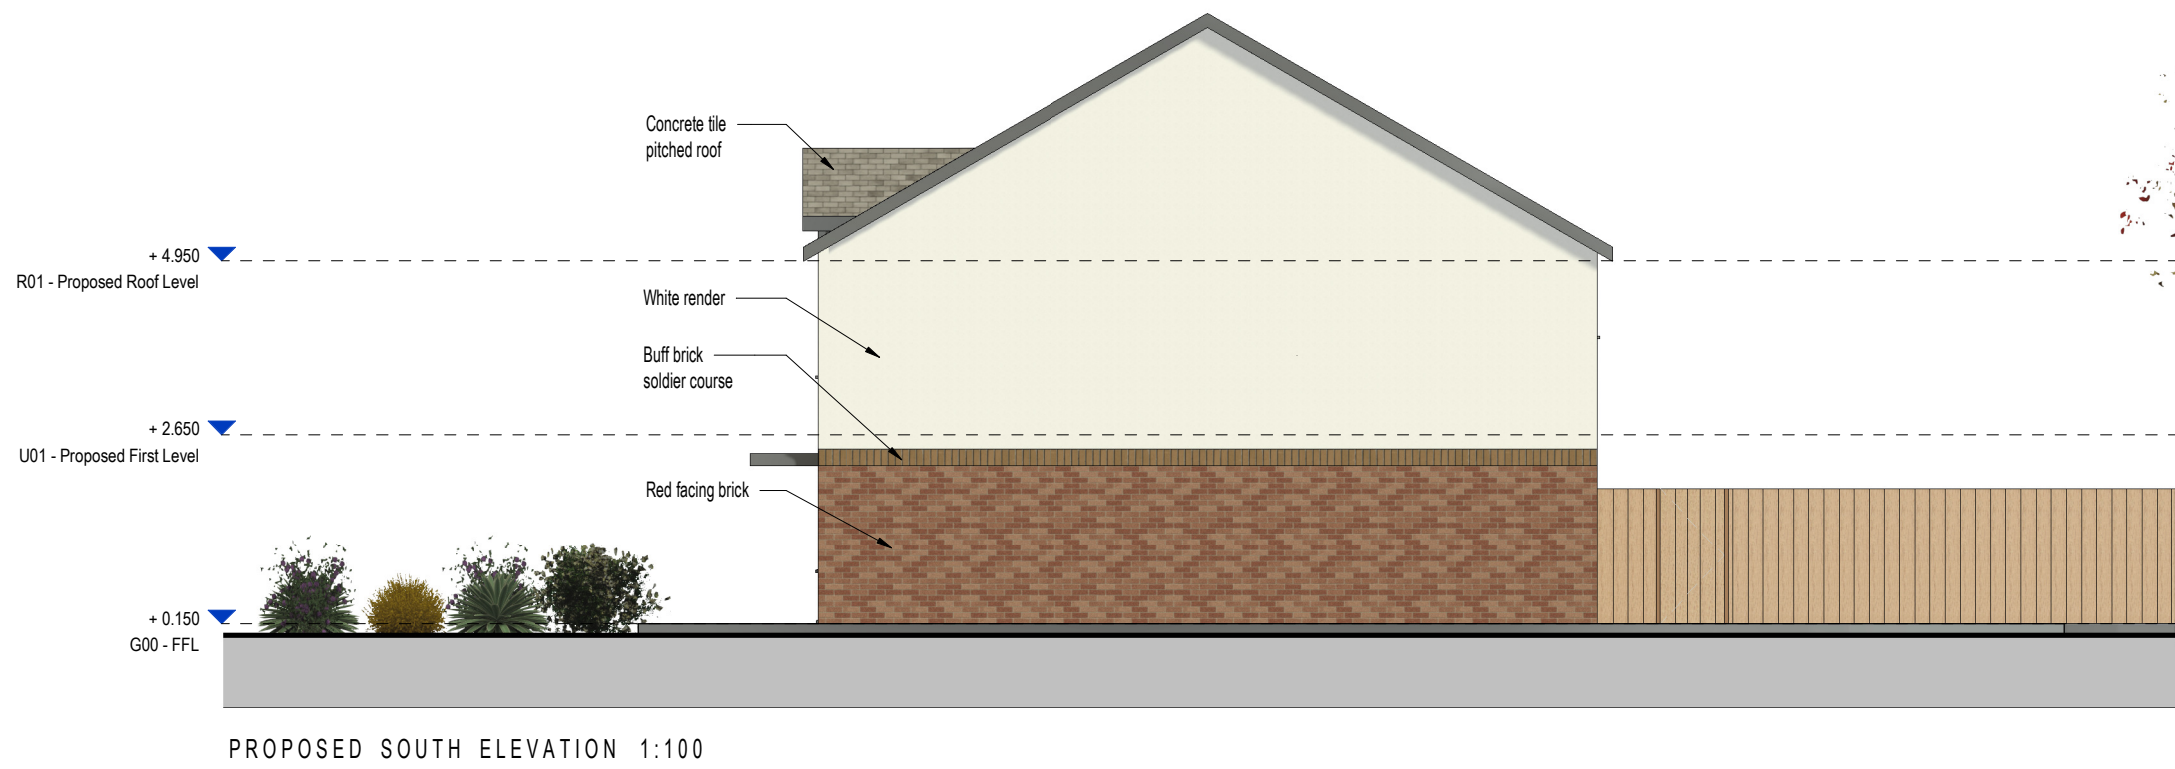

P07	Annotations Amended AJ KOH	15/03/2021
P06	Ground Floor Layout Revised AJ KOH	15/03/2021
P05	Revised Scale AJ KOH	08/03/2021
P04	Window Alignment Updated AJ KOH	22/12/2020
P03	Revised Layout AJ KOH	22/12/2020
P02	Communal Garden Added AJ DH	15/12/2020
P01	Initial Issue AJ DH	11/12/2020
REV. DESCRIPTION DRAWN BY CHECKED BY APPROVED BY DATE		
RIBA PLAN OF WORK 2013 WORKSTAGE		LEVEL OF MODEL DEFINITION (LoD)
Stage 3 - Developed Design		LoD 3 - Approximate Model
PURPOSE OF ISSUE - SUITABLE FOR ...		
Planning Submission		BS1192 STATUS Status A - Approved

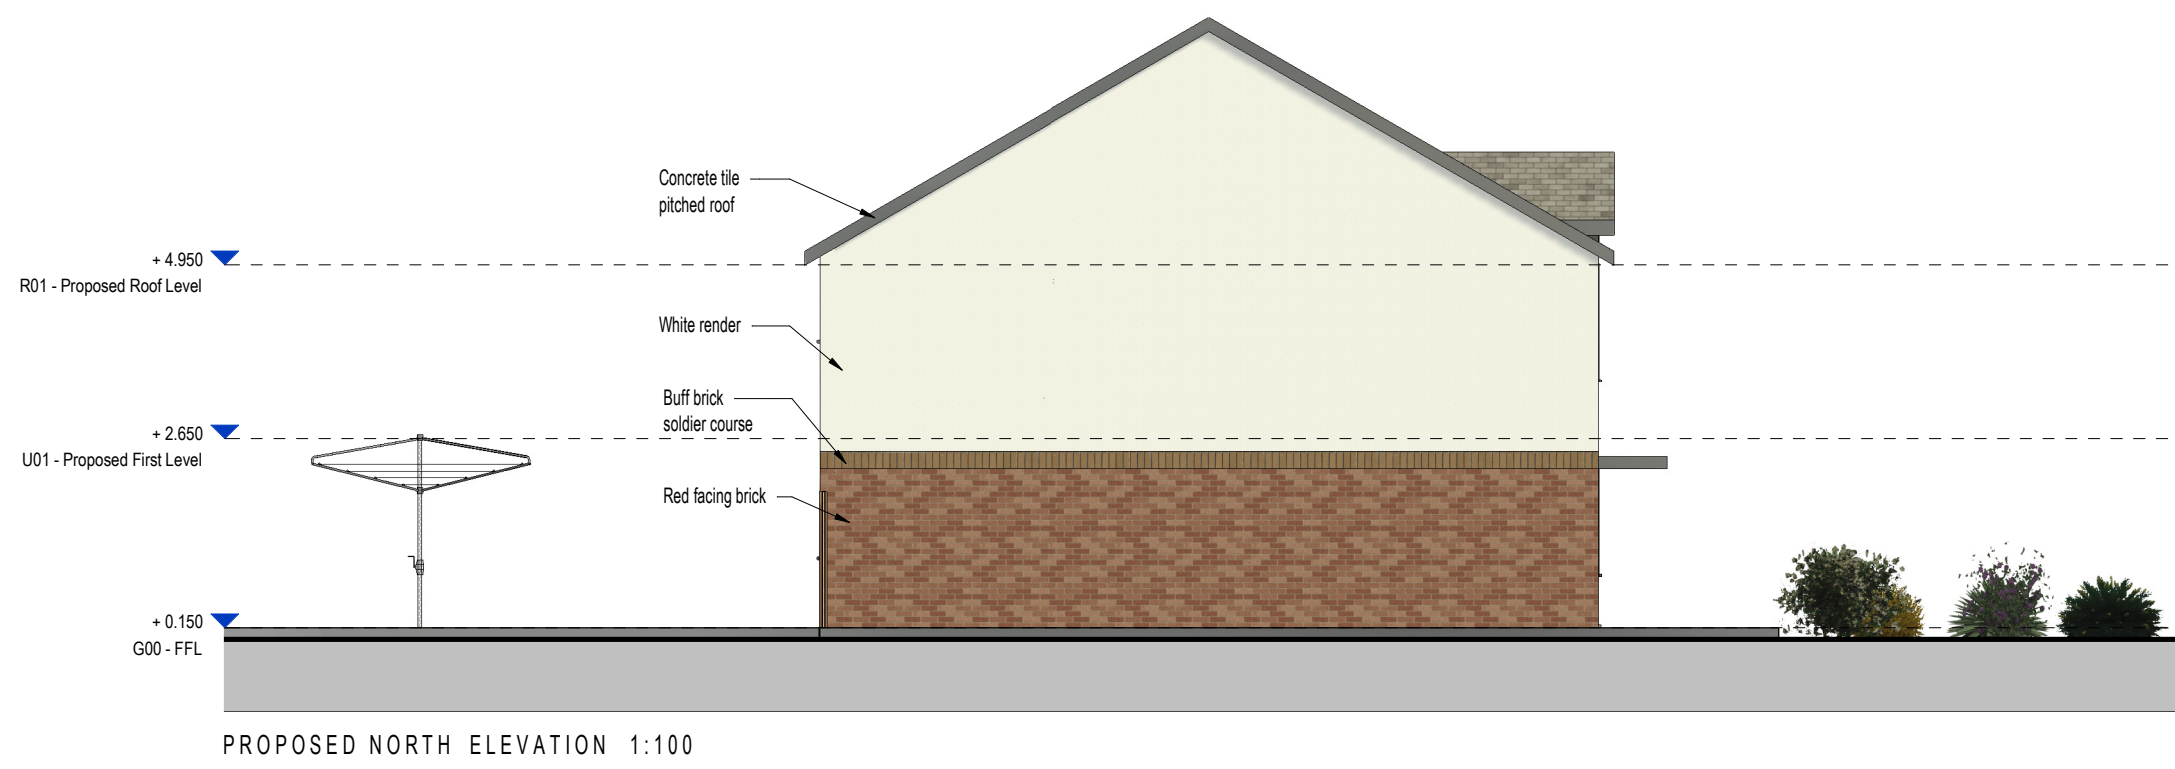

GRAPHIC SCALE: 1:100

lawray architects
penseiri

CARDIFF 029 2052 8140
LONDON 0207 138 3560
WREXHAM 01978 357 887

www.lawray.co.uk

CLIENT
WREXHAM COUNTY BOROUGH COUNCIL

PROJECT TITLE
HEOL OFFA JOHNSTOWN

DRAWING TITLE
PROPOSED ELEVATIONS

PROJECT No 19427 SCALE @ A1 1 : 100

DRAWING No	PROJECT	ORIGINATOR	VOLUME	LEVEL	TYPE	ROLE	NUMBER	REVISION
19427/01 15/12/2020	HOJ-LAW-X-X-DR-	A-062001	P07					

DO NOT SCALE
Any discrepancy or query concerning this drawing should be referred to the Architect
Copyright © LAWRA Y LIMITED
Registered Office: Greenmeadow Springs, 1 Cae Gwynedd, Tonypandy, CARDIFF CF15 7AB
Reg. Co. No. 2724178, VAT Reg. No. 134 2148 06