



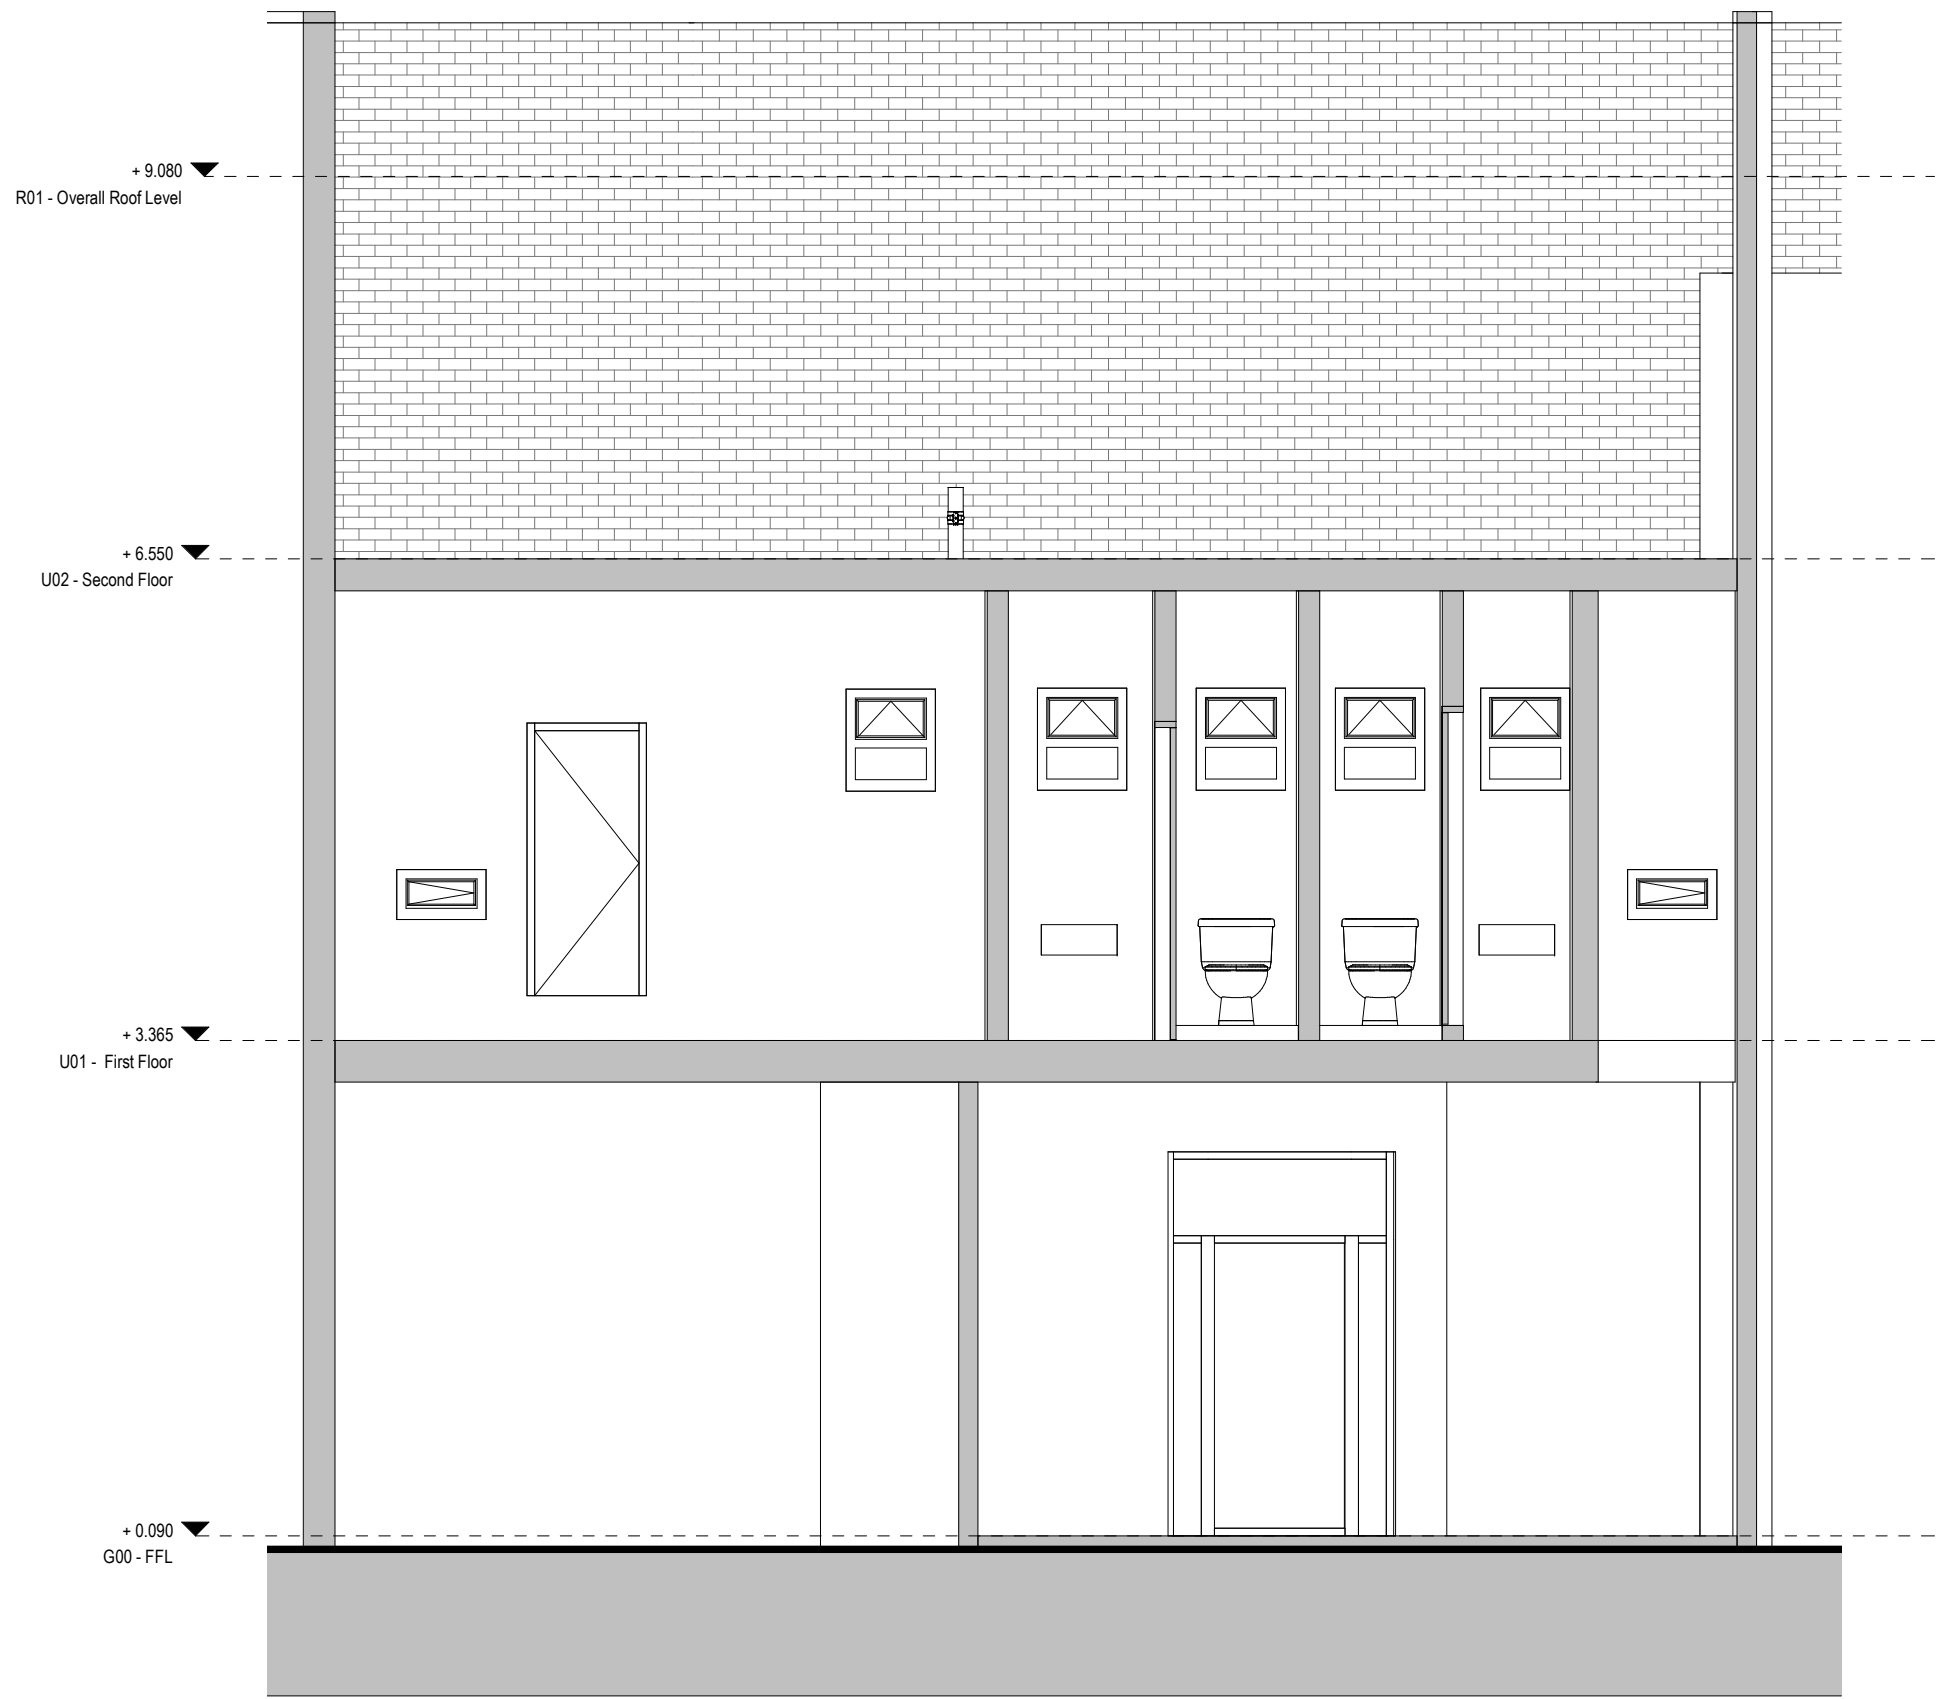

EXISTING SECTION AA 1:50

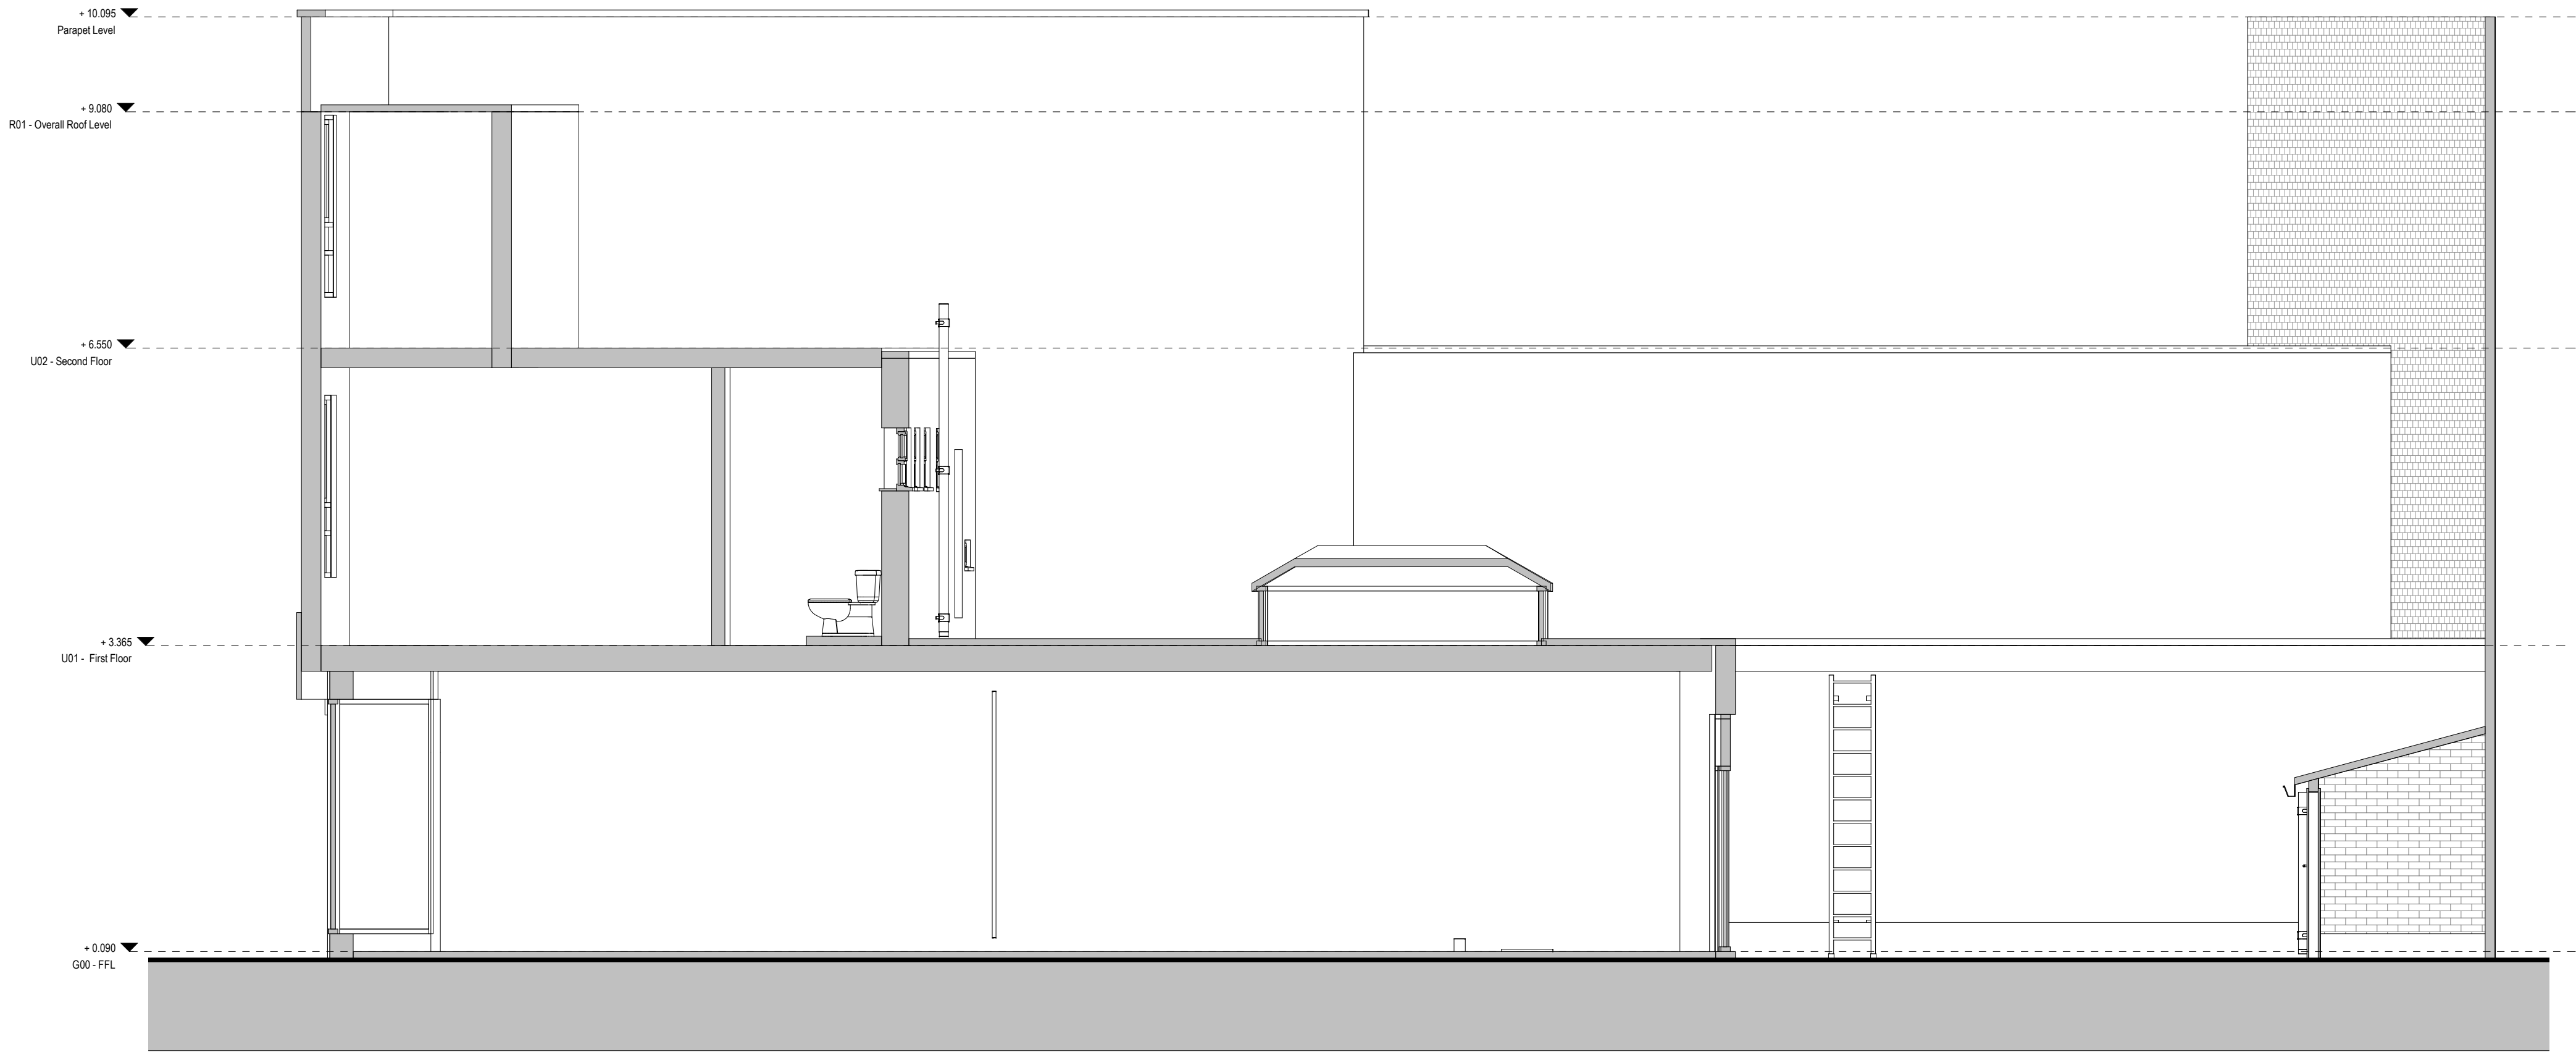

EXISTING SECTION BB 1:50



P01 - Initial Issue (AJ KDH)	27/11/2020
REV. DESCRIPTION (DRAWN BY) CHECKED BY APPROVED BY	DATE
RBA PLAN OF WORK 2013 WORKSTAGE	LEVEL OF MODEL DEFINITION (LoD)
Stage 3 - Developed Design	LoD 3 - Approximate Model
PURPOSE OF ISSUE - SUITABLE FOR ...	BS1192 STATUS
Planning Submission	Status A - Approved



CARDIFF 029 2052 8140
LONDON 0207 138 3560
WREXHAM 01978 357 887
www.lawray.co.uk
CLIENT
MORROCTAILS

PROJECT TITLE
7 HIGH STREET WREXHAM

DRAWING TITLE
EXISTING SECTIONS

PROJECT No 0001	SCALE @ A1 1:50
DRAWING No 001/001/001	PROJECT - ORIGINATOR - VOLUME - LEVEL - TYPE - ROLE - NUMBER - REVISION
001/001/001	WHS-LAW-X-X-DR- A-033001 P01
DO NOT SCALE	Any discrepancy or query concerning this drawing should be referred to the Architect Copyright © LAWRAY LIMITED Registered Office: Greenmeadow Springs, 1 Cae Gwydol, Trefyniwl, CARDIFF CF15 7AB Reg. Co. No. 2724178, VAT Reg. No. 134 2148 06