


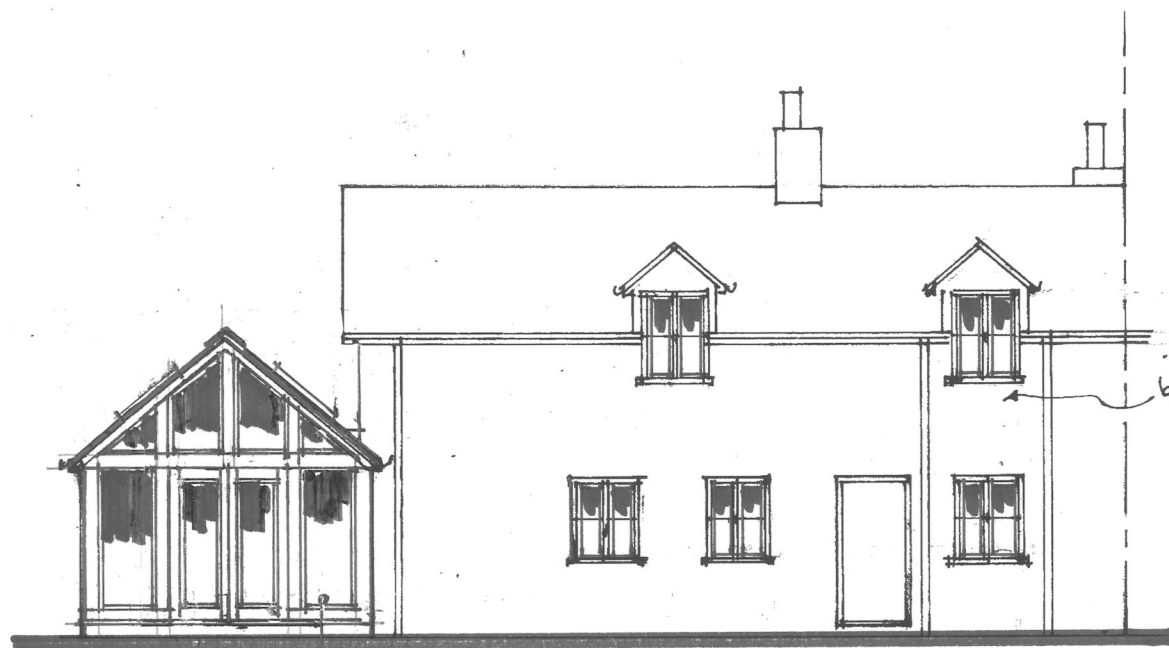


REAR

Oak framed double glazing


brick up

'Rosemary' clay tiles to match existing
Oak framed double glazing

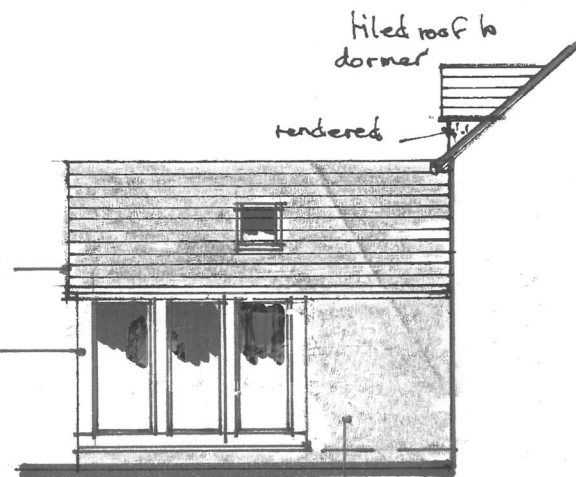


SIDE

Reclaimed facing brickwork to match existing

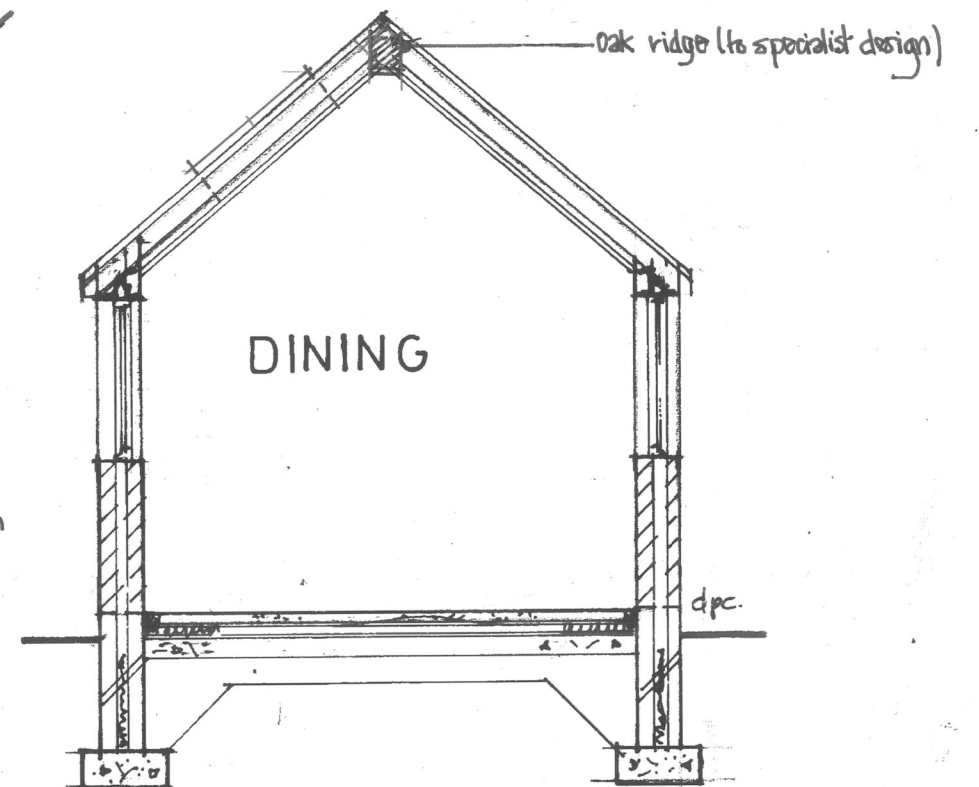

SECTION

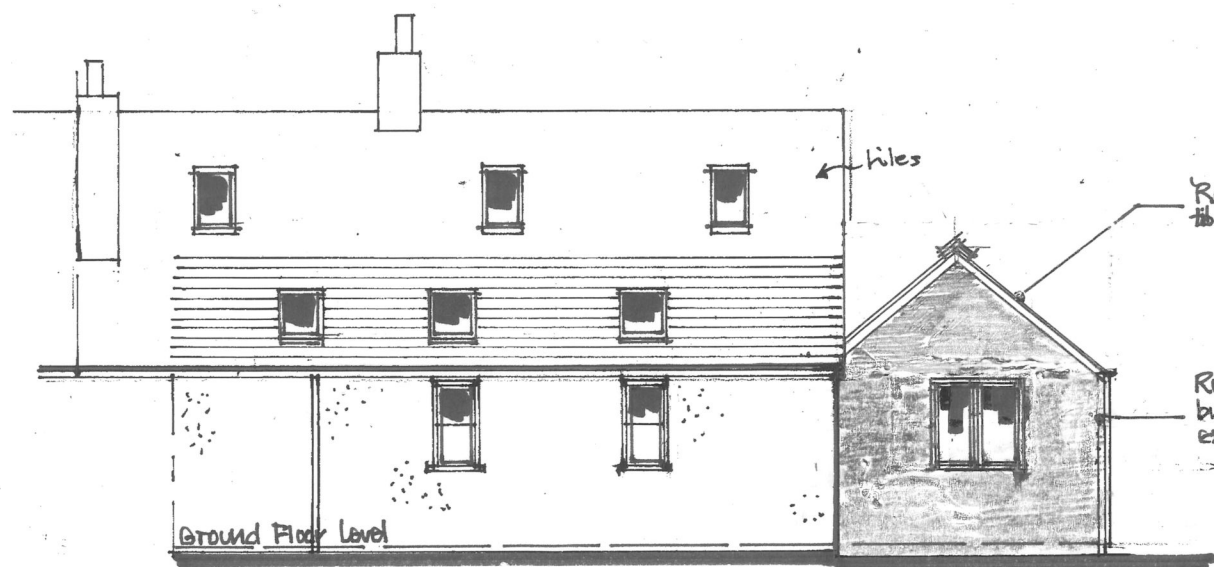

FRONT


Ground Floor Level

tiles

'Rosemary' clay tiles to match existing

rendered

Reclaimed facing brickwork to match existing

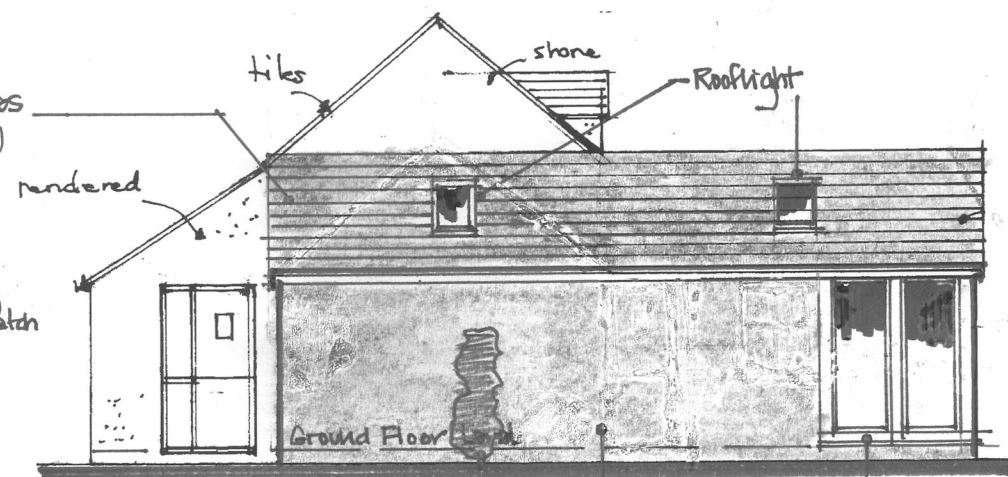

SIDE

Reclaimed brickwork to match existing
Oak framed double glazing

PROPOSED EXTENSION & ALTERATIONS
'2 Crab Row Cottages',
Pen y Lan, Wrexham

Scale 1:100 @ A3

Drg. No.

Date March 2021

2CR/P2