



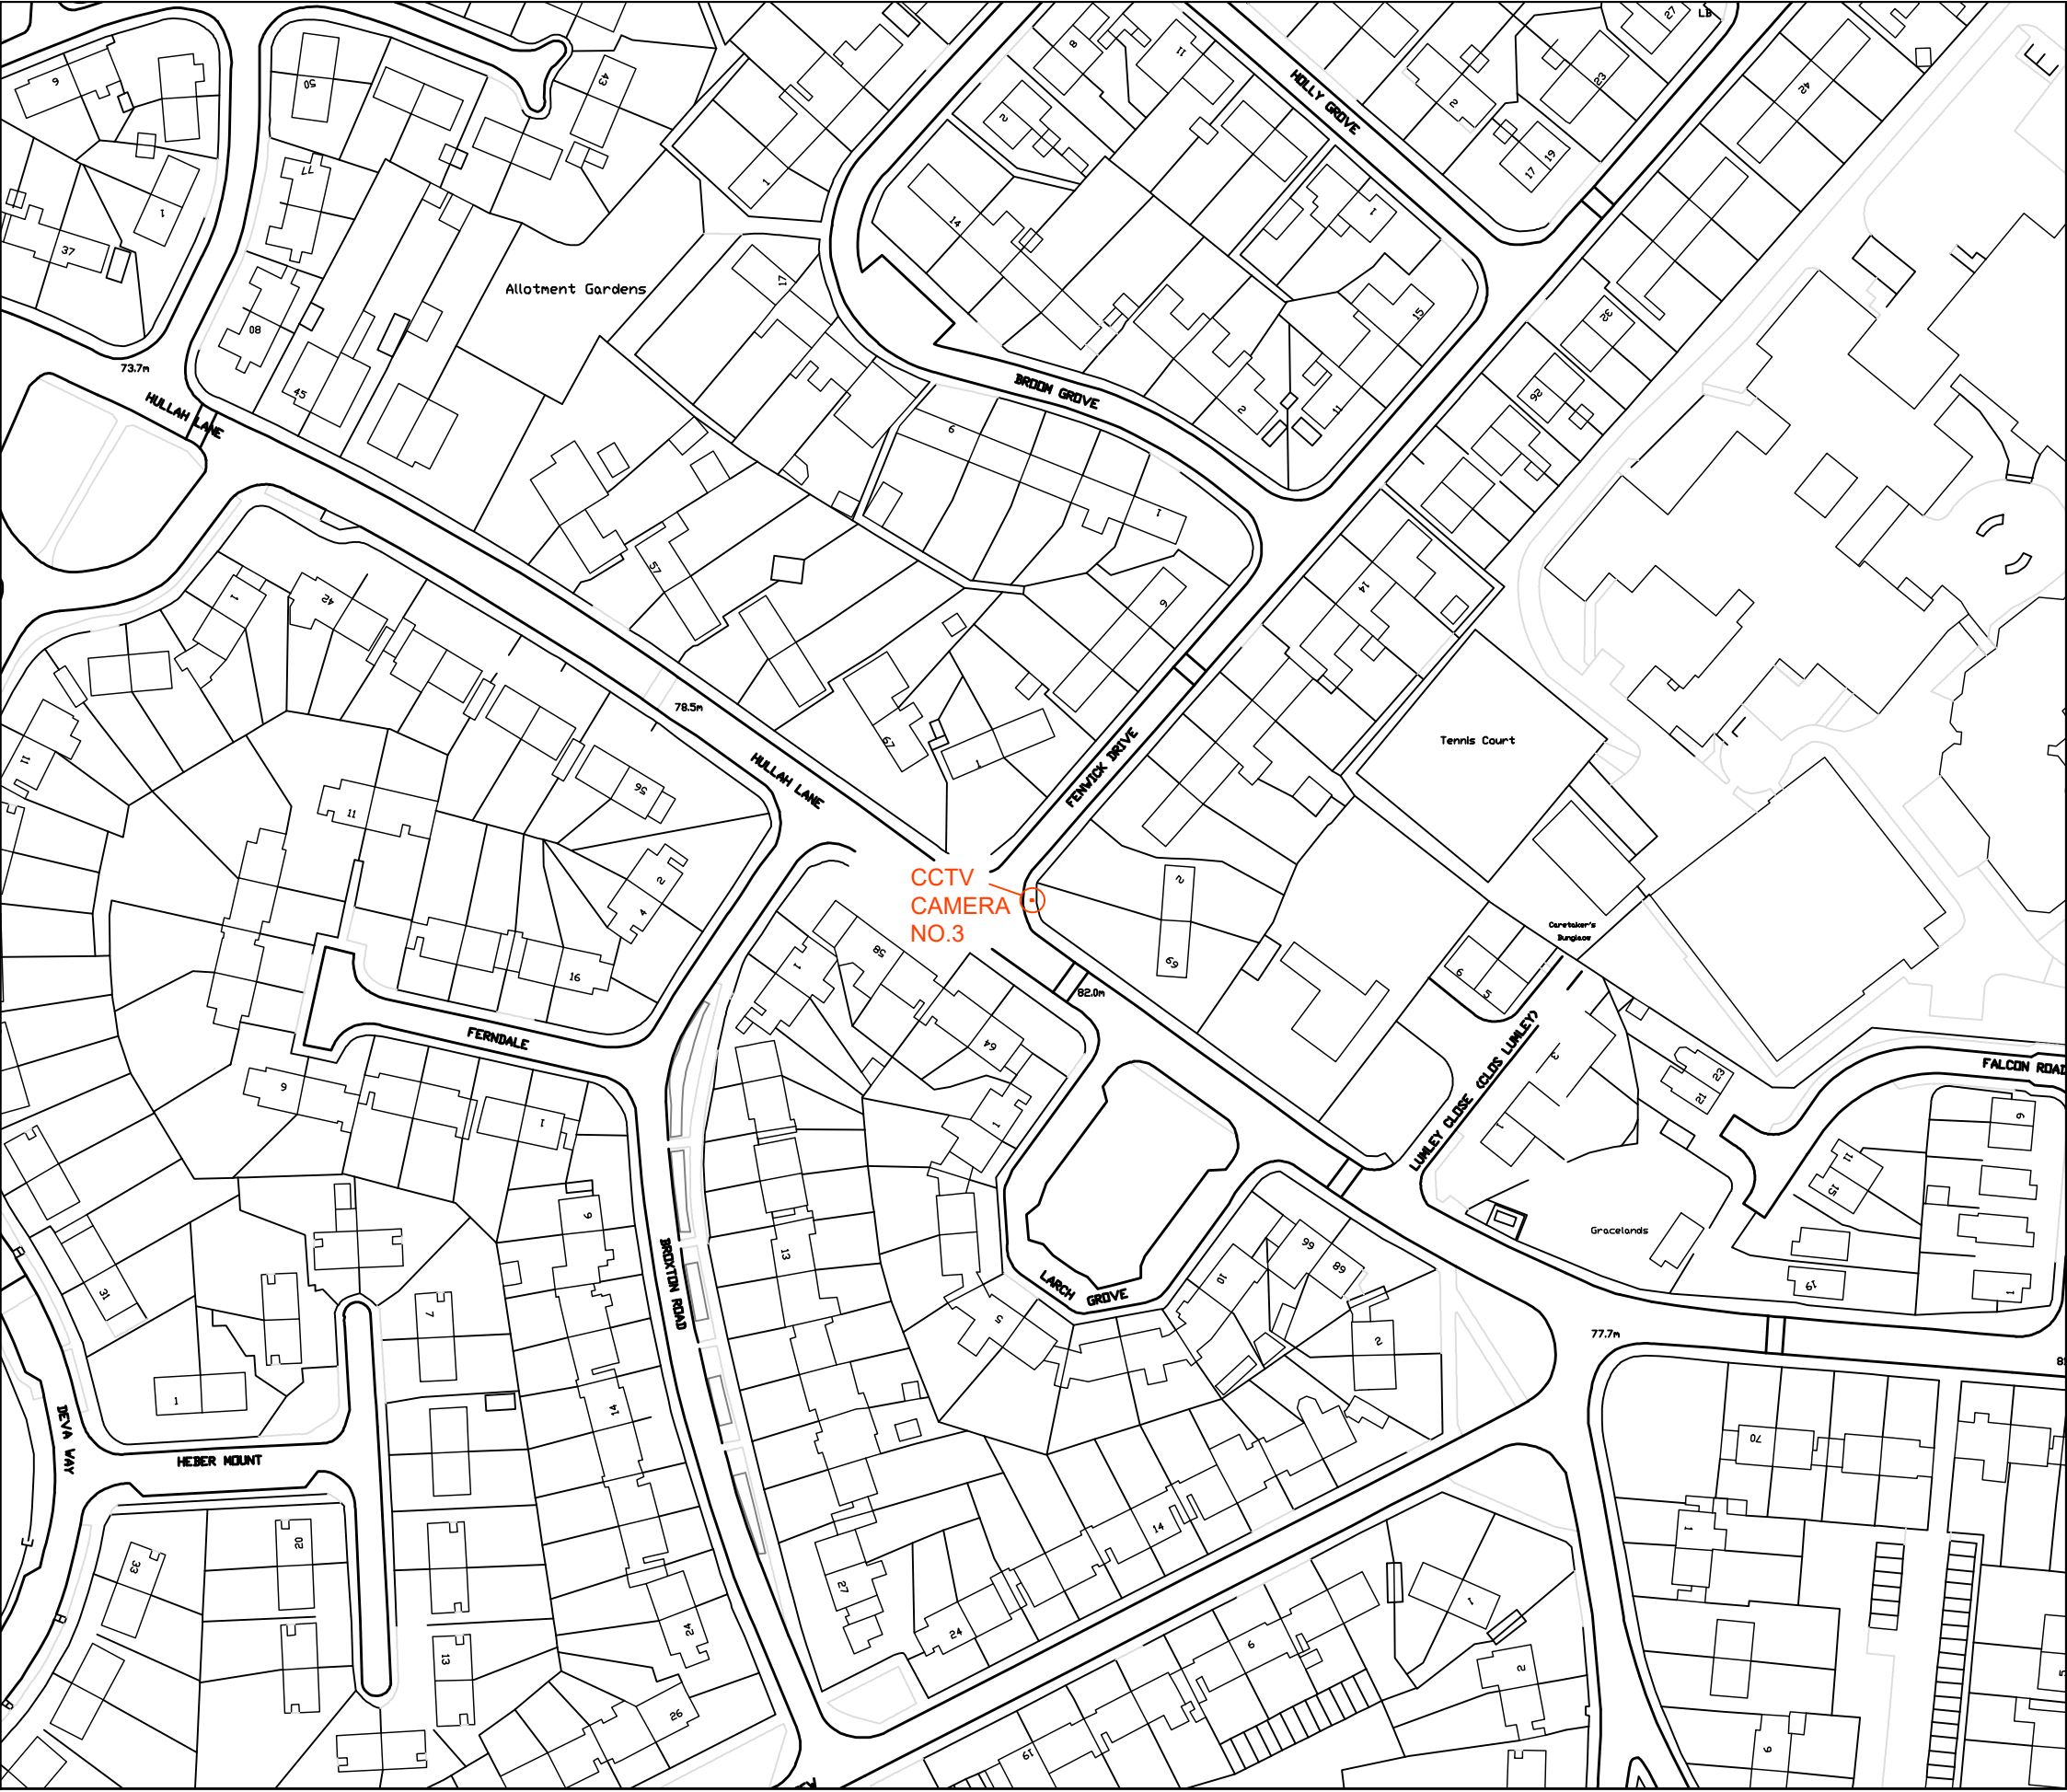

SCALE 1 : 1250

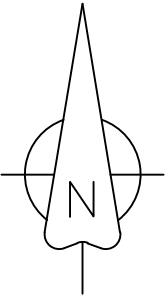

Revisions:



WREXHAM COUNTY BOROUGH COUNCIL.

STEPHEN T BAYLEY B.Sc.(Hons), DTP,DBA,MIED.
Pennaeth Tai a'r Economi / Head of Housing and Economy
RUTHIN ROAD, WREXHAM LL13 7TU

Tel: (01978) 315620 Fax: (01978) 297103

Project:
PROPOSED CCTV CAMERAS, CAIA PARK
CAMERA 3 - FENWICK DR/HULLAH LANE

Detail:
SITE LOCATION PLAN

Drawn/Checked:	Date:	AutoCad File Ref:	
FB	11/20		
Scale:	Project No:	Dwg No:	Rev:A
1:1250		CCTV/03	