


Location Plan
1 : 1250

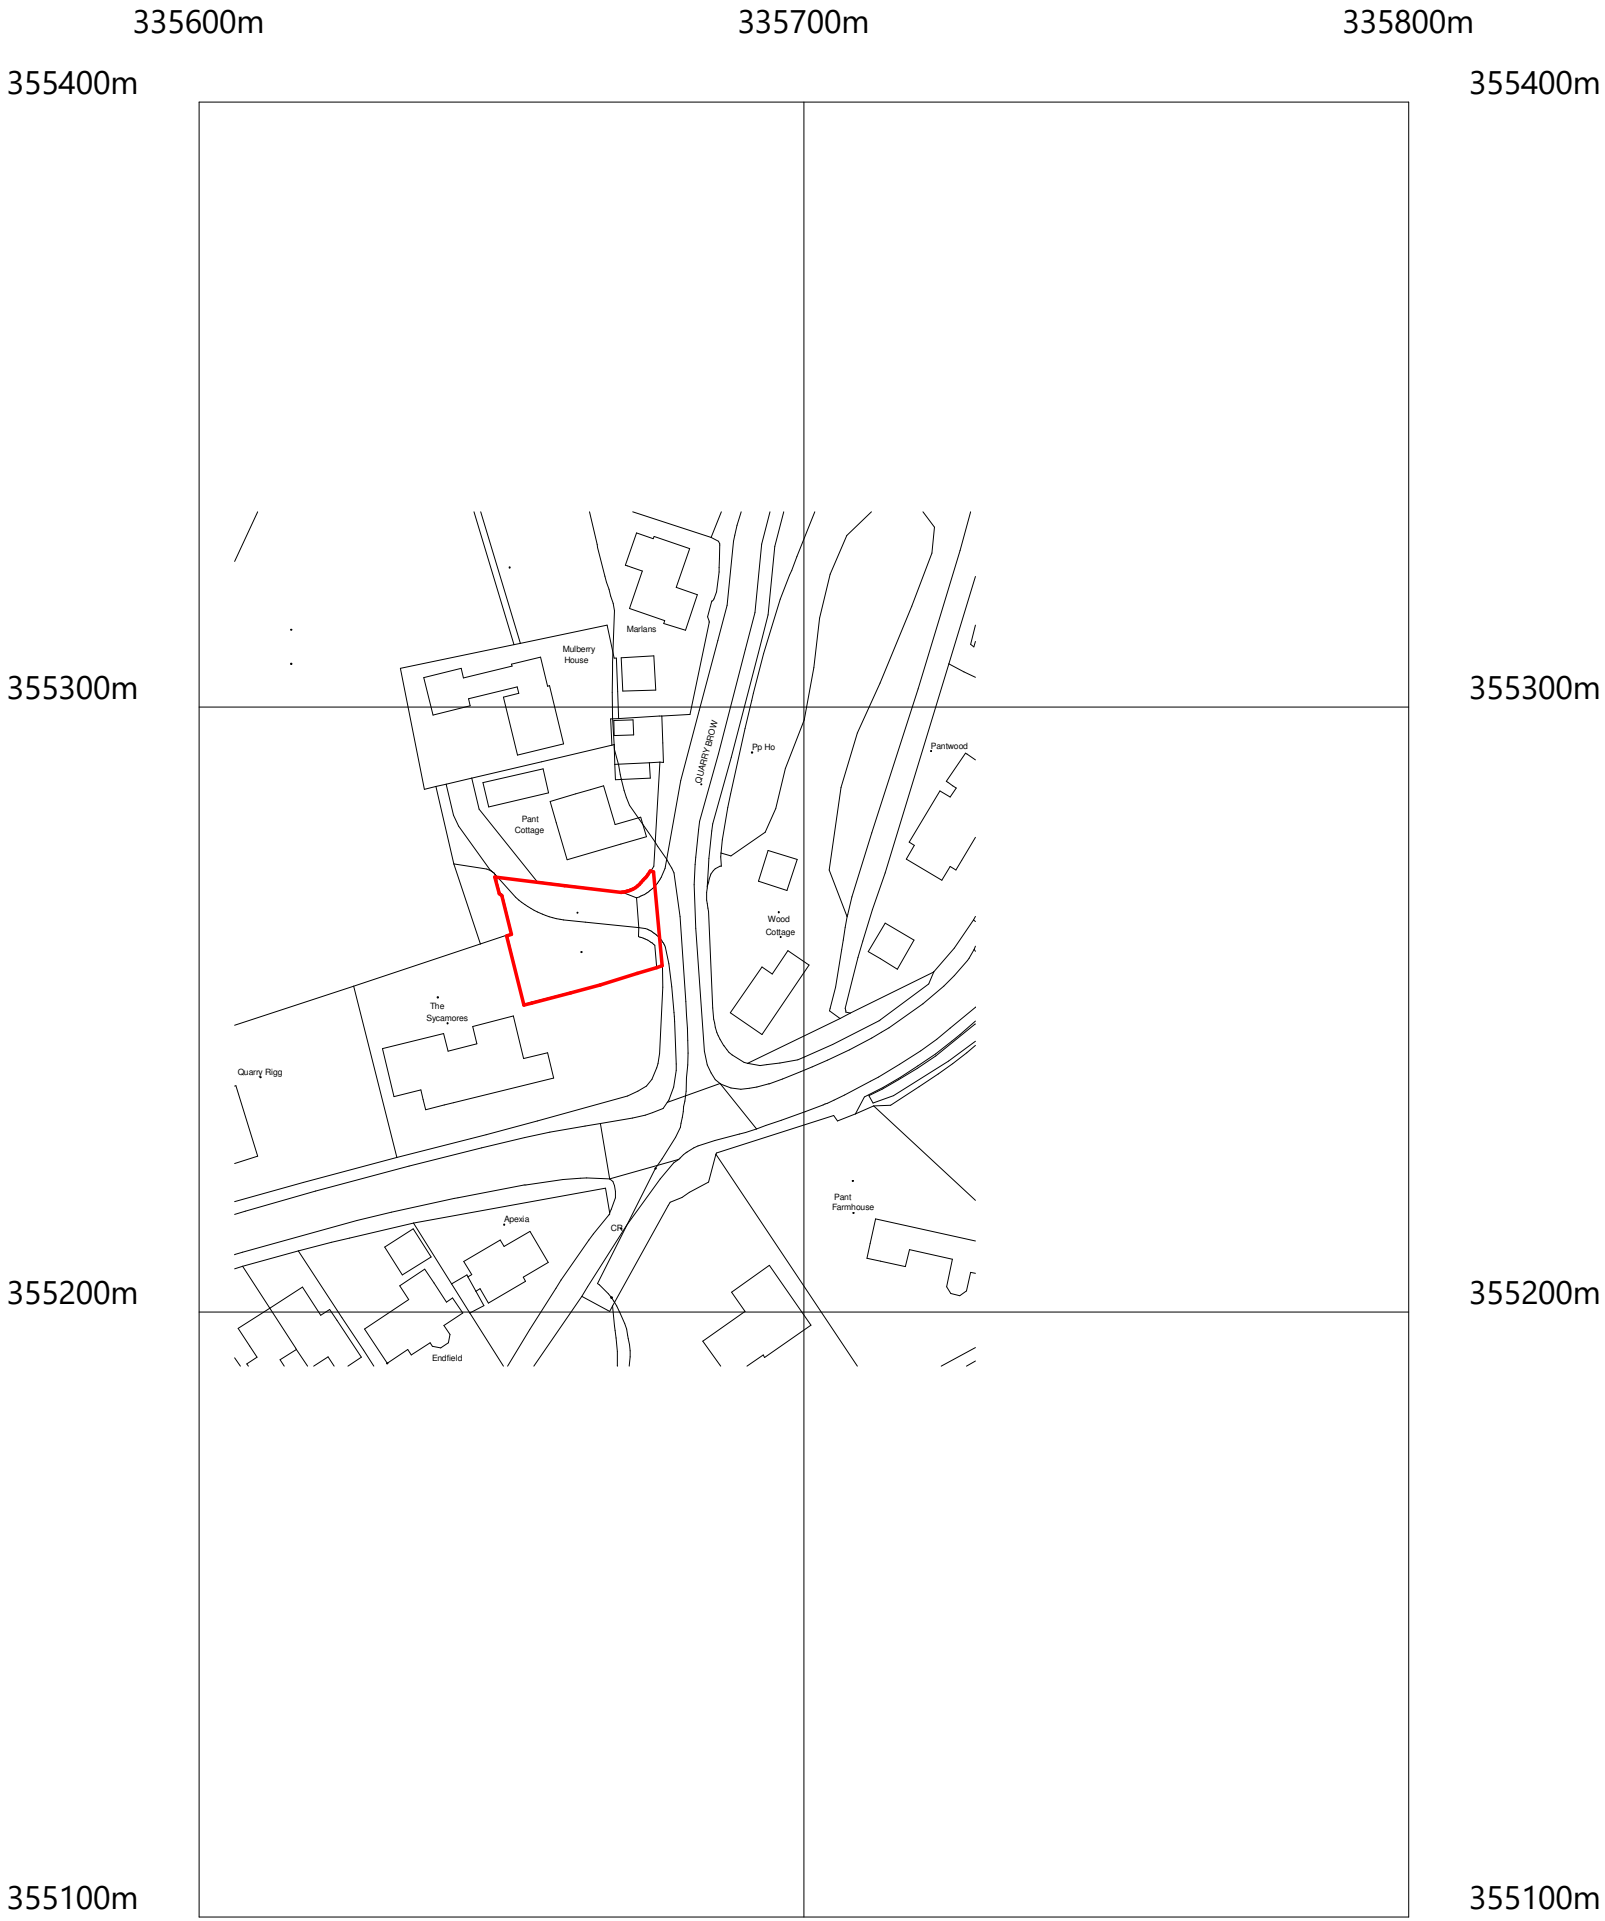

A	Licence number added extents changed	WH	KS	08.12.2020
Rev	Revision Description	Drawn	Check	Date

Greenspace Architects Ltd.
The Old Town Hall
The Square, Ellesmere
Shropshire, SY12 0EJ
Tel 01691 623889
e-mail: greenspace@greenspacearchitects.co.uk
web: www.greenspacearchitects.co.uk

Project
New Roots, Quarry Brow, Gresford

Title
Location Plan

Scale @ A3	Drawn By	Checked By	Date
1 : 1250	GE	KS	04.12.19

Drawing Number	Job No.	Sheet No.	Rev.
	19-26	A001	A