


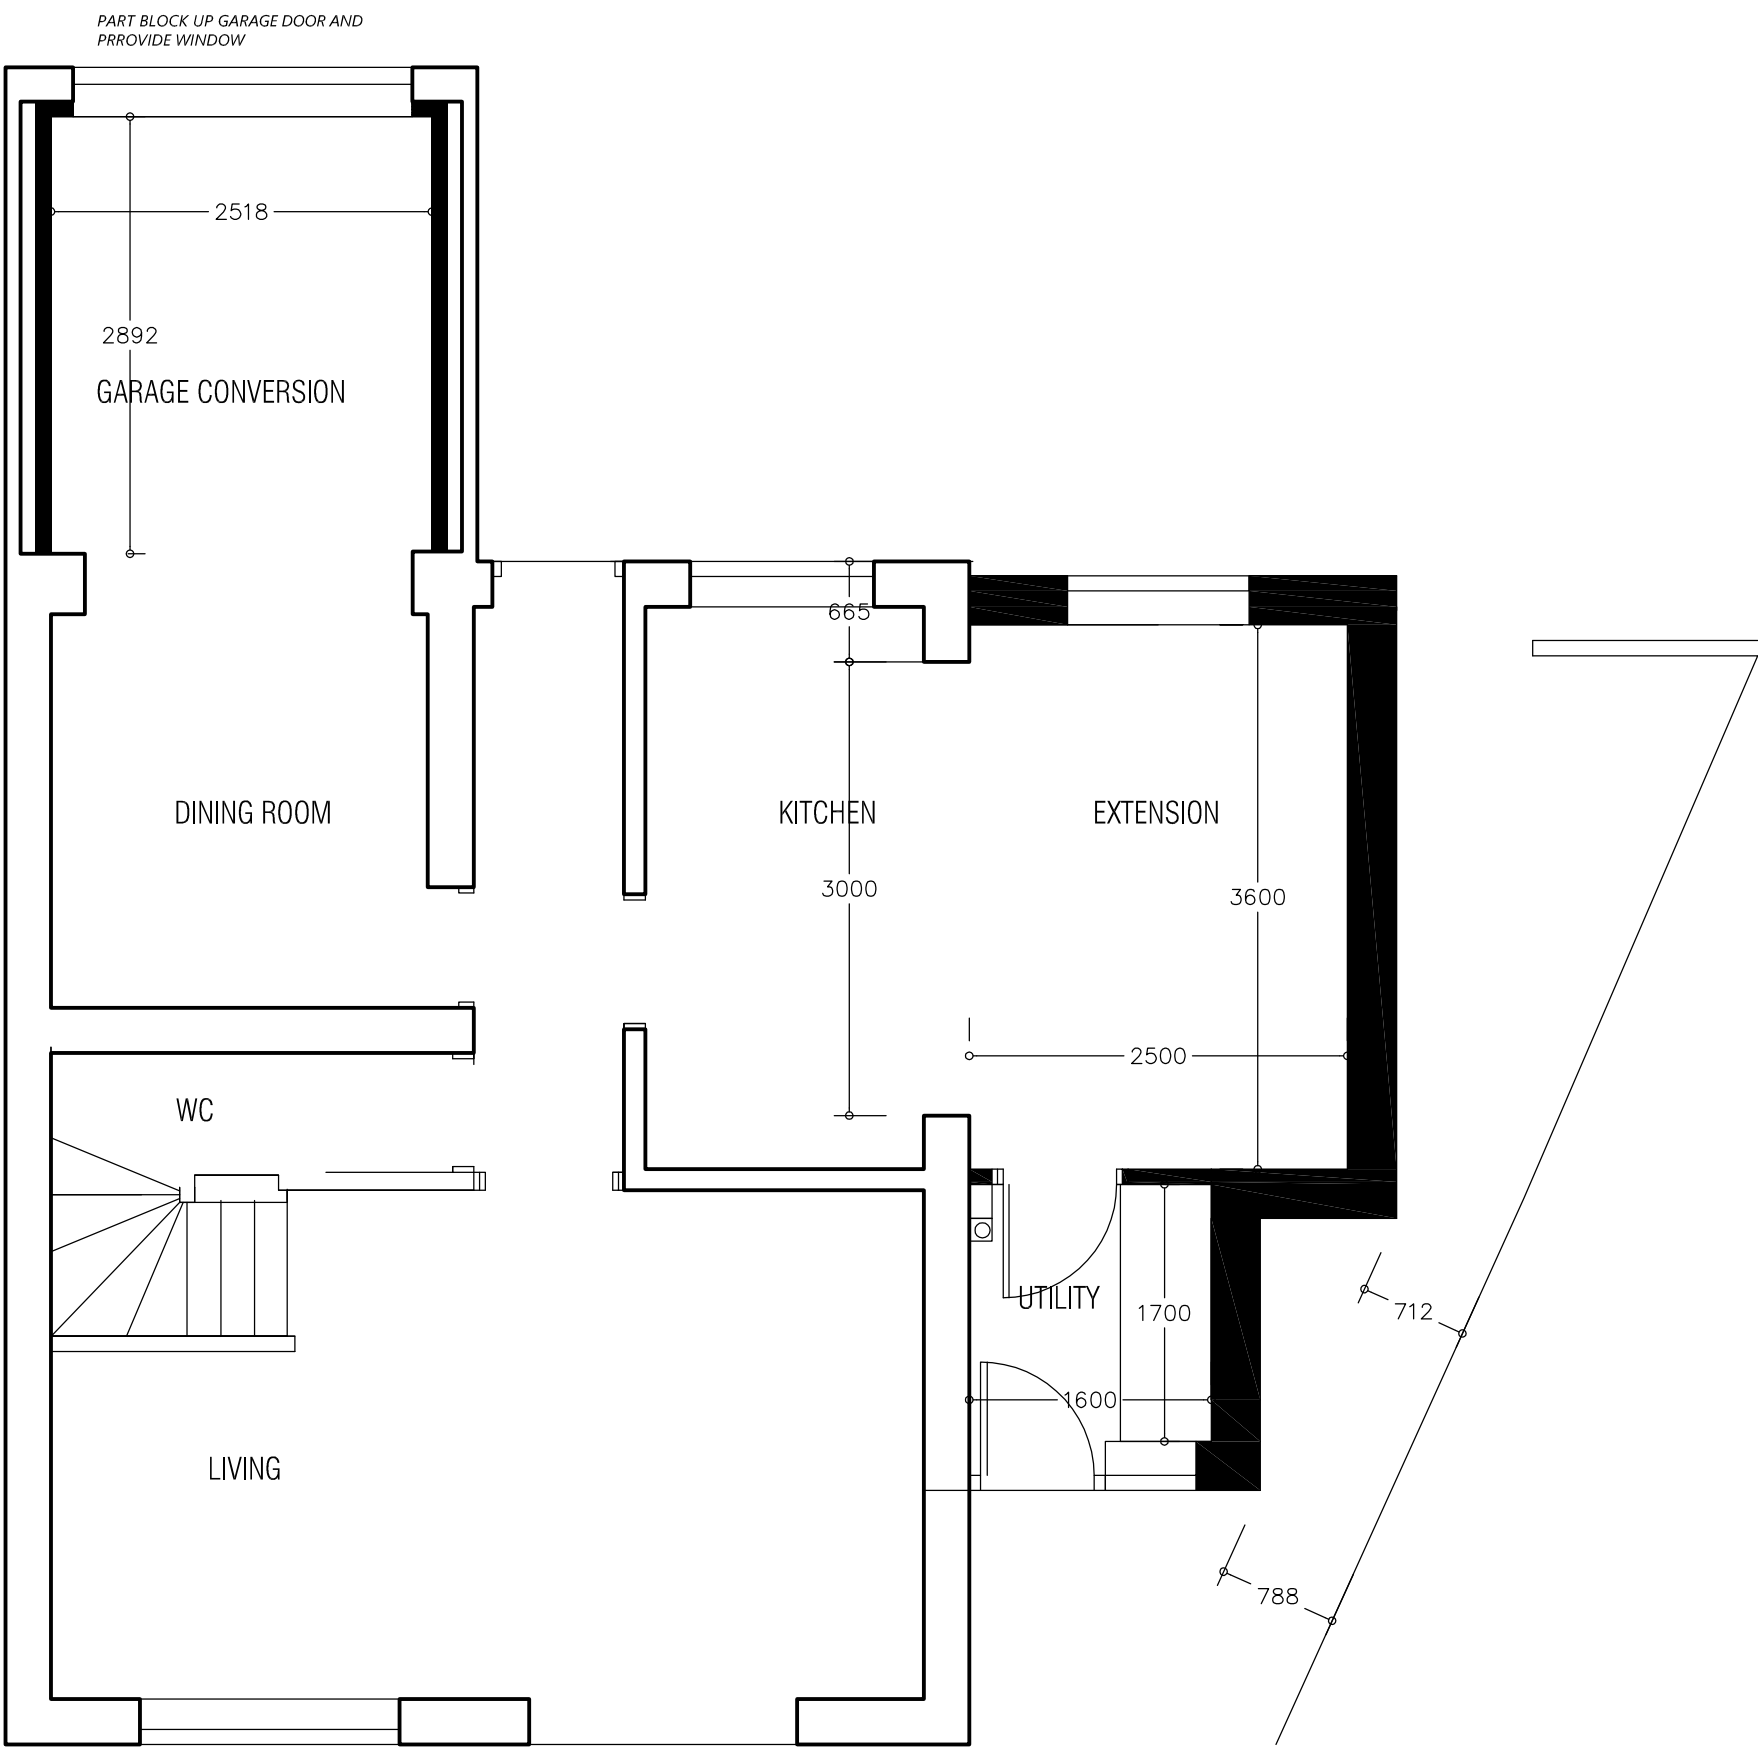

GROUND FLOOR PLAN

© COPYRIGHT. DO NOT SCALE CHECK DIMENSIONS ON SITE. REPORT ANY ERRORS OR OMISSIONS TO ARCHITECT. PLANNING PURPOSE ONLY				
PROJECT TITLE		DATE	SCALE	DRWN
4 WESTMINSTER RISE WREXHAM		SEPT 2020	1:50@A3	RSG
DRWG. TITLE		DRWG. NOS.		REV
PROPOSED GROUND FLOOR PLAN		20.6089/4		
Studio 55:20 North Wales Buisness Park Abergele LL18 7LJ		Tel:01745 585517 E-mail: PDPArchitects@aol.com		