

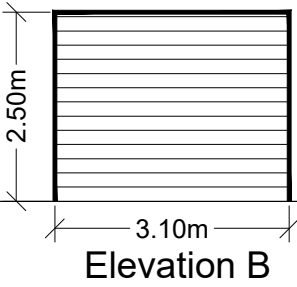
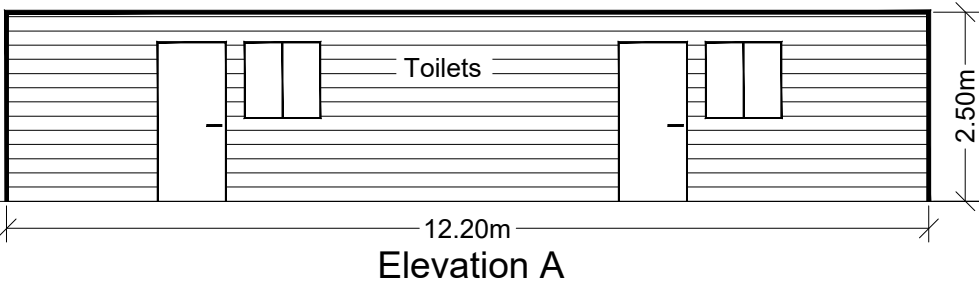



THIS DRAWING IS TO BE READ IN CONJUNCTION WITH ALL RELATED DRAWINGS. ALL DIMENSIONS MUST BE CHECKED AND VERIFIED ON SITE BEFORE COMMENCING ANY WORK OR PRODUCING SHOP DRAWINGS. THE ORIGINATOR SHOULD BE NOTIFIED IMMEDIATELY OF ANY DISCREPANCY. THIS DRAWING IS COPYRIGHT AND REMAINS THE PROPERTY ROGER PARRY & PARTNERS.

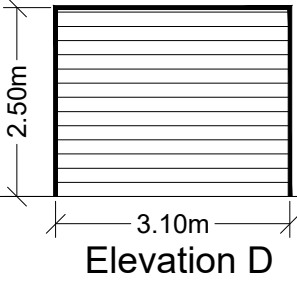

Scale: 1:100

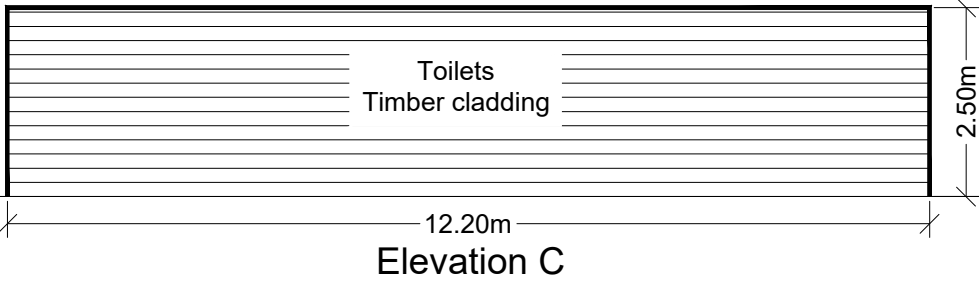

Scale: 1:100

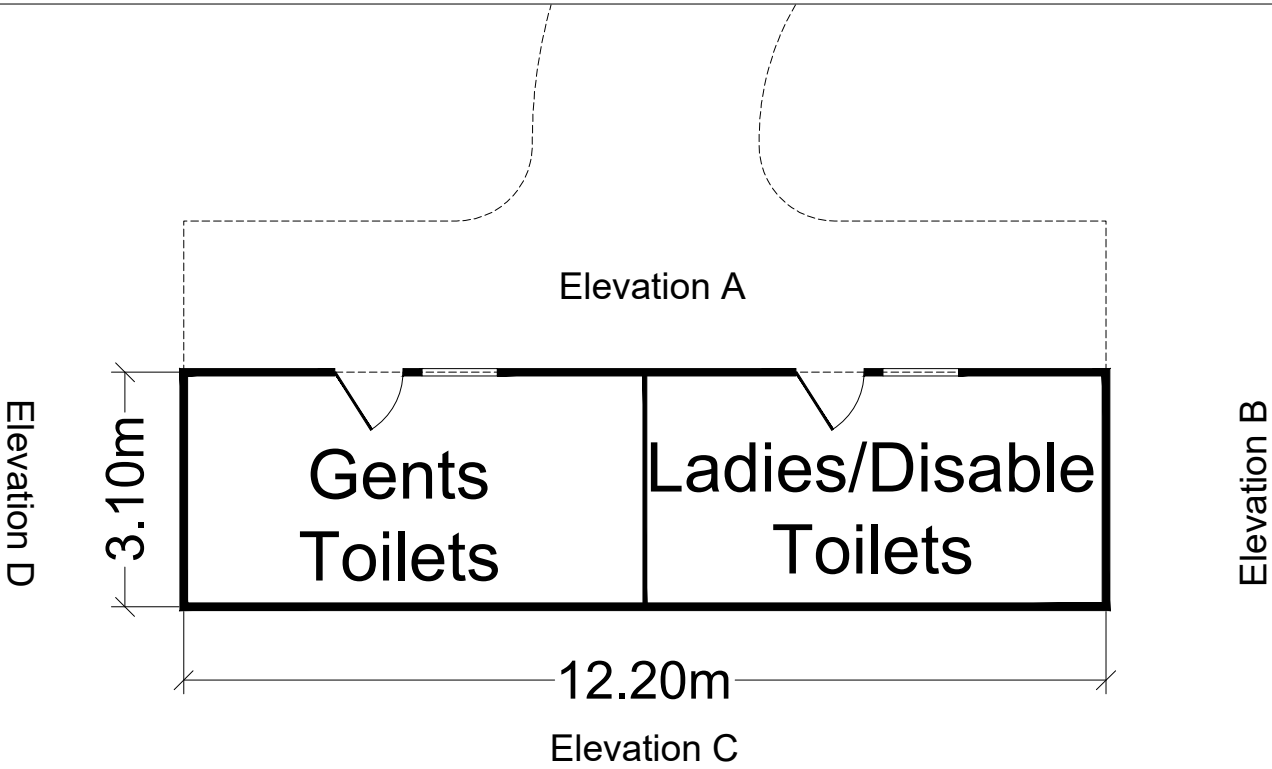

Scale: 1:100

Rev	Description	Date	Dr by	App by
Original by				



Residential - Agricultural - Commercial	
Job	Proposed new fishery
Title	Proposed Elevations
Location	Holt Lodge Hugmore Lane Holt Wrexham LL13 9YE
Client	David Minshell
Scales	See Plan @ A3
Drawing No.	RJC-MZ618-03
Drawn by	AZ
Date 26/02/2021	

HOGSTOW HALL, MINSTERLEY
SHREWSBURY, SHROPSHIRE, SY5 0HZ
Tel: 01743 791336 Fax: 01743 792770
email: mail@rogerparry.net
Web address: www.rogerparry.net
Roger Parry & Partners LLP Partnership no: OC112081
Registered Office Shropshire High, Minsterley, Shrewsbury, SY5 0HZ
A list of members of the LLP is available at the above address.