


RL1 RL2 RL3 RL4 RL5 RL6 RL7 RL8 ROOFLIGHTS (SECTION)

Rooflight installed in accordance with manufactures details

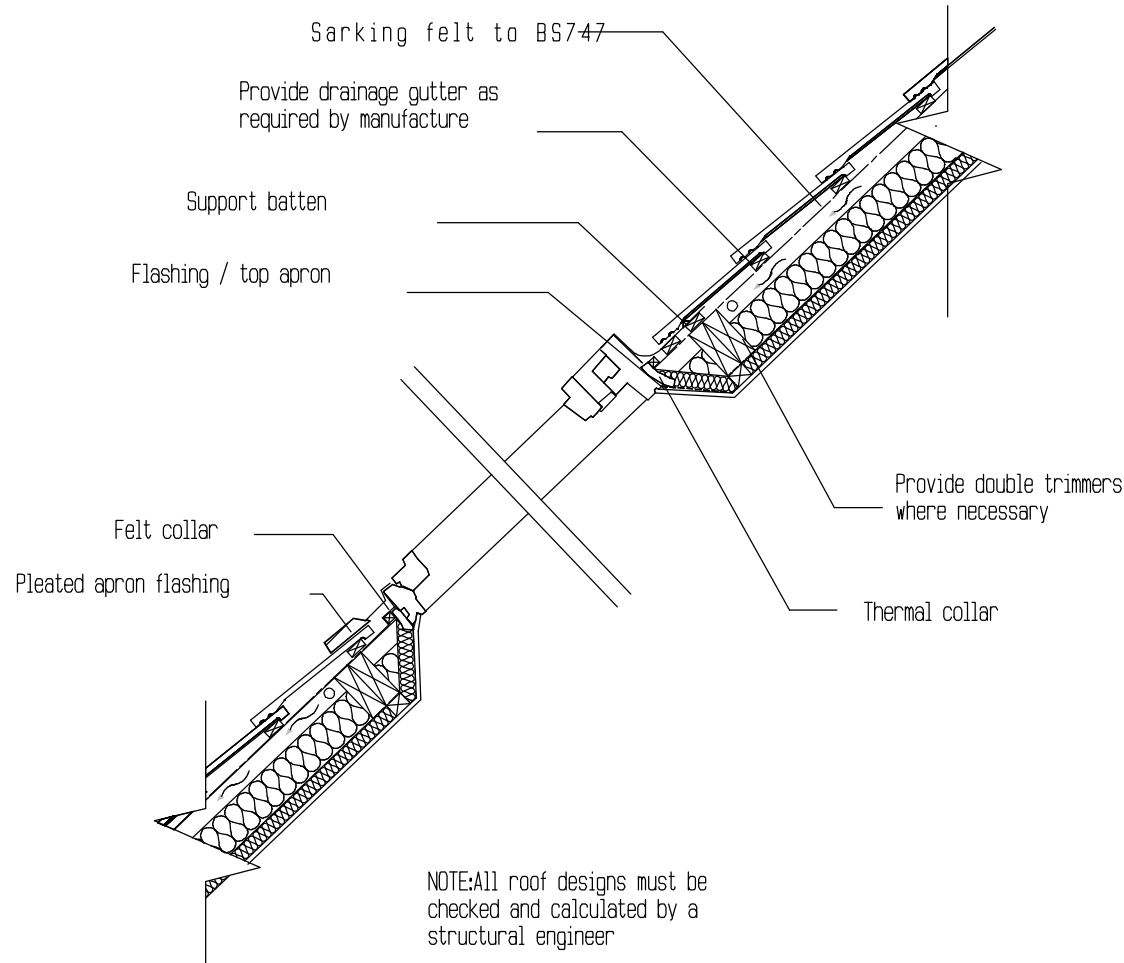

2 St Catherine's
23a Dodington
Whitchurch
Shropshire
SY13 1EE

Tel: (01948) 663004

e-mail
info@shenton-owen.co.uk

Rev	Date	Revisions	Name
Drawn by :	Date :		
R SHENTON	OCT 2020		

Client :
MR & MRS LATHAM

Job Title :
CONVERSION OF OUTBUILDING INTO
DWELLING AND USE OF DUTCH BARN
FOR GARAGING AND DOMESTIC STORAGE
AT KNOLTON FARM,
OSWESTRY ROAD,
OVERTON,
WREXHAM,
LL13 0LG

Drawing Title :
DETAIL G -
ROOFLIGHT SECTION

Dwg No : W20/2703/CO08	Scale : 1 : 20 @ A4	Rev : -
----------------------------------	-------------------------------	-------------------