



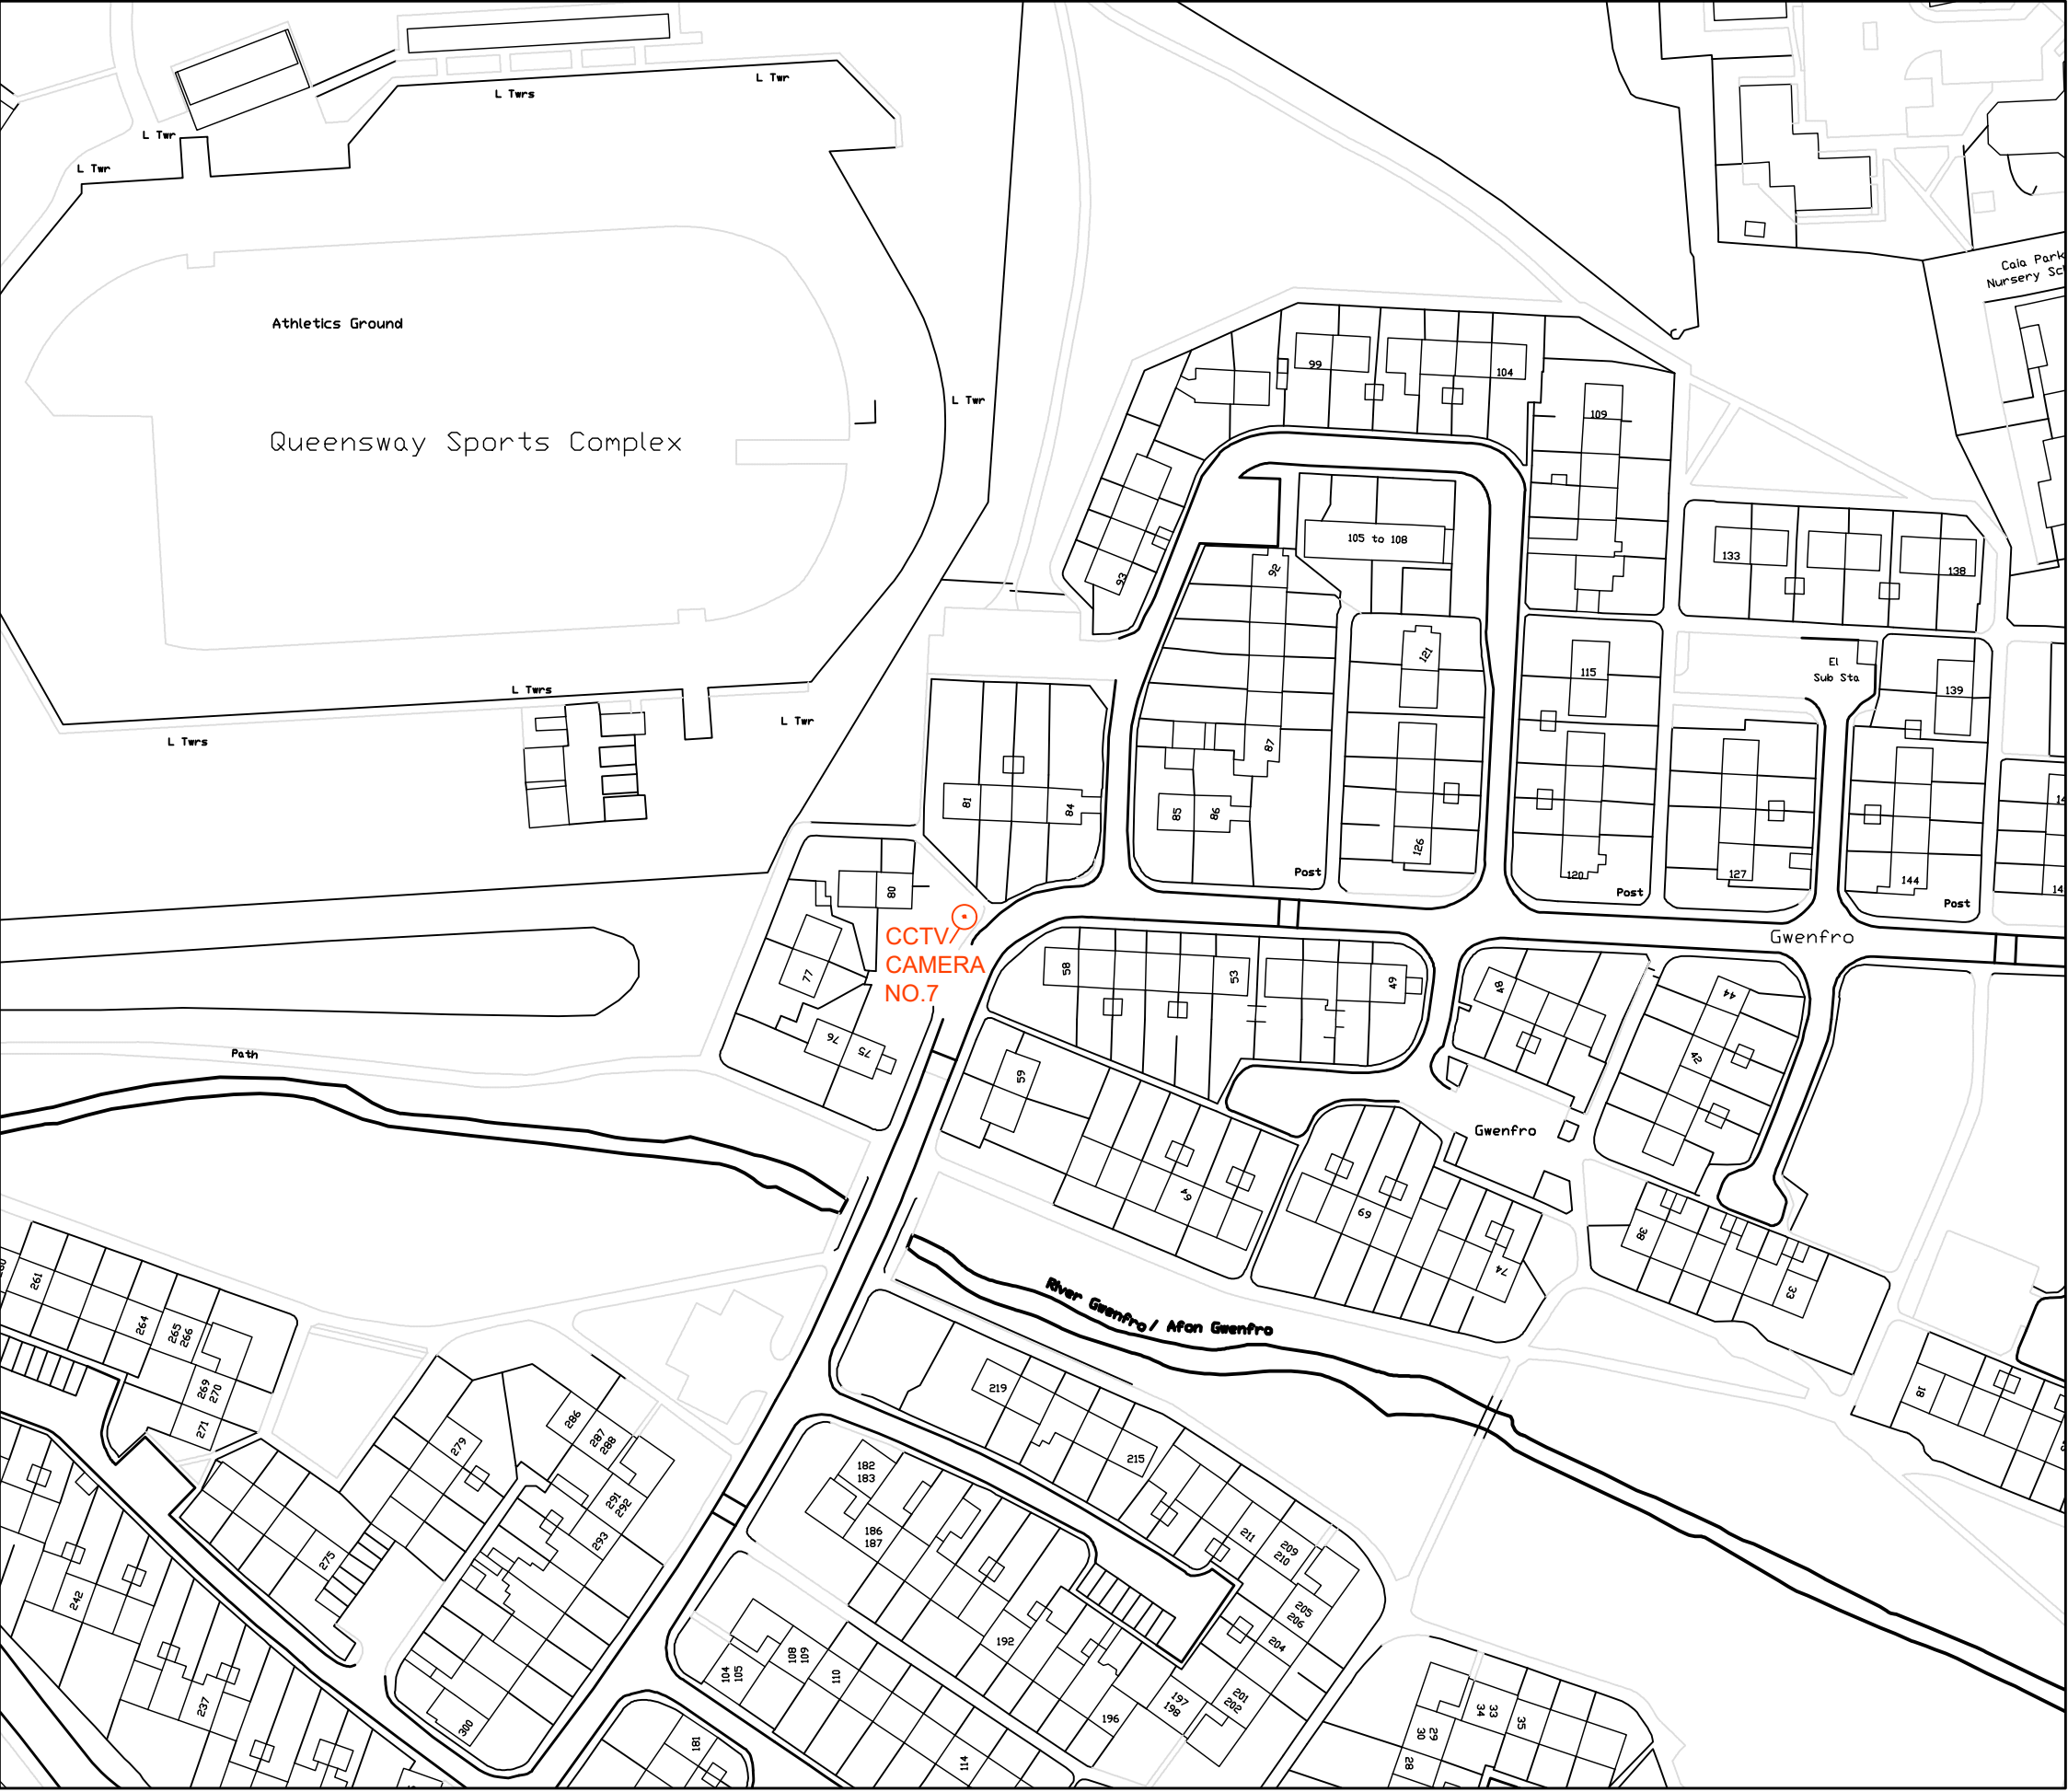

SCALE 1 : 1250

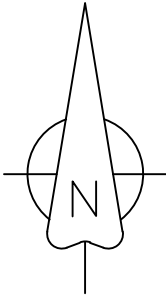

Revisions:



WREXHAM COUNTY BOROUGH COUNCIL.
STEPHEN T BAYLEY B.Sc.(Hons), DTP,DBA,MIED.
Pennaeth Tai a'r Economi / Head of Housing and Economy
RUTHIN ROAD, WREXHAM LL13 7TU
Tel: (01978) 315620 Fax: (01978) 297103

Project:
PROPOSED CCTV CAMERAS, CAIA PARK
CAMERA 7 - GWENFRO

Detail:
SITE LOCATION PLAN

Drawn/Checked: FB	Date: 11/20	AutoCad File Ref:	
Scale: 1:1250	Project No:	Dwg No: CCTV/07	Rev:A