


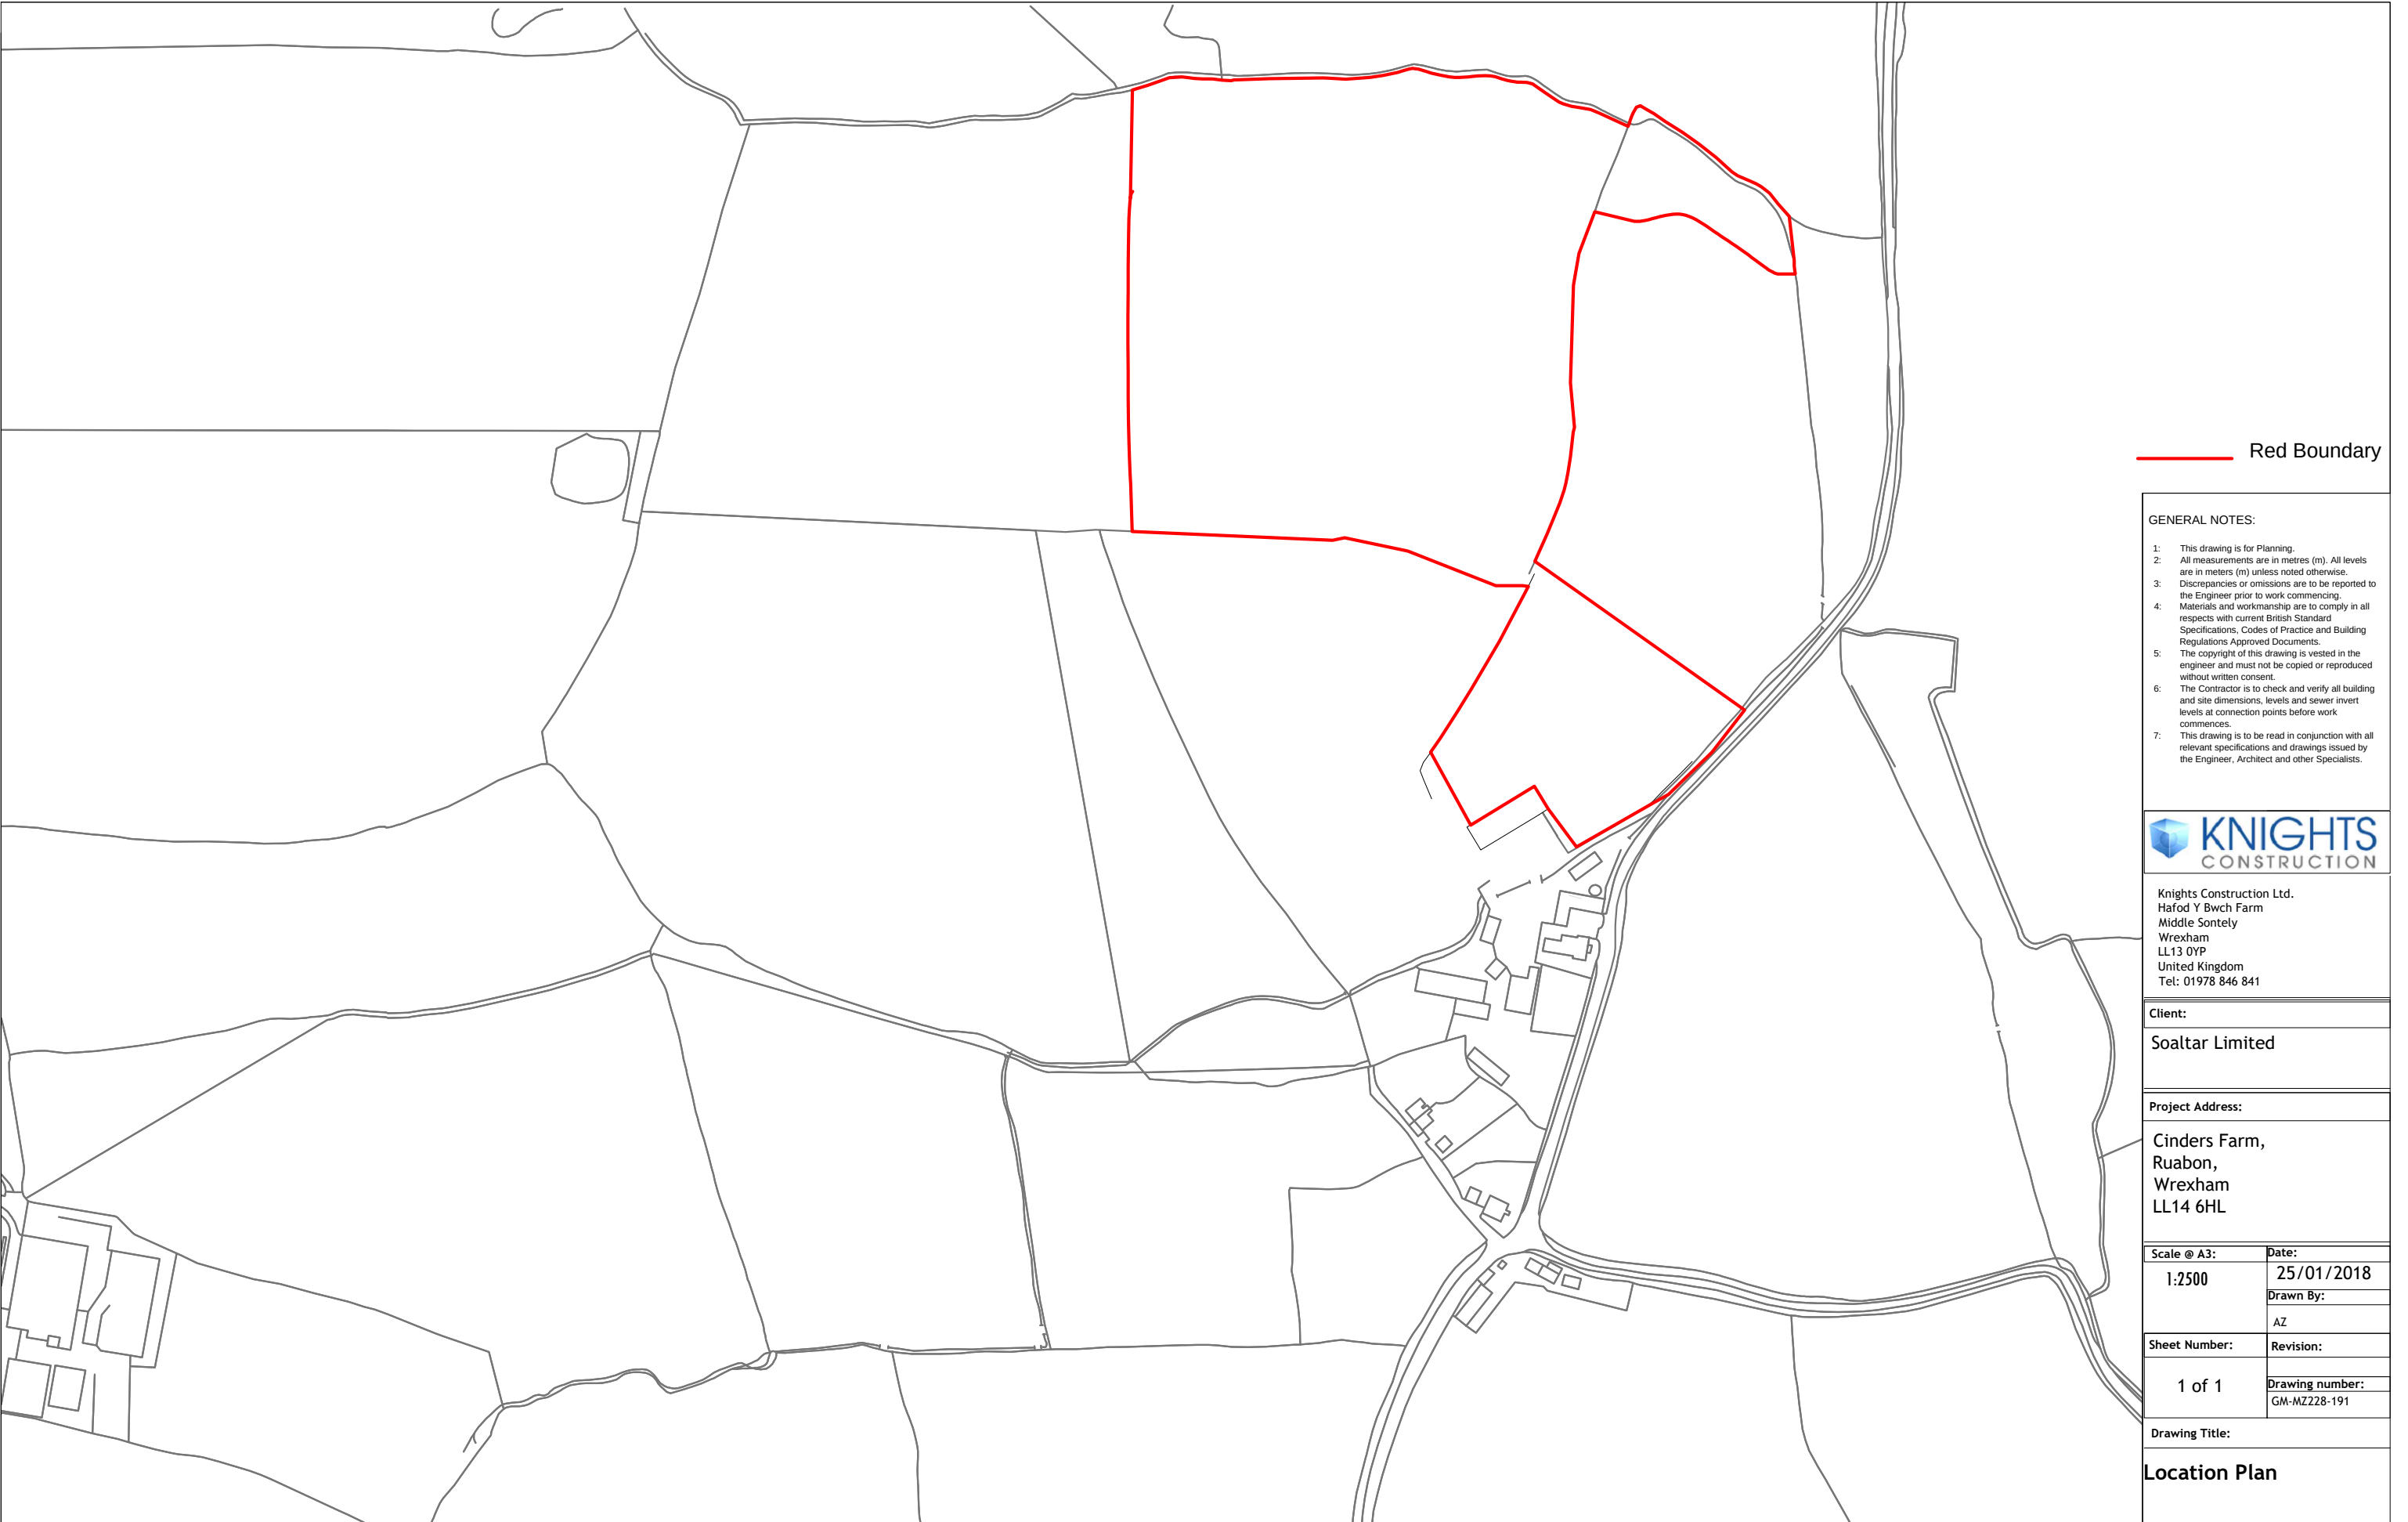

GENERAL NOTES:

- 1: This drawing is for Planning.
- 2: All measurements are in metres (m). All levels are in meters (m) unless noted otherwise.
- 3: Discrepancies or omissions are to be reported to the Engineer prior to work commencing.
- 4: Materials and workmanship are to comply in all respects with current British Standard Specifications, Codes of Practice and Building Regulations Approved Documents.
- 5: The copyright of this drawing is vested in the engineer and must not be copied or reproduced without written consent.
- 6: The Contractor is to check and verify all building and site dimensions, levels and sewer invert levels at connection points before work commences.
- 7: This drawing is to be read in conjunction with all relevant specifications and drawings issued by the Engineer, Architect and other Specialists.



Knights Construction Ltd.
Hafod Y Bwch Farm
Middle Sontely
Wrexham
LL13 0YP
United Kingdom
Tel: 01978 846 841

Client:

Soaltar Limited

Project Address:

Cinders Farm,
Ruabon,
Wrexham
LL14 6HL

Scale @ A3:	Date:
1:2500	25/01/2018
	Drawn By:
	AZ
Sheet Number:	Revision:
1 of 1	Drawing number:
	GM-MZ228-191

Drawing Title:

Location Plan