


P / 20 1 2 / 0 1 6 8

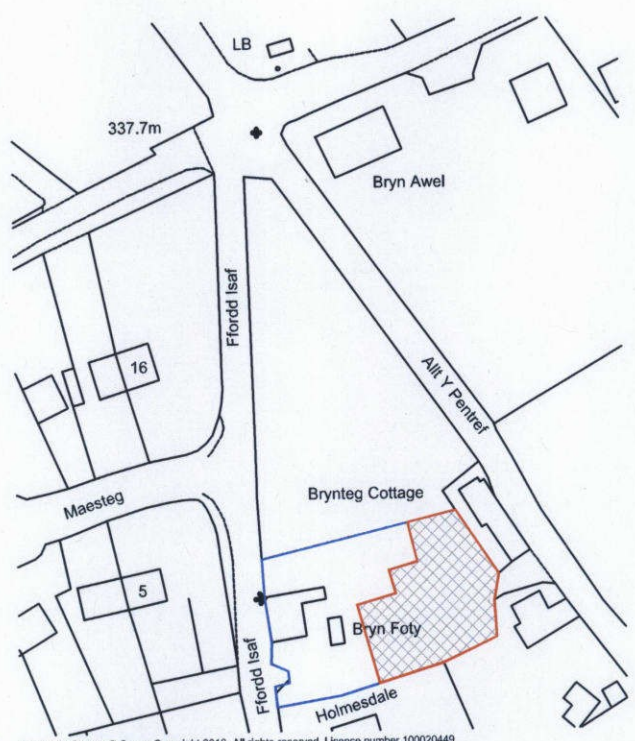

Ordnance Survey © Crown Copyright 2010. All rights reserved. Licence number 100020449

Total site area = 957.3m²
Development area = 440m²

WREXHAM COUNTY
BOROUGH COUNCIL
- 6 MAR 2012
PLANNING DEPARTMENT

wrexham
COUNTY BOROUGH COUNCIL
CTACOR IAWBDECTREF SEROL
wrecsam

ISP ARCHITECTS LTD

Rev.	Date	Description	Initial	Check
Client: Ami Manning				
Project: Bryn Foty, Gwynfryn. LL11 5YN				
Drawing Title: Location Plan			Date: 21.04.2010	
Scale: 1:1000			Drawn: MH	Chkd: IAS
Drawing No.: 6723/L(-)01			Revision:	

0 10 20 50mm NATURAL SCALE

ORIGINAL DRAWING SIZE 297 x 210 (A4)