


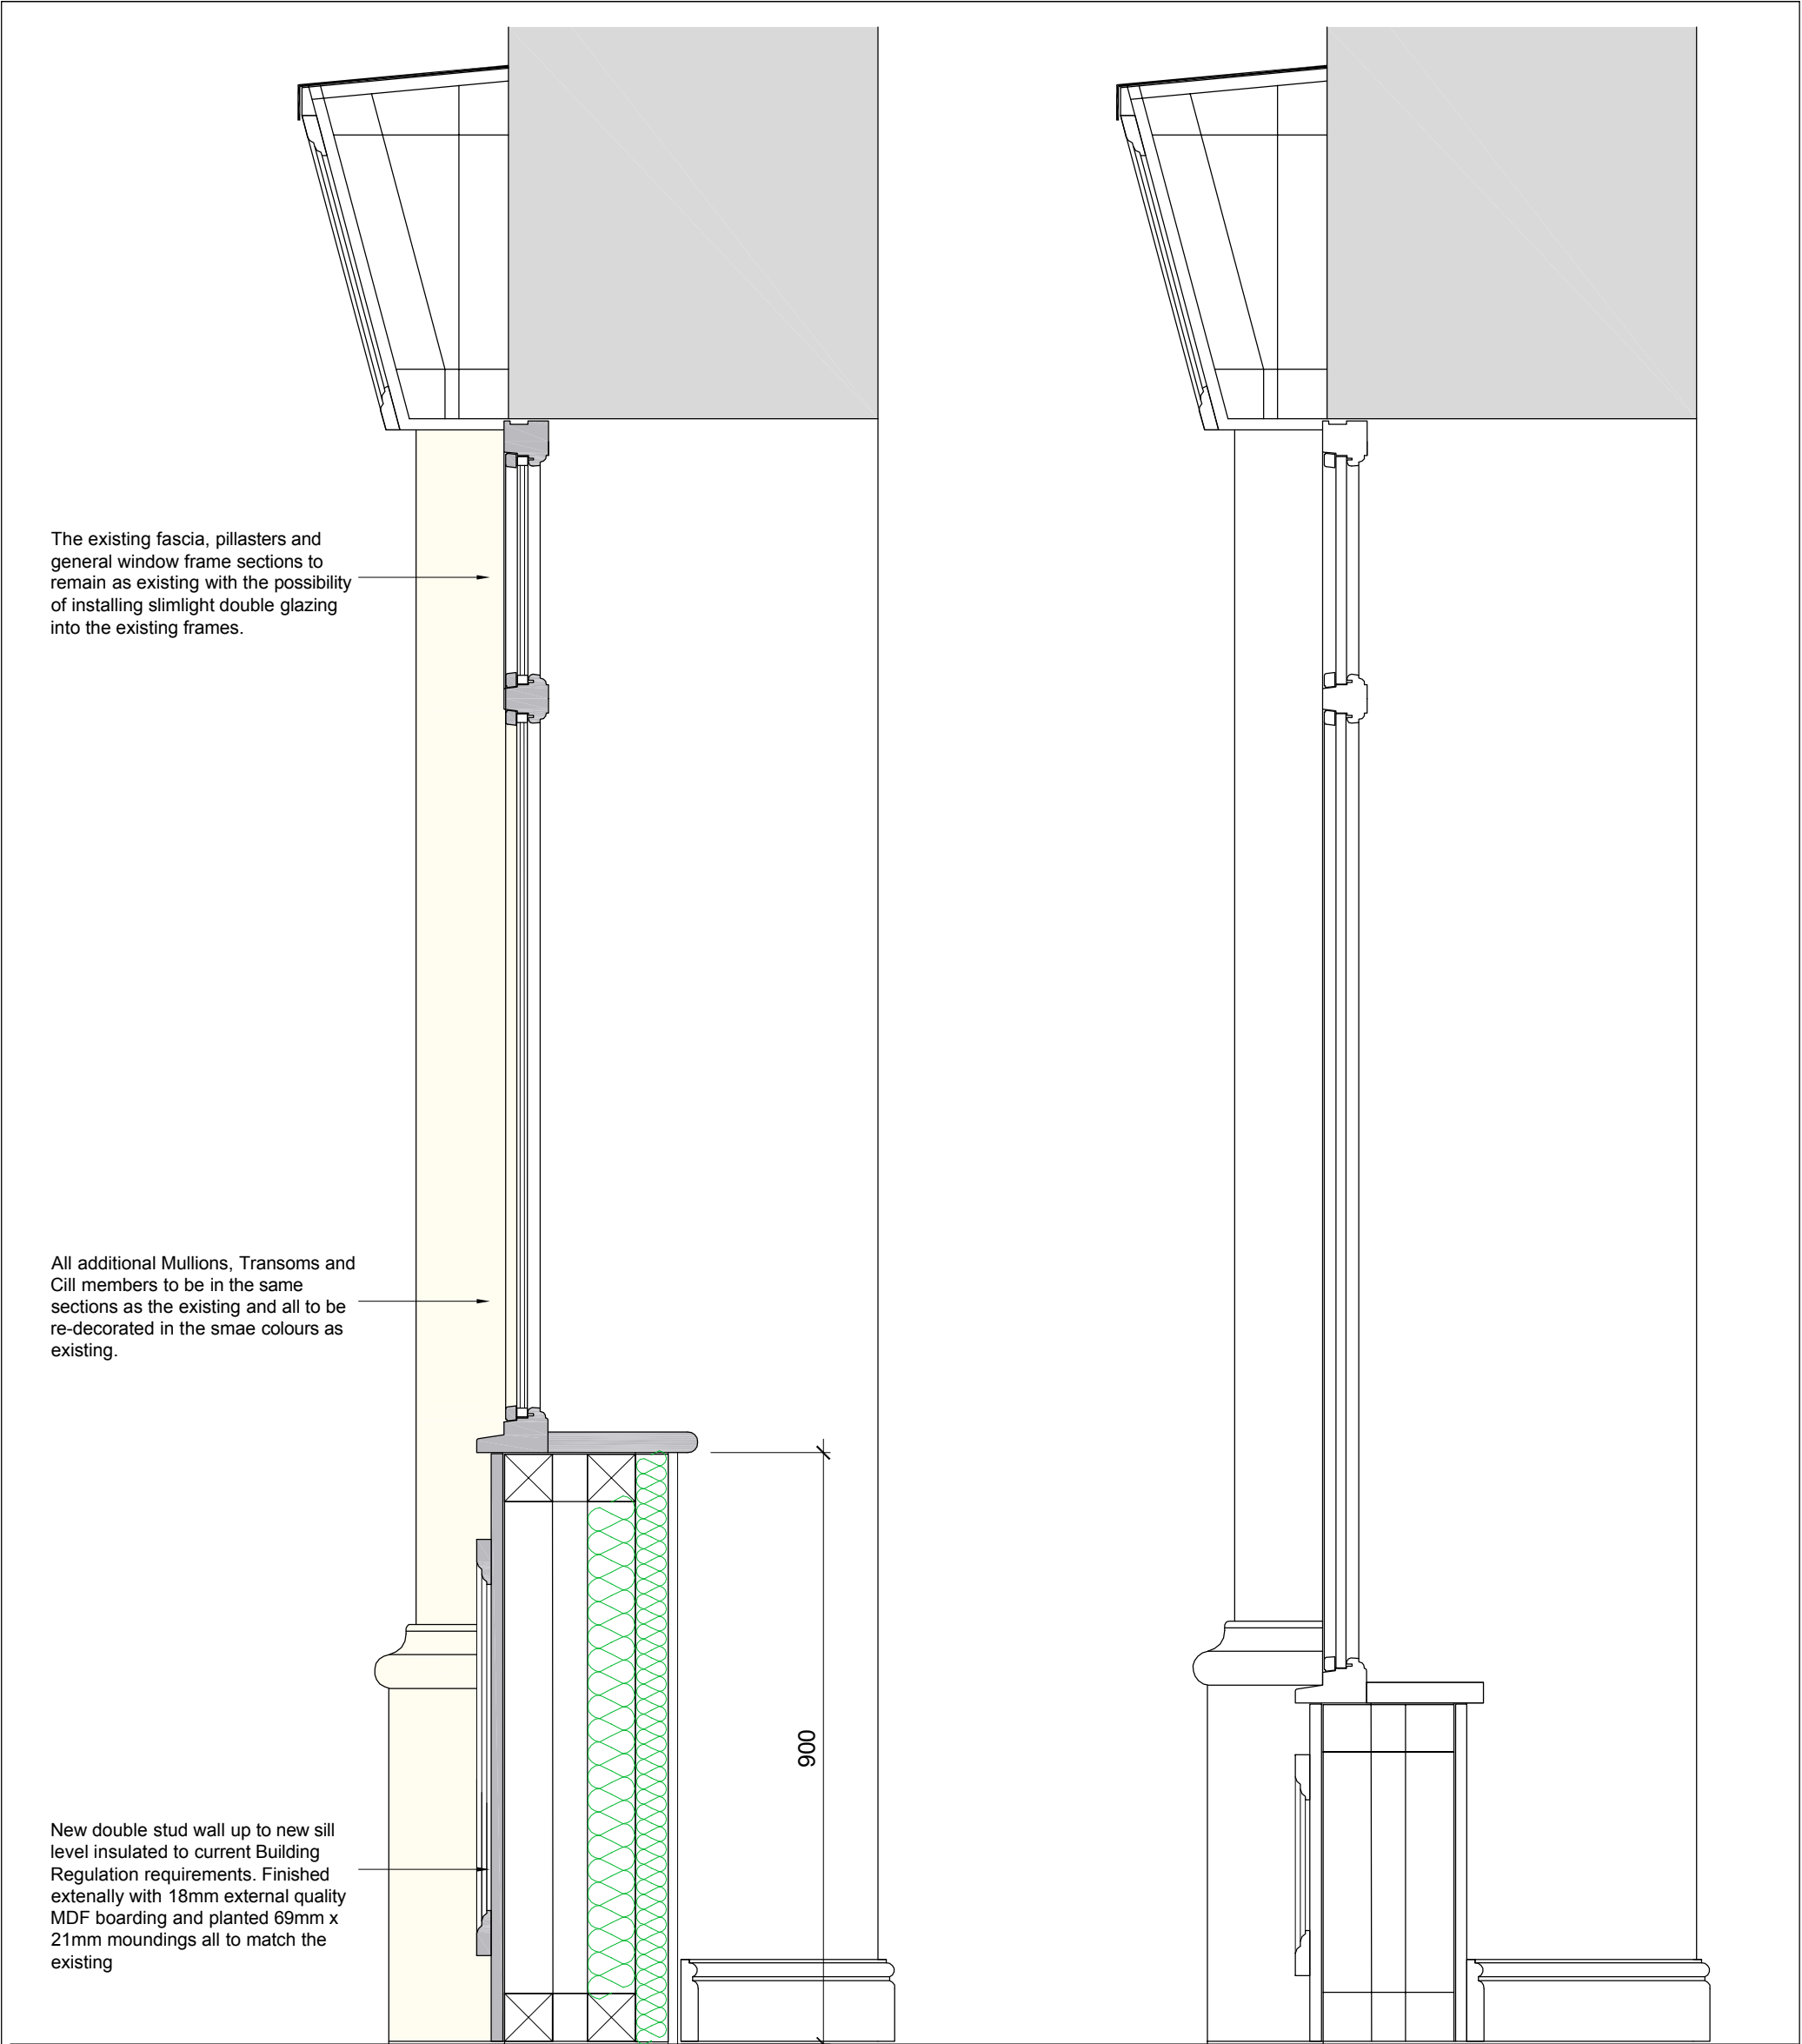

Proposed Section -  
Front Windows

Existing Section -  
Front Windows

|   |   |      |           |        |  |  |   |
|---|---|------|-----------|--------|--|--|---|
| Client Name   | Mr M Palamarczuk                                                                                      |      |           |        |  |  | <div></div>   |
| Project Name   | Proposed Change of use of existing Office premises to 5 No Flats at 43 King Street, Wrexham, LL11 1HR |      |           |        |  |  |   |
| Drawing title   | Front Window Sections                                                                                 |      |           |        |  |  |   |
| Project No   | drg.no                                                                                                | Rev. | Scales    | Status |  |  | <div>JOHN PARRY JONES</div> <div></div> <div>Tel: 01492 873042<br/>Mail: 07778 636792<br/>email: jpjacad@gmail.com</div> |
| 658 - 11 - 20   | 07   |      | 1:10 @ A3 |        |  |  |   |
| © Copyright John Parry Jones architectural design services. All dimensions to be checked on site before commencing works and any discrepancies to be reported back to the design consultant. |   |      |           |        |  |  |   |
| 1 Llwynon Terrace, Llandudno, Conwy, LL30 2QP   |   |      |           |        |  |  |   |