



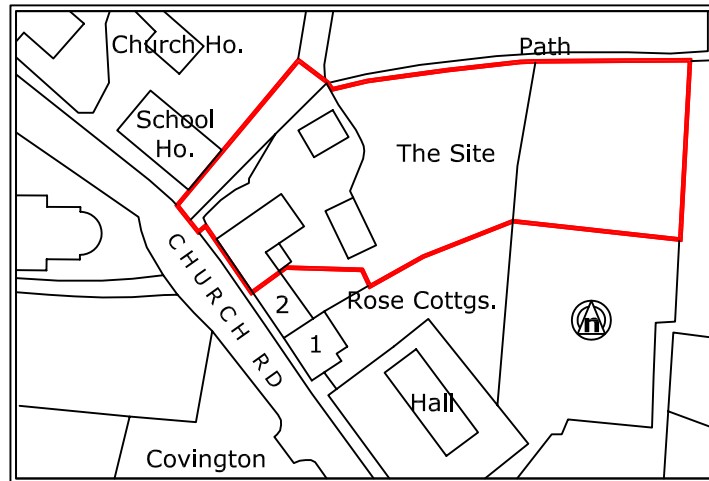

LOCATION PLAN 1:1250

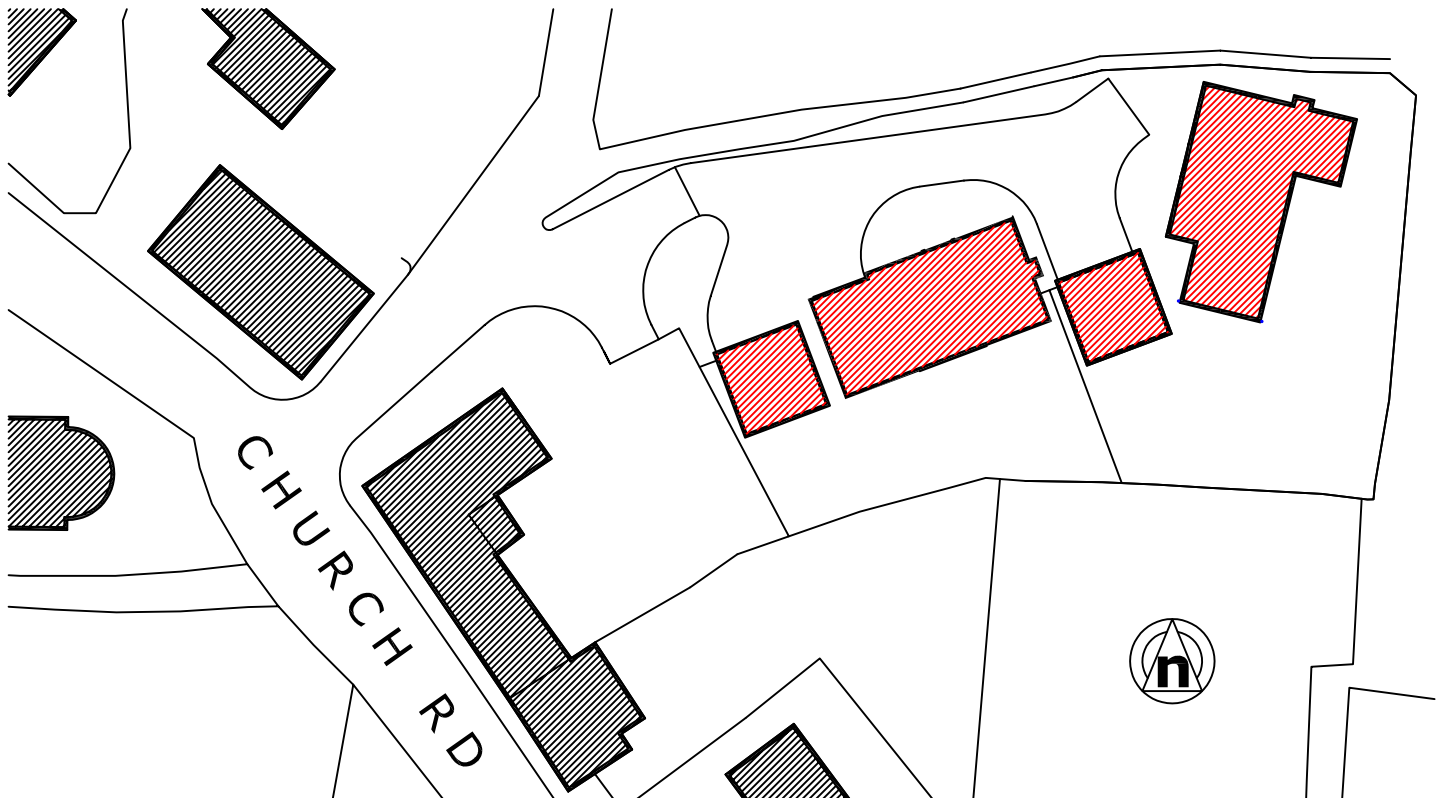

**BLOCK PLAN AS PROPOSED
1:500**

CLIENT		
Mr & Mrs Mcloughlin MAP Construction & Design		
PROJECT		
Land to the Rear of 1 Church View, Worthenbury		
DRAWING		
Location Plan & Block Plan		
DATE	NUMBER	REV
25/11/2020	W01	A
SCALE 1:1250, 1:500 at A3		