




SECTION A-A'

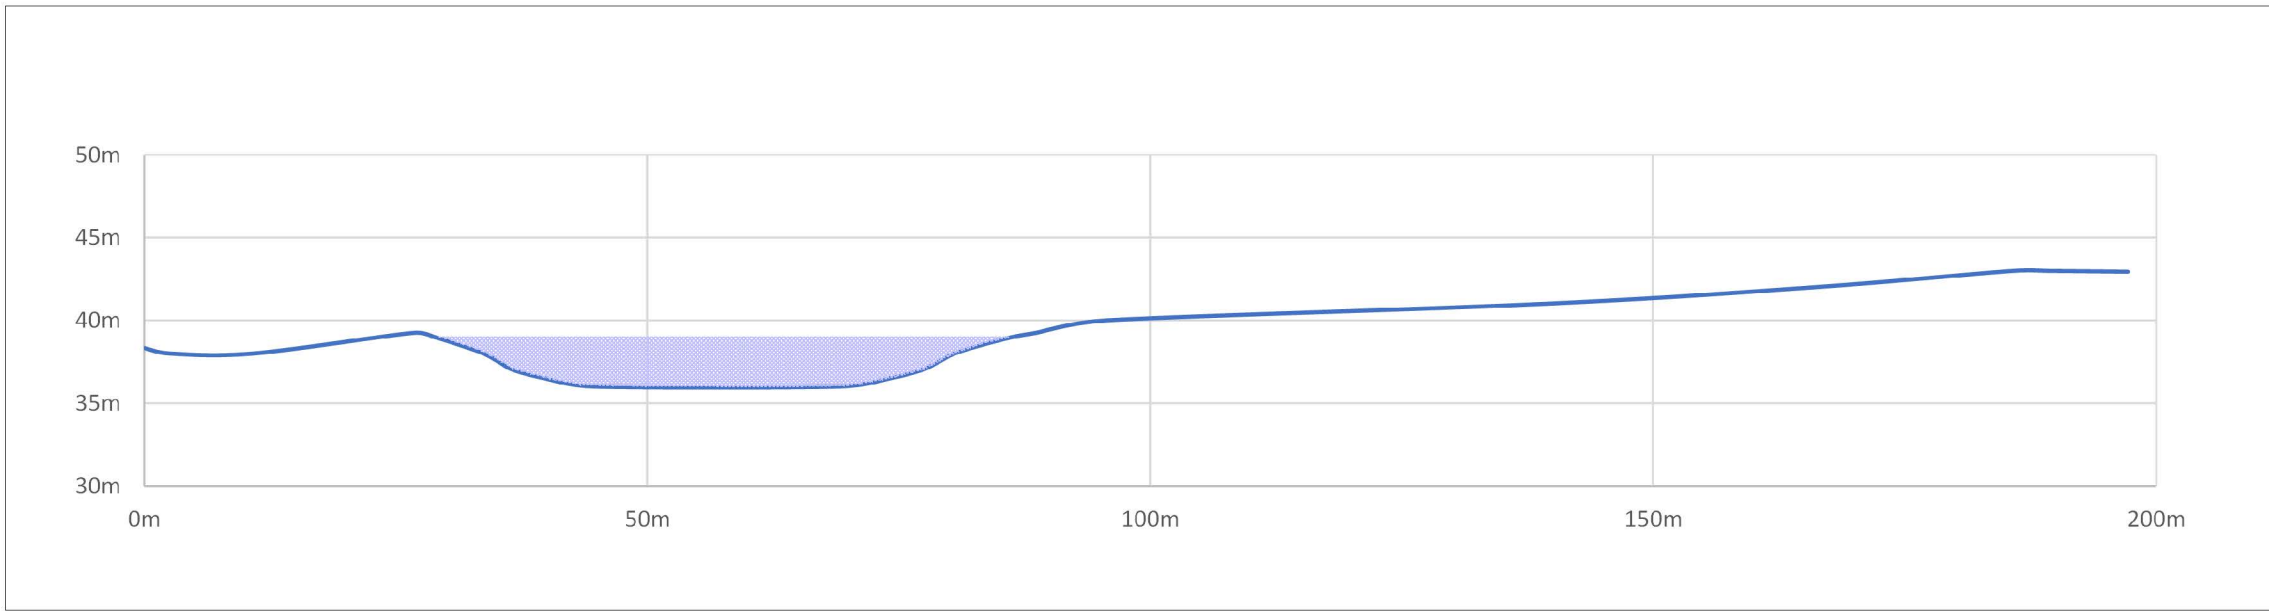



SECTION B-B'

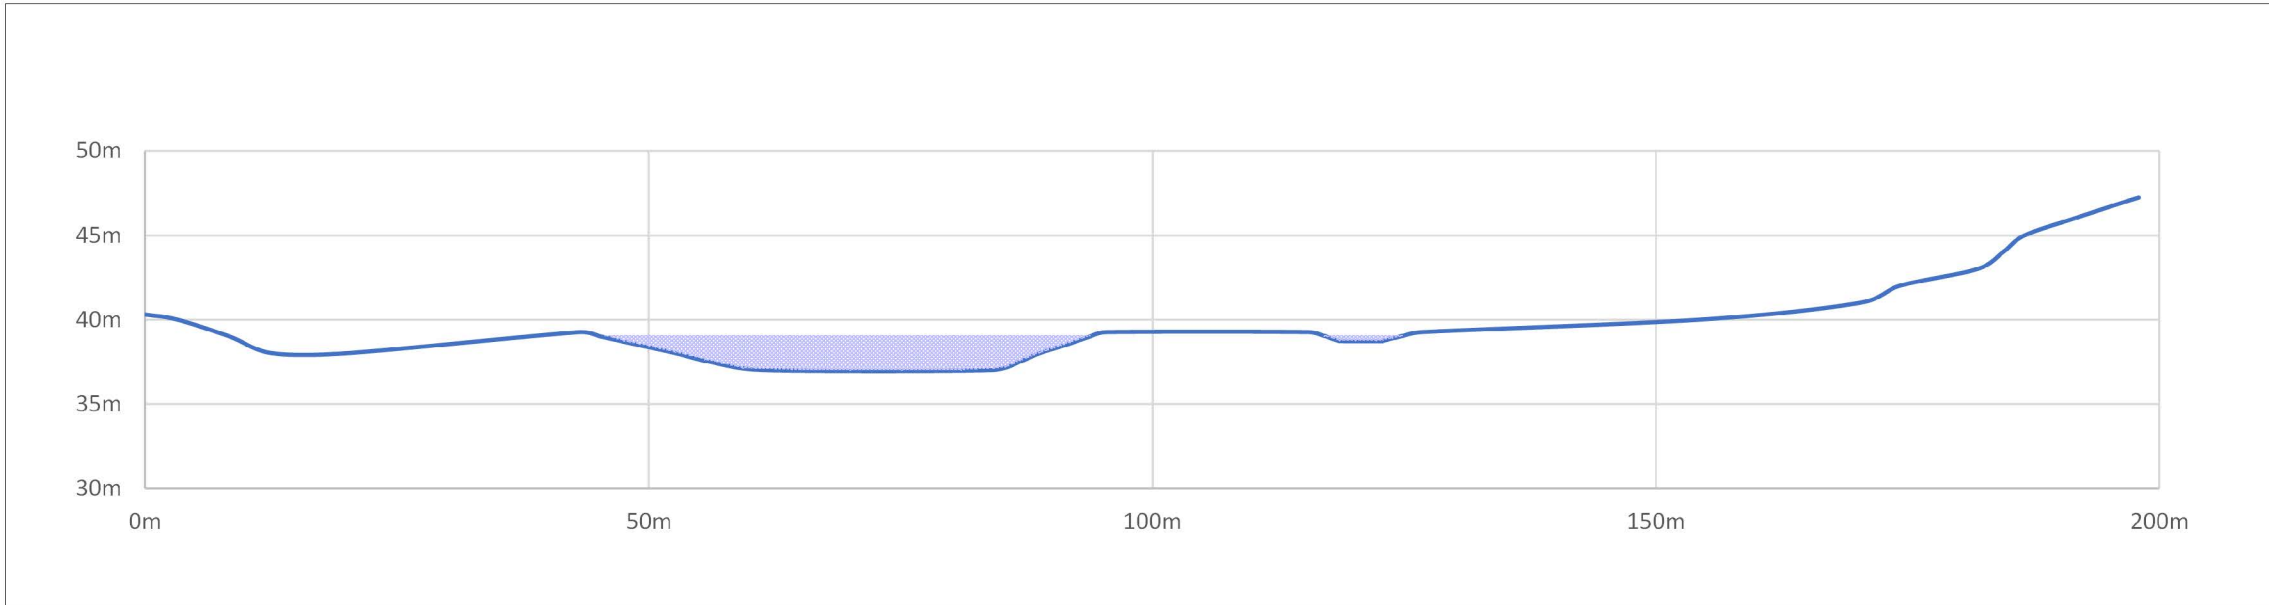

SECTION C-C'

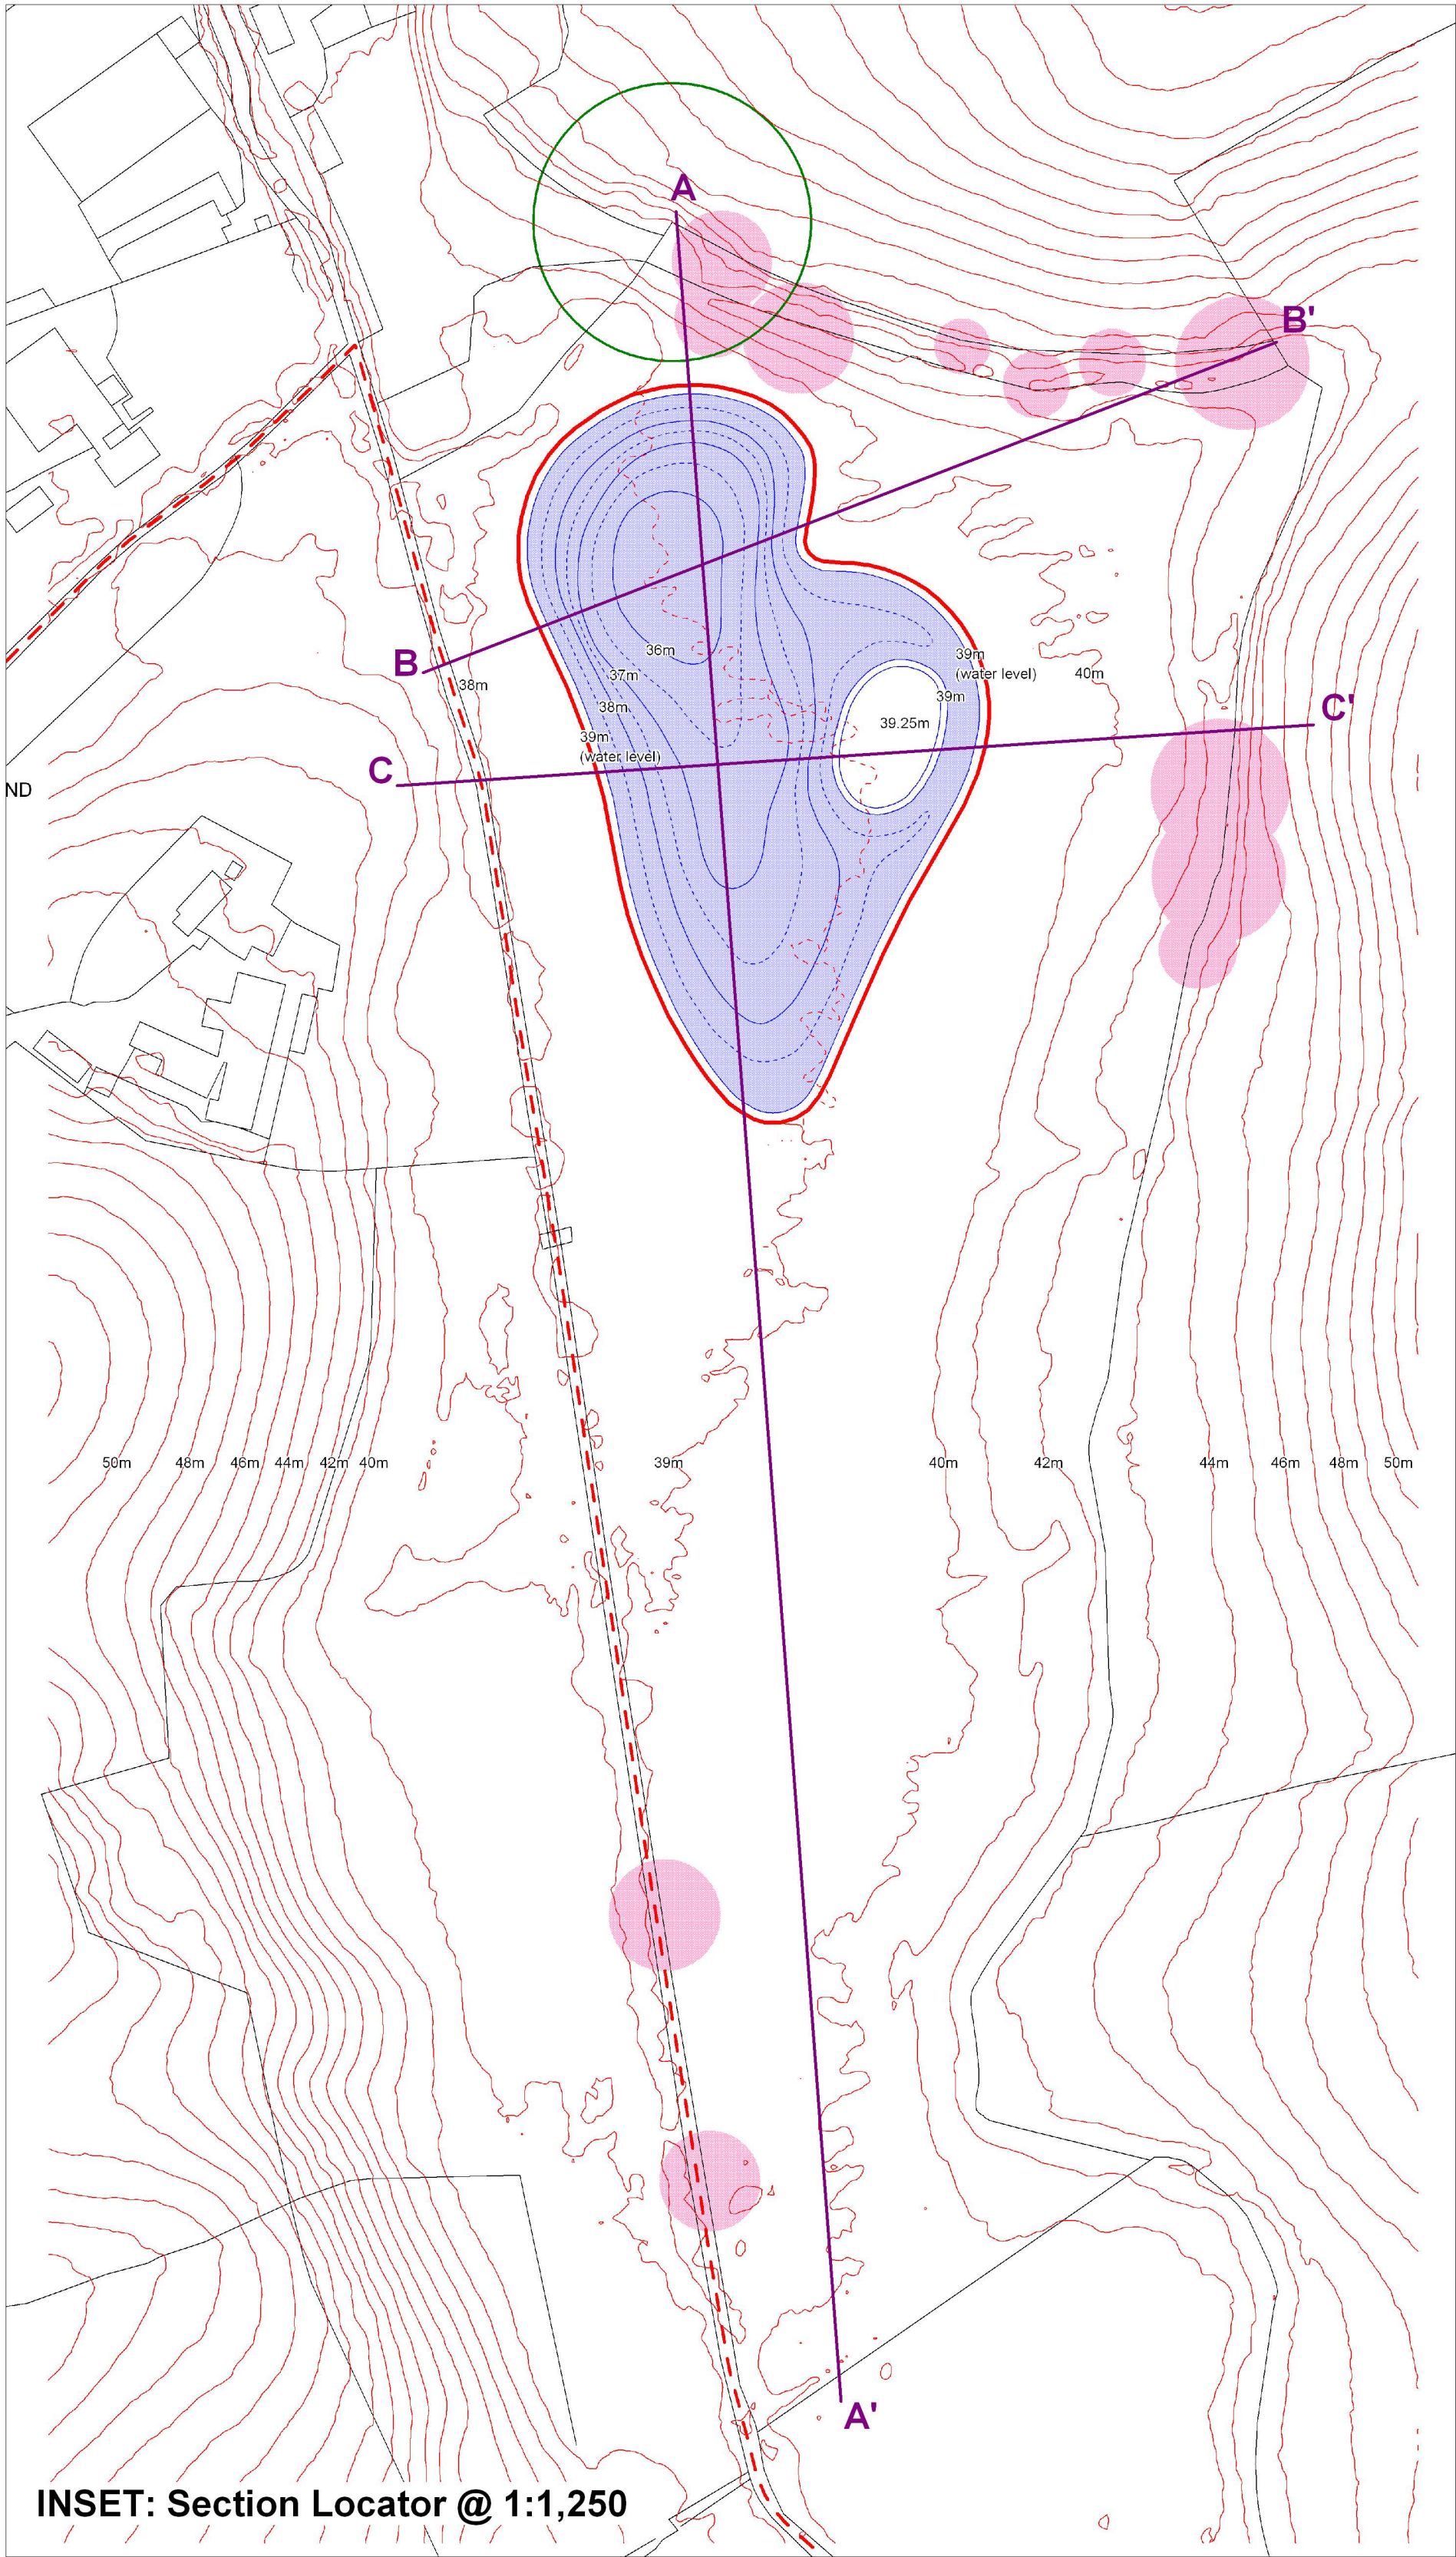

INSET: Section Locator @ 1:1,250

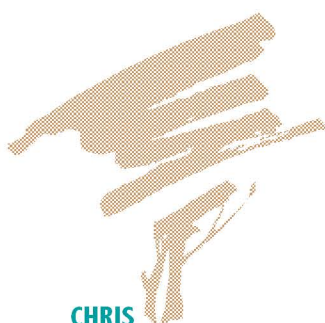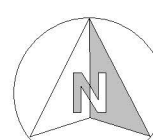015030metres			
Date	Details		Revision
16/12/20	Revised lake area, section A-A' and planning application boundary.		-01
05/03/21	Revised lake area and planning application boundary.		-02
© Chris Burnett Associates 2021. This plan should not be reproduced in whole or in part without prior written permission. This product includes mapping data licensed from Ordnance Survey. © Crown copyright and/or database right 2021. Licence No. 0100031673.			
			Landscape Architects
CHRIS BURNETT associates			White House Farm Shorlash, Mabley Chester SY14 7BN Tel: 01829 250646 Fax: 01829 250527 Mob: 07899 028810 chris@chrisburnettassociates.co.uk www.chrisburnettassociates.co.uk
Client	Andrew Aird		
Project	Penley Mill Lake, Wrexham		
Title	New Lake Cross Sections		
Scale	1:750 @ A1 (inset as indicated)		
Date	Drawn	Checked	
05/03/21	JHD	CB	
Dwg No.	Revision		
PMLW20.08 -02			