

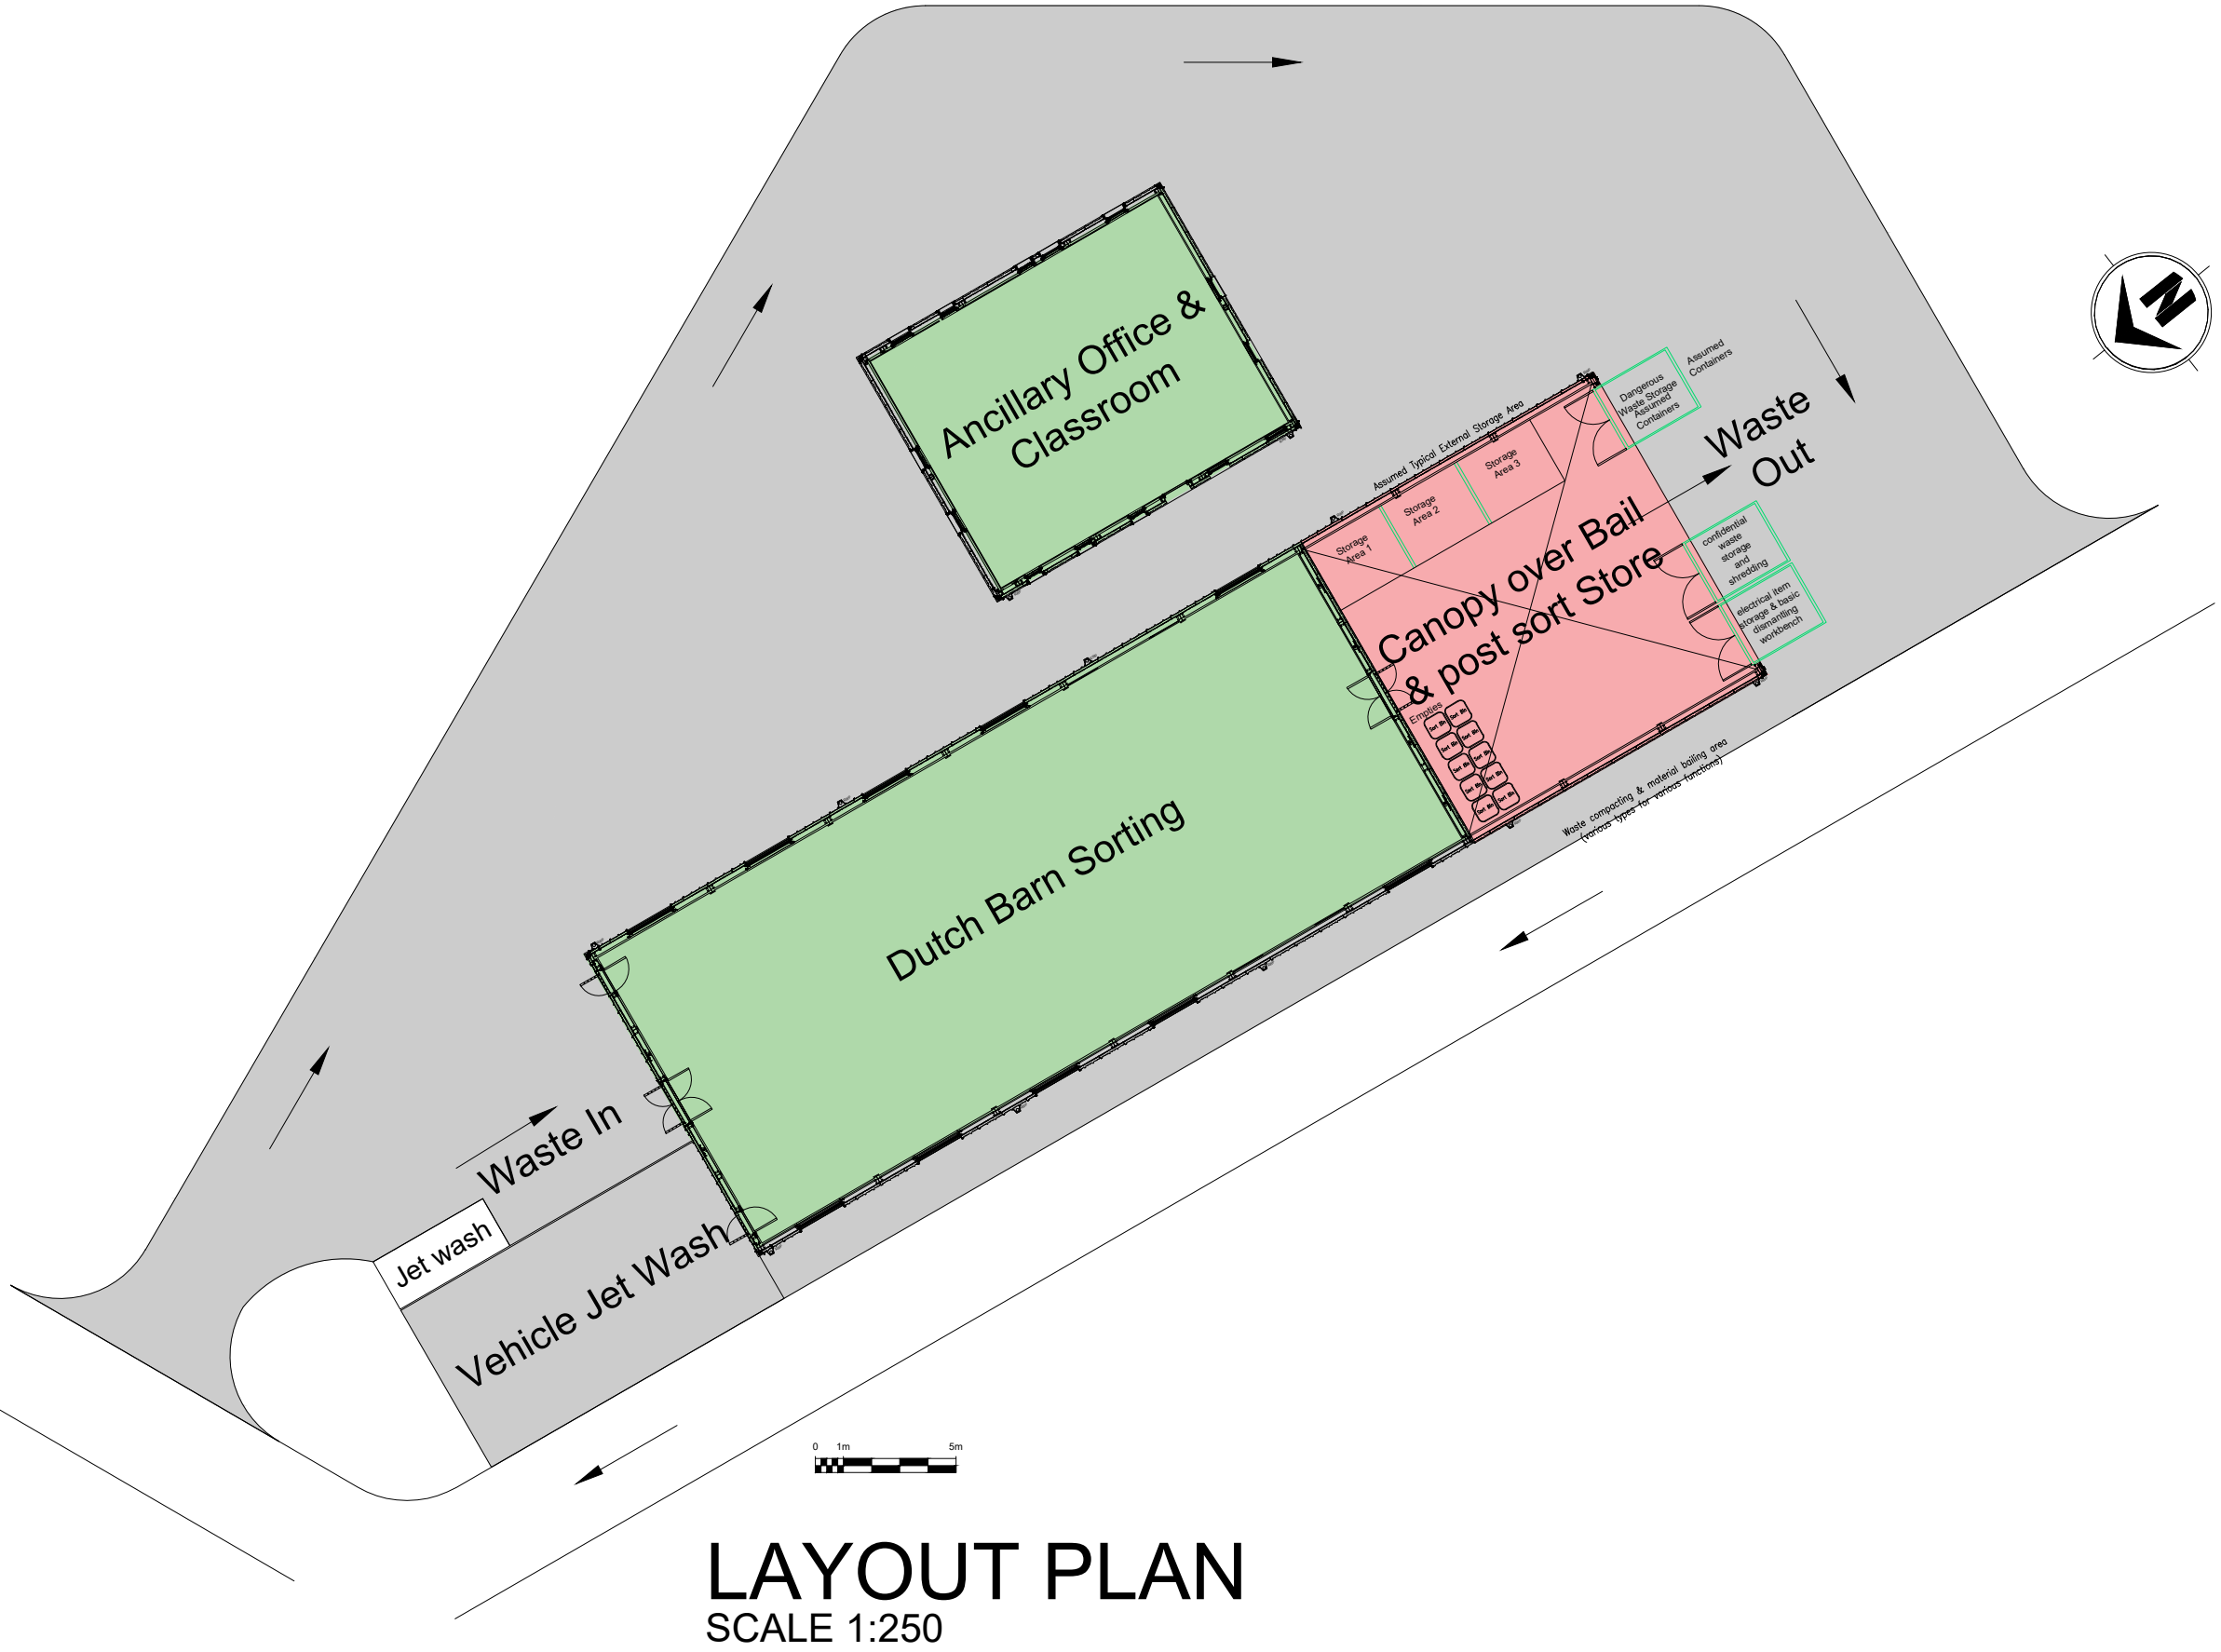
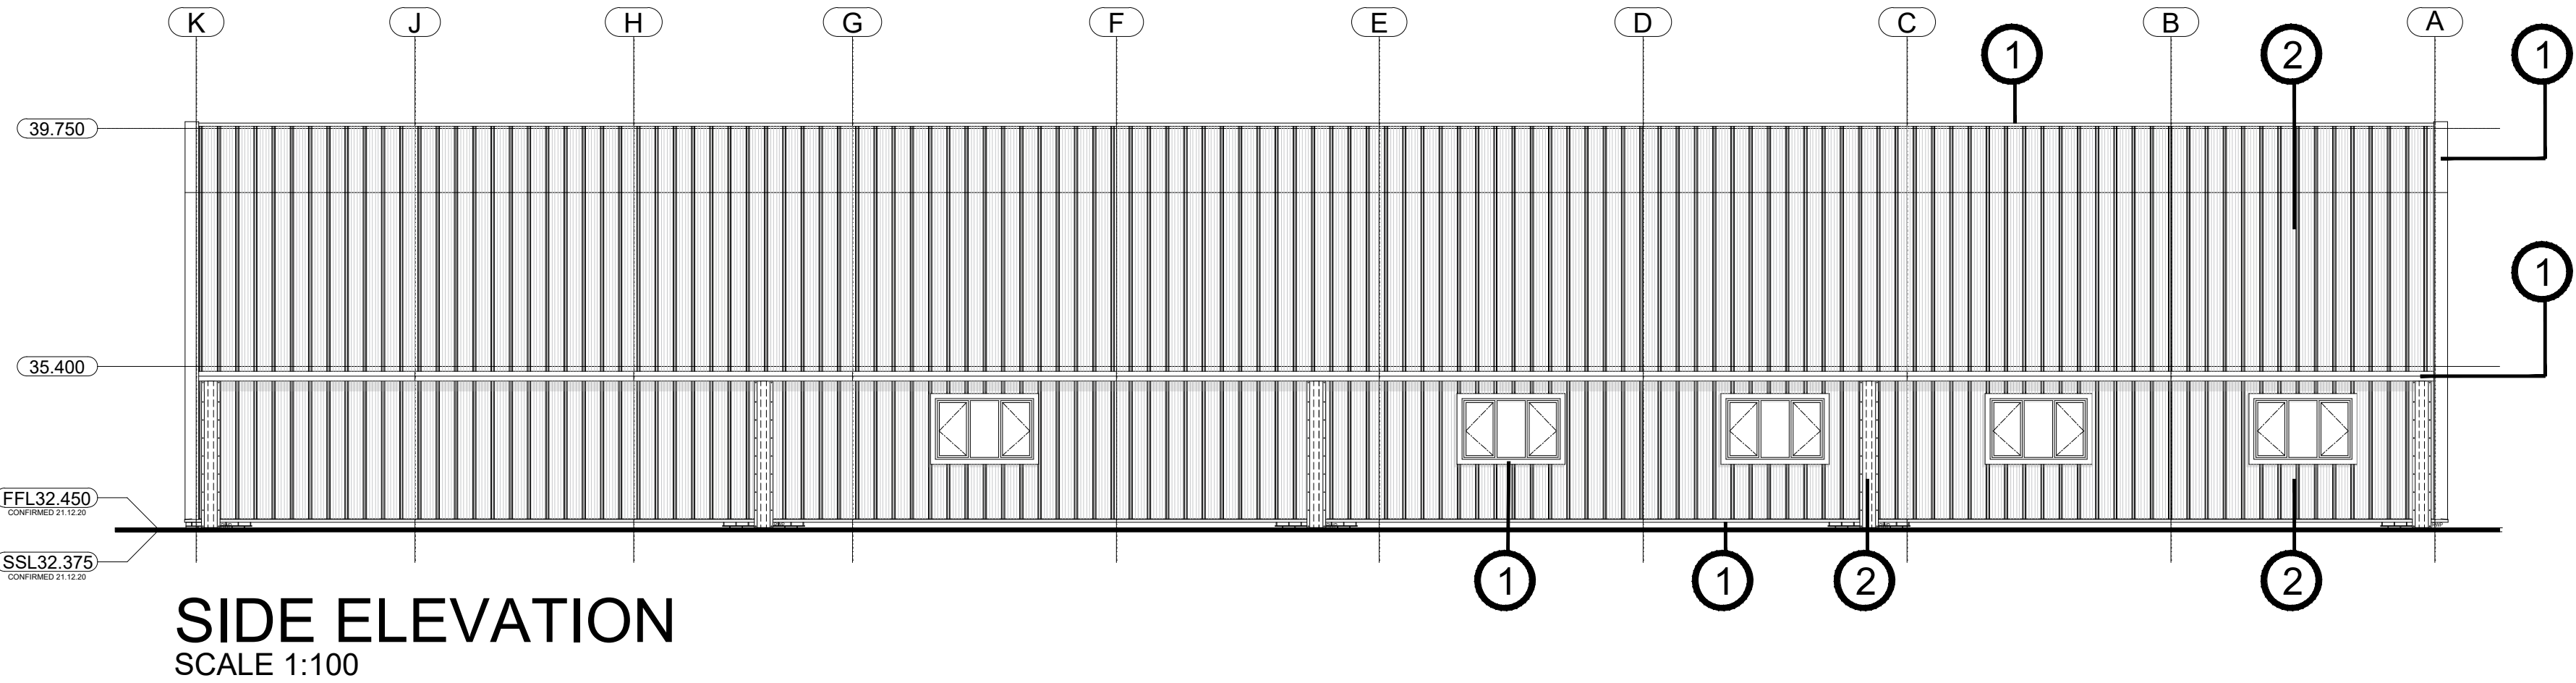
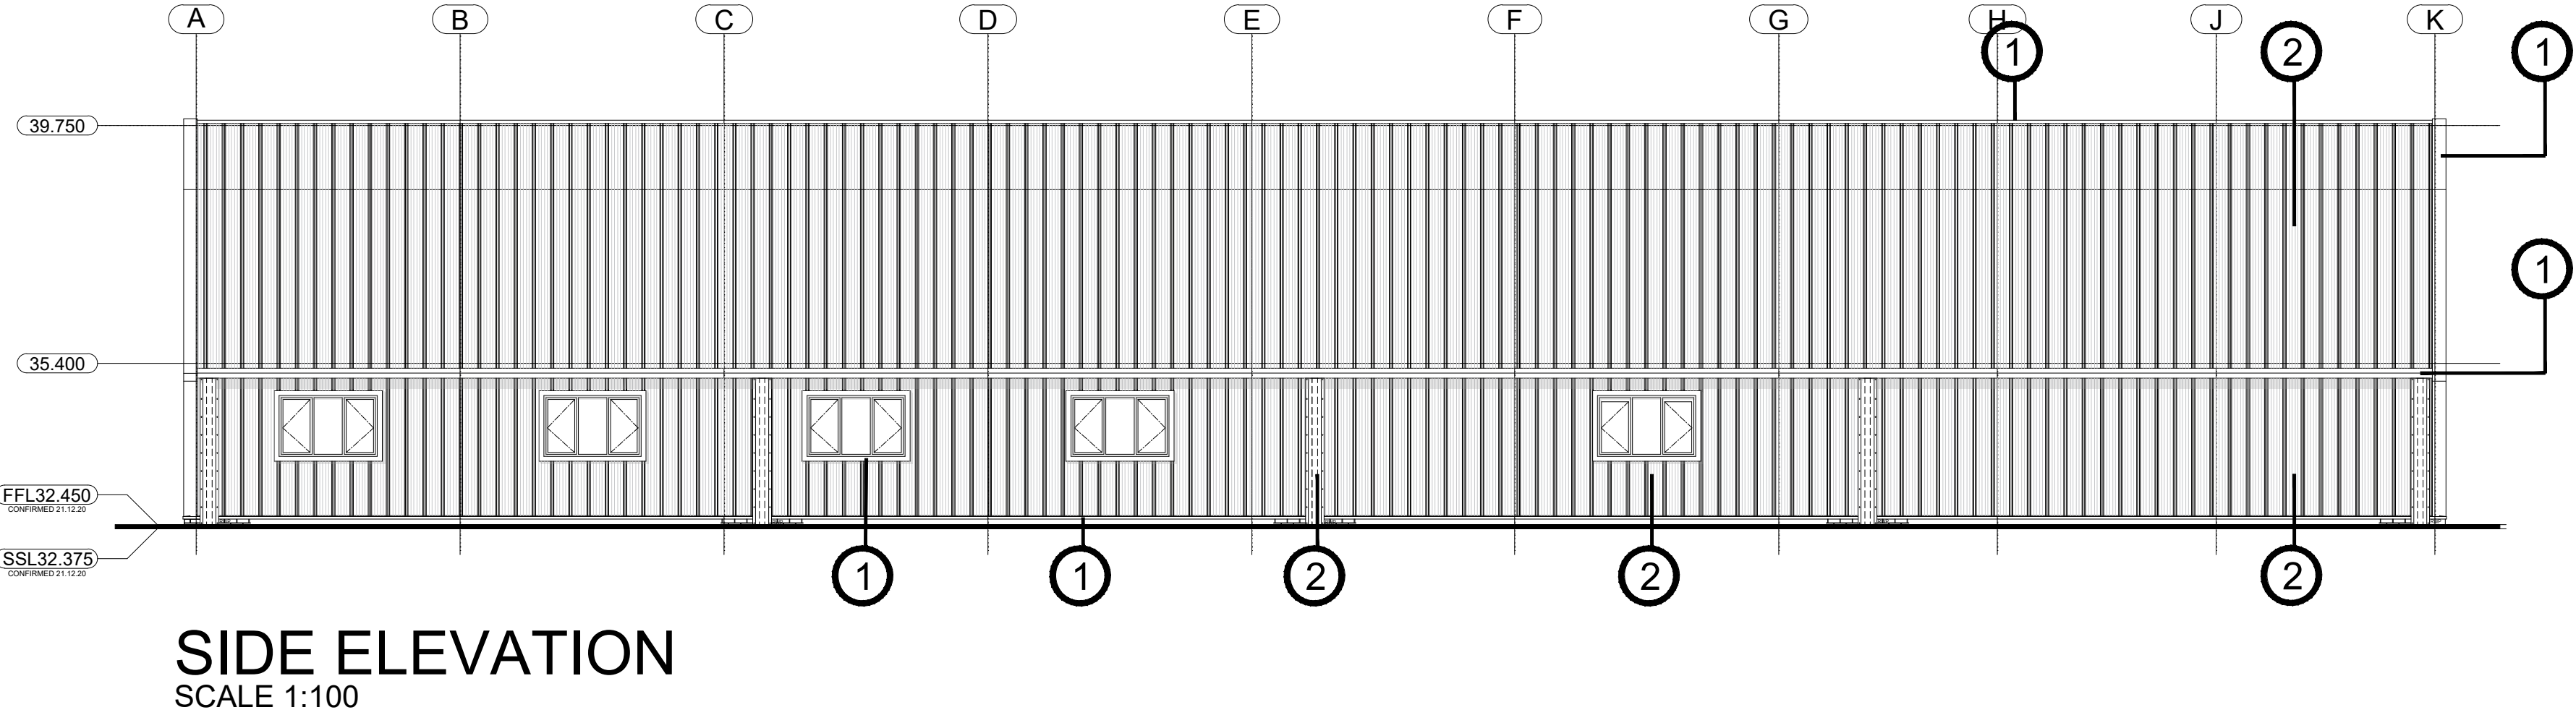


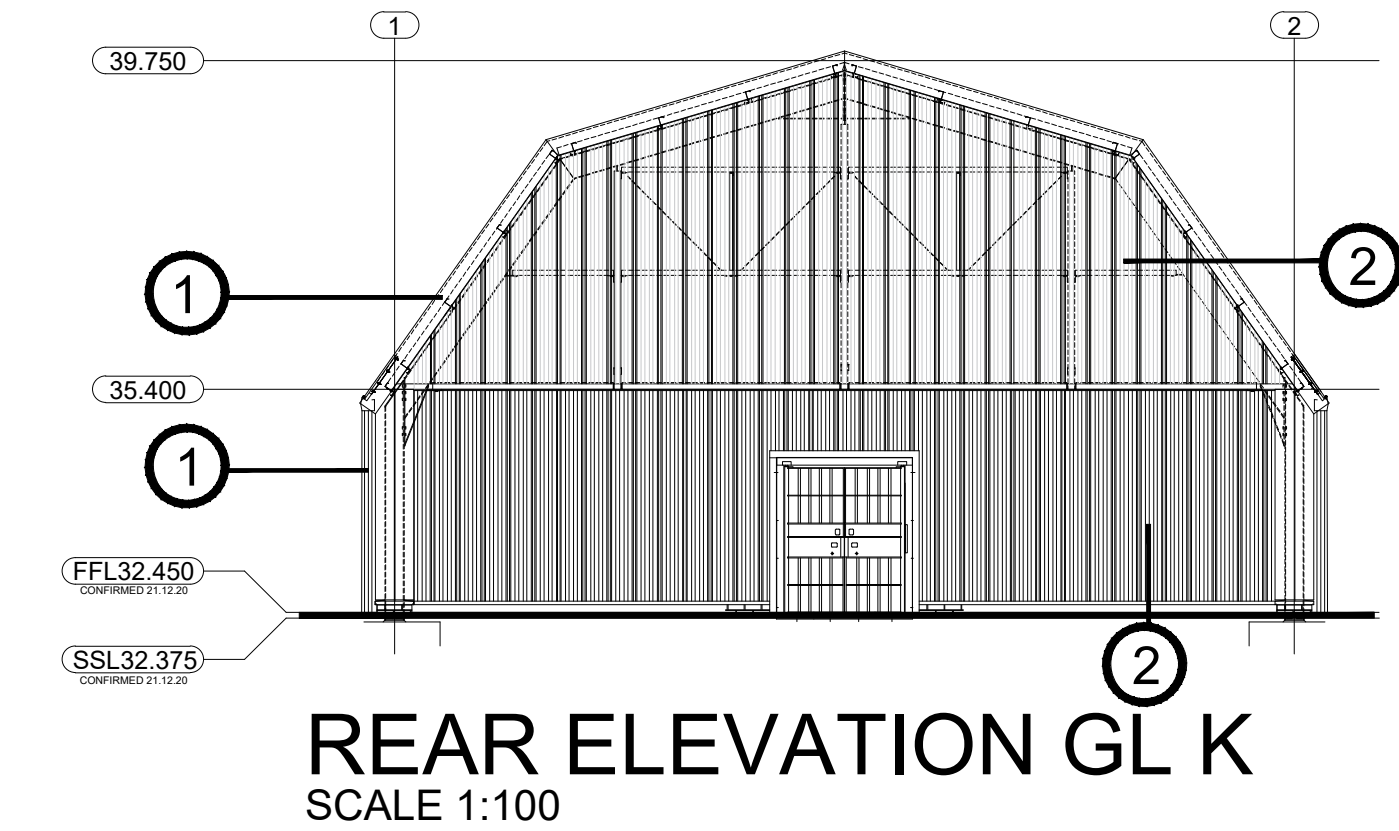

Dutch Barn Unit
Structural frame Lightweight steel framing to specialist supply & SE details
Floor Concrete slab with perimeter concrete upstand to SE details for washdown purposes
External cladding colour coated Insulated composite panels Kingspan KS1000
RW Colour coated metal cover flashings with concealed special fixings.colour Gull gray
The Roof As walls to dual falls with colour coated metal flashings & eaves detail to colour coated metal gutters.colour Gull gray, Boxed colour coated metal gutters to outside of roof structure with integrated colour coated fascia.colour Gull gray
R.W.Ps And anti-climb covers colour Merlin gray

Finishes

- Non slip sealed floor finishes generally
- Painted & galvanised steelwork
- Colour coated galvanised steel bump rails to all dolly routes
- Ceiling assumed not required.
- Circulation routes and working areas to be indicated using coloured hatching/lines on floor

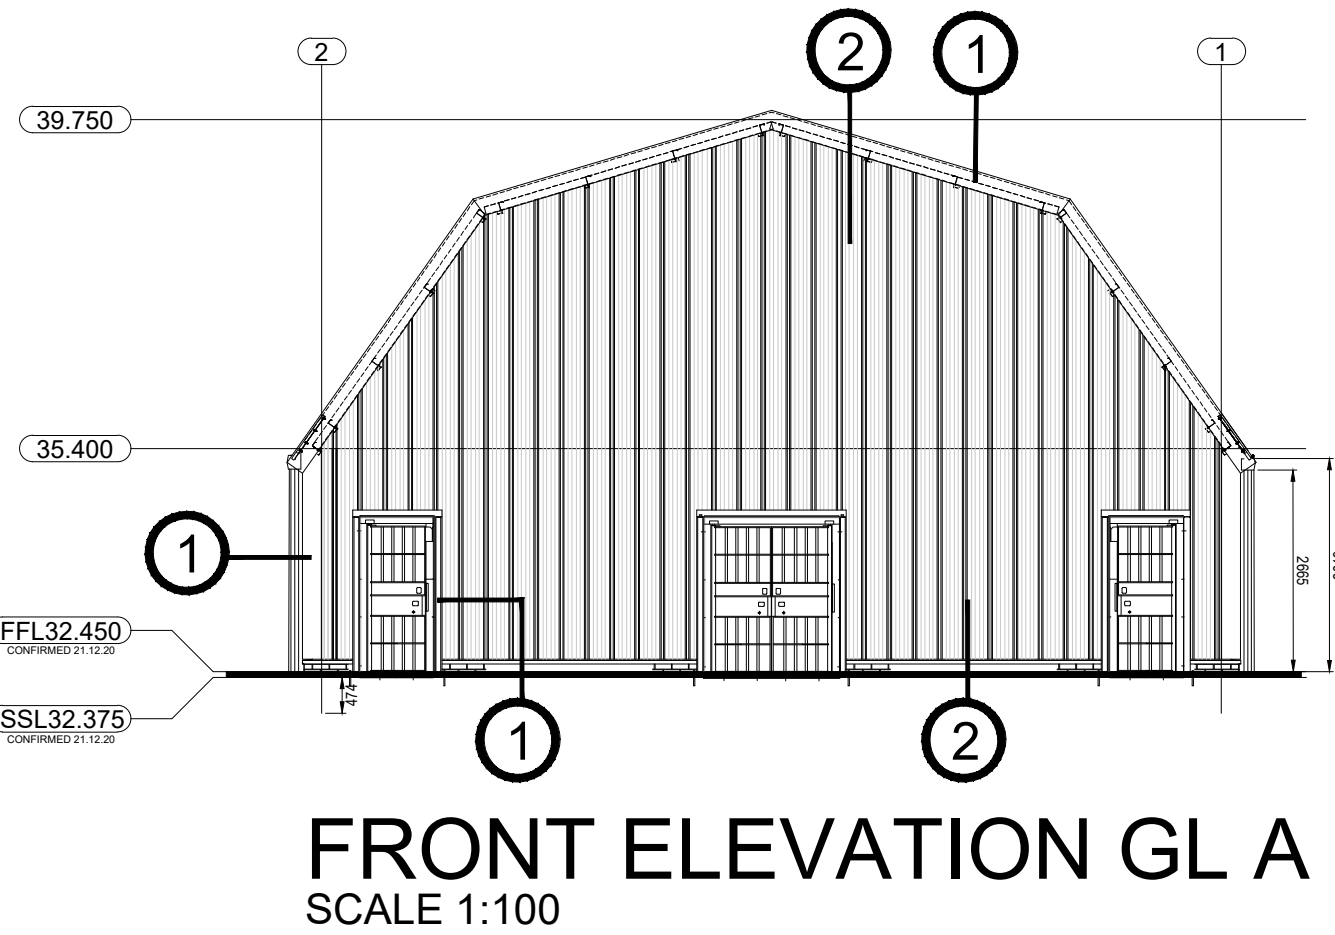

AMENDMENTS					DATE
 Ministry of Justice  Estates Directorate - 102 Petty France, London, SW1H 9AJ					
Site	HMP BERWYN, WREXHAM, NORTH WALES LL13 9QE				
Security Classification		OFFICIAL			
Drawing Number	111354-5080-HLN-107-02-DR-A- 6004				
Project Name	HMP Berwyn Ancilliary Works				
Dwg Title	Waste Management - Dutch Barn Elevations				
E-PIMS	111354	BPRN No.	5080	Rev Ref S0_A	
Drawn By	MW	DATE	21/12/20	SCALE	1:100