
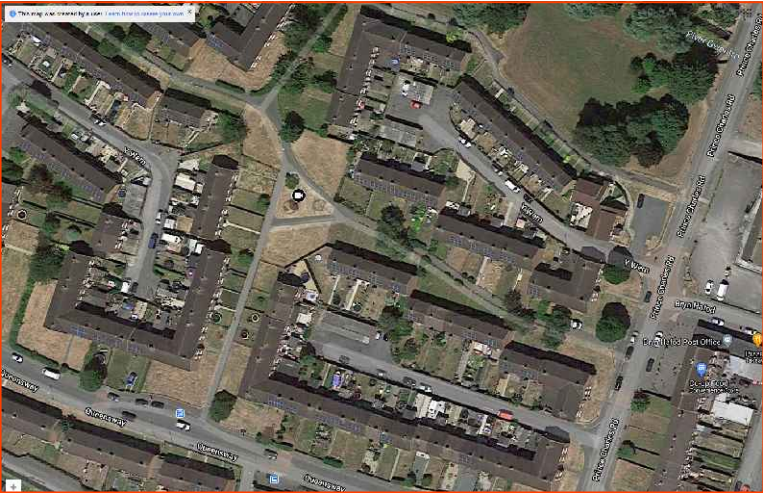
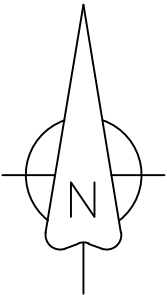


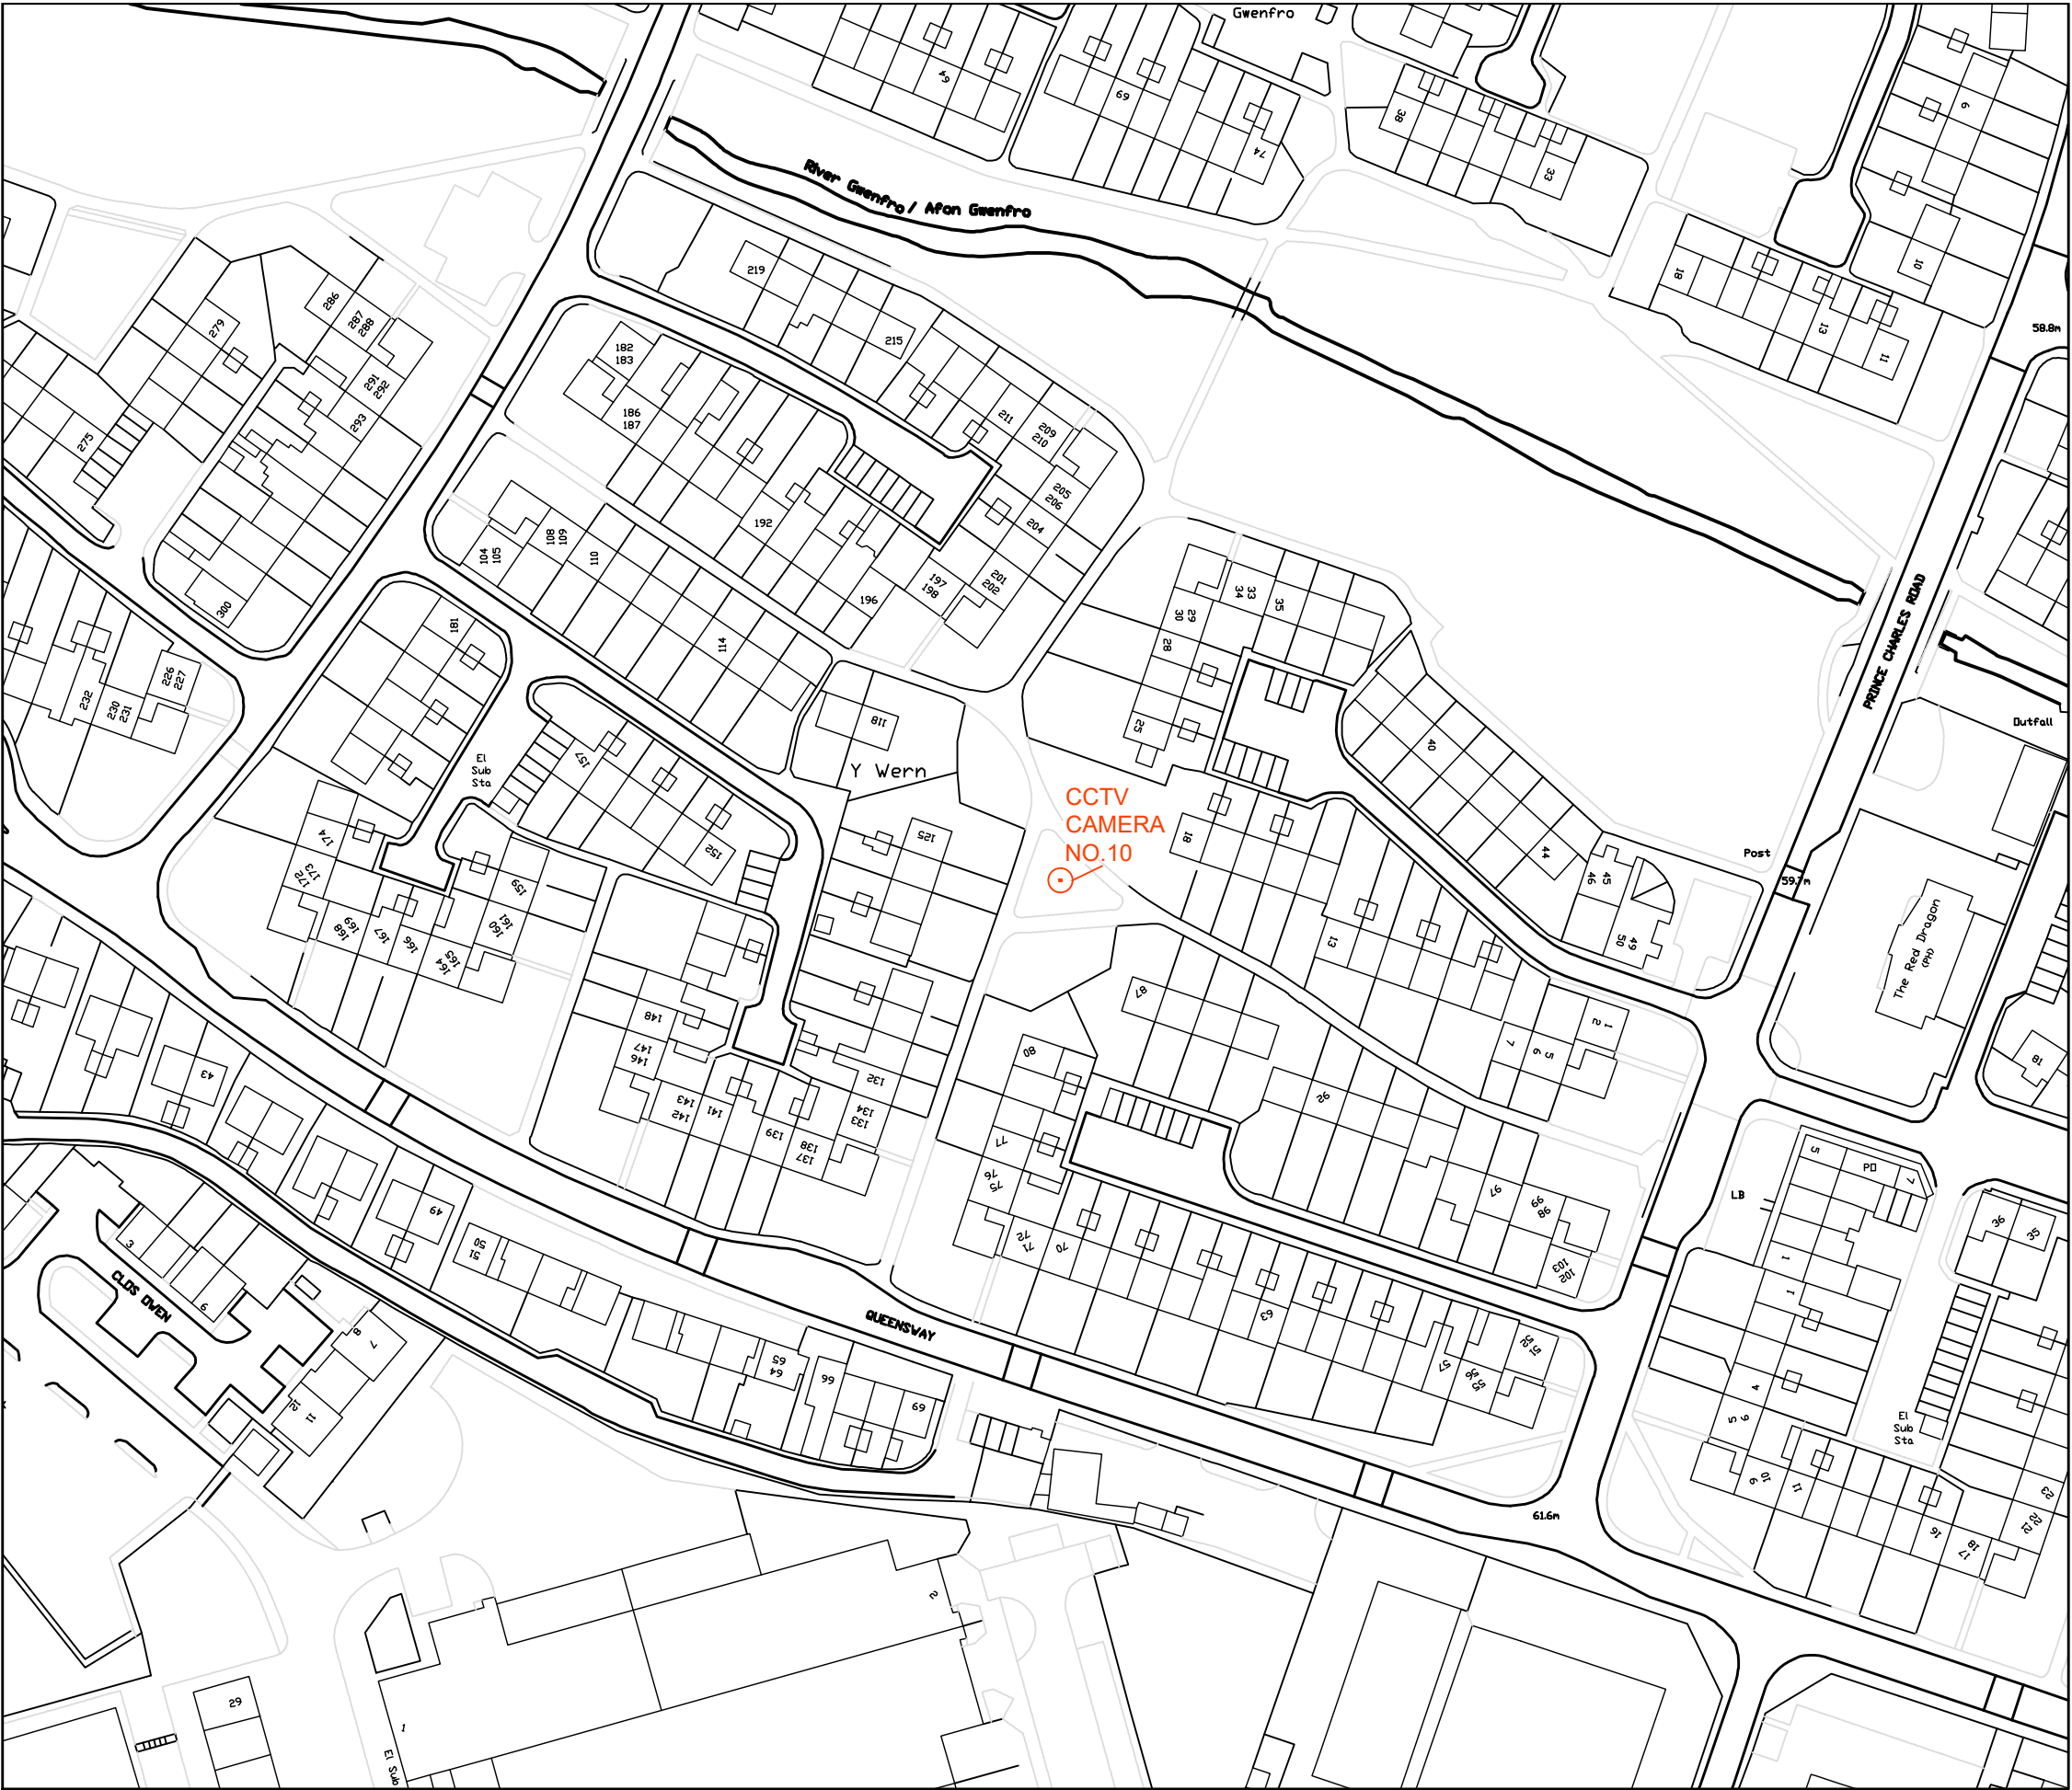

SCALE 1 : 1250

Revisions:

 WREXHAM COUNTY BOROUGH COUNCIL. STEPHEN T BAYLEY B.Sc.(Hons), DTp,DBA,MIED. Pennaeth Tai a'r Economi / Head of Housing and Economy RUTHIN ROAD, WREXHAM LL13 7TU Tel: (01978) 315620 Fax: (01978) 297103			
Project: PROPOSED CCTV CAMERAS, CAIA PARK CAMERA 10 - THE ROCKS			
Detail: SITE LOCATION PLAN			
Drawn/Checked: FB	Date: 11/20	AutoCad File Ref:	
Scale: 1:1250	Project No:	Dwg No: CCTV/10	Rev:A