


APPLICATION BOUNDARY INDICATED THUS: ———

OTHER LAND OWNED BY APPLICANT INDICATED THUS: ———

Schedule of Areas	m²
Application Boundary	541.8
Other Land	894.2
Total Land	1436

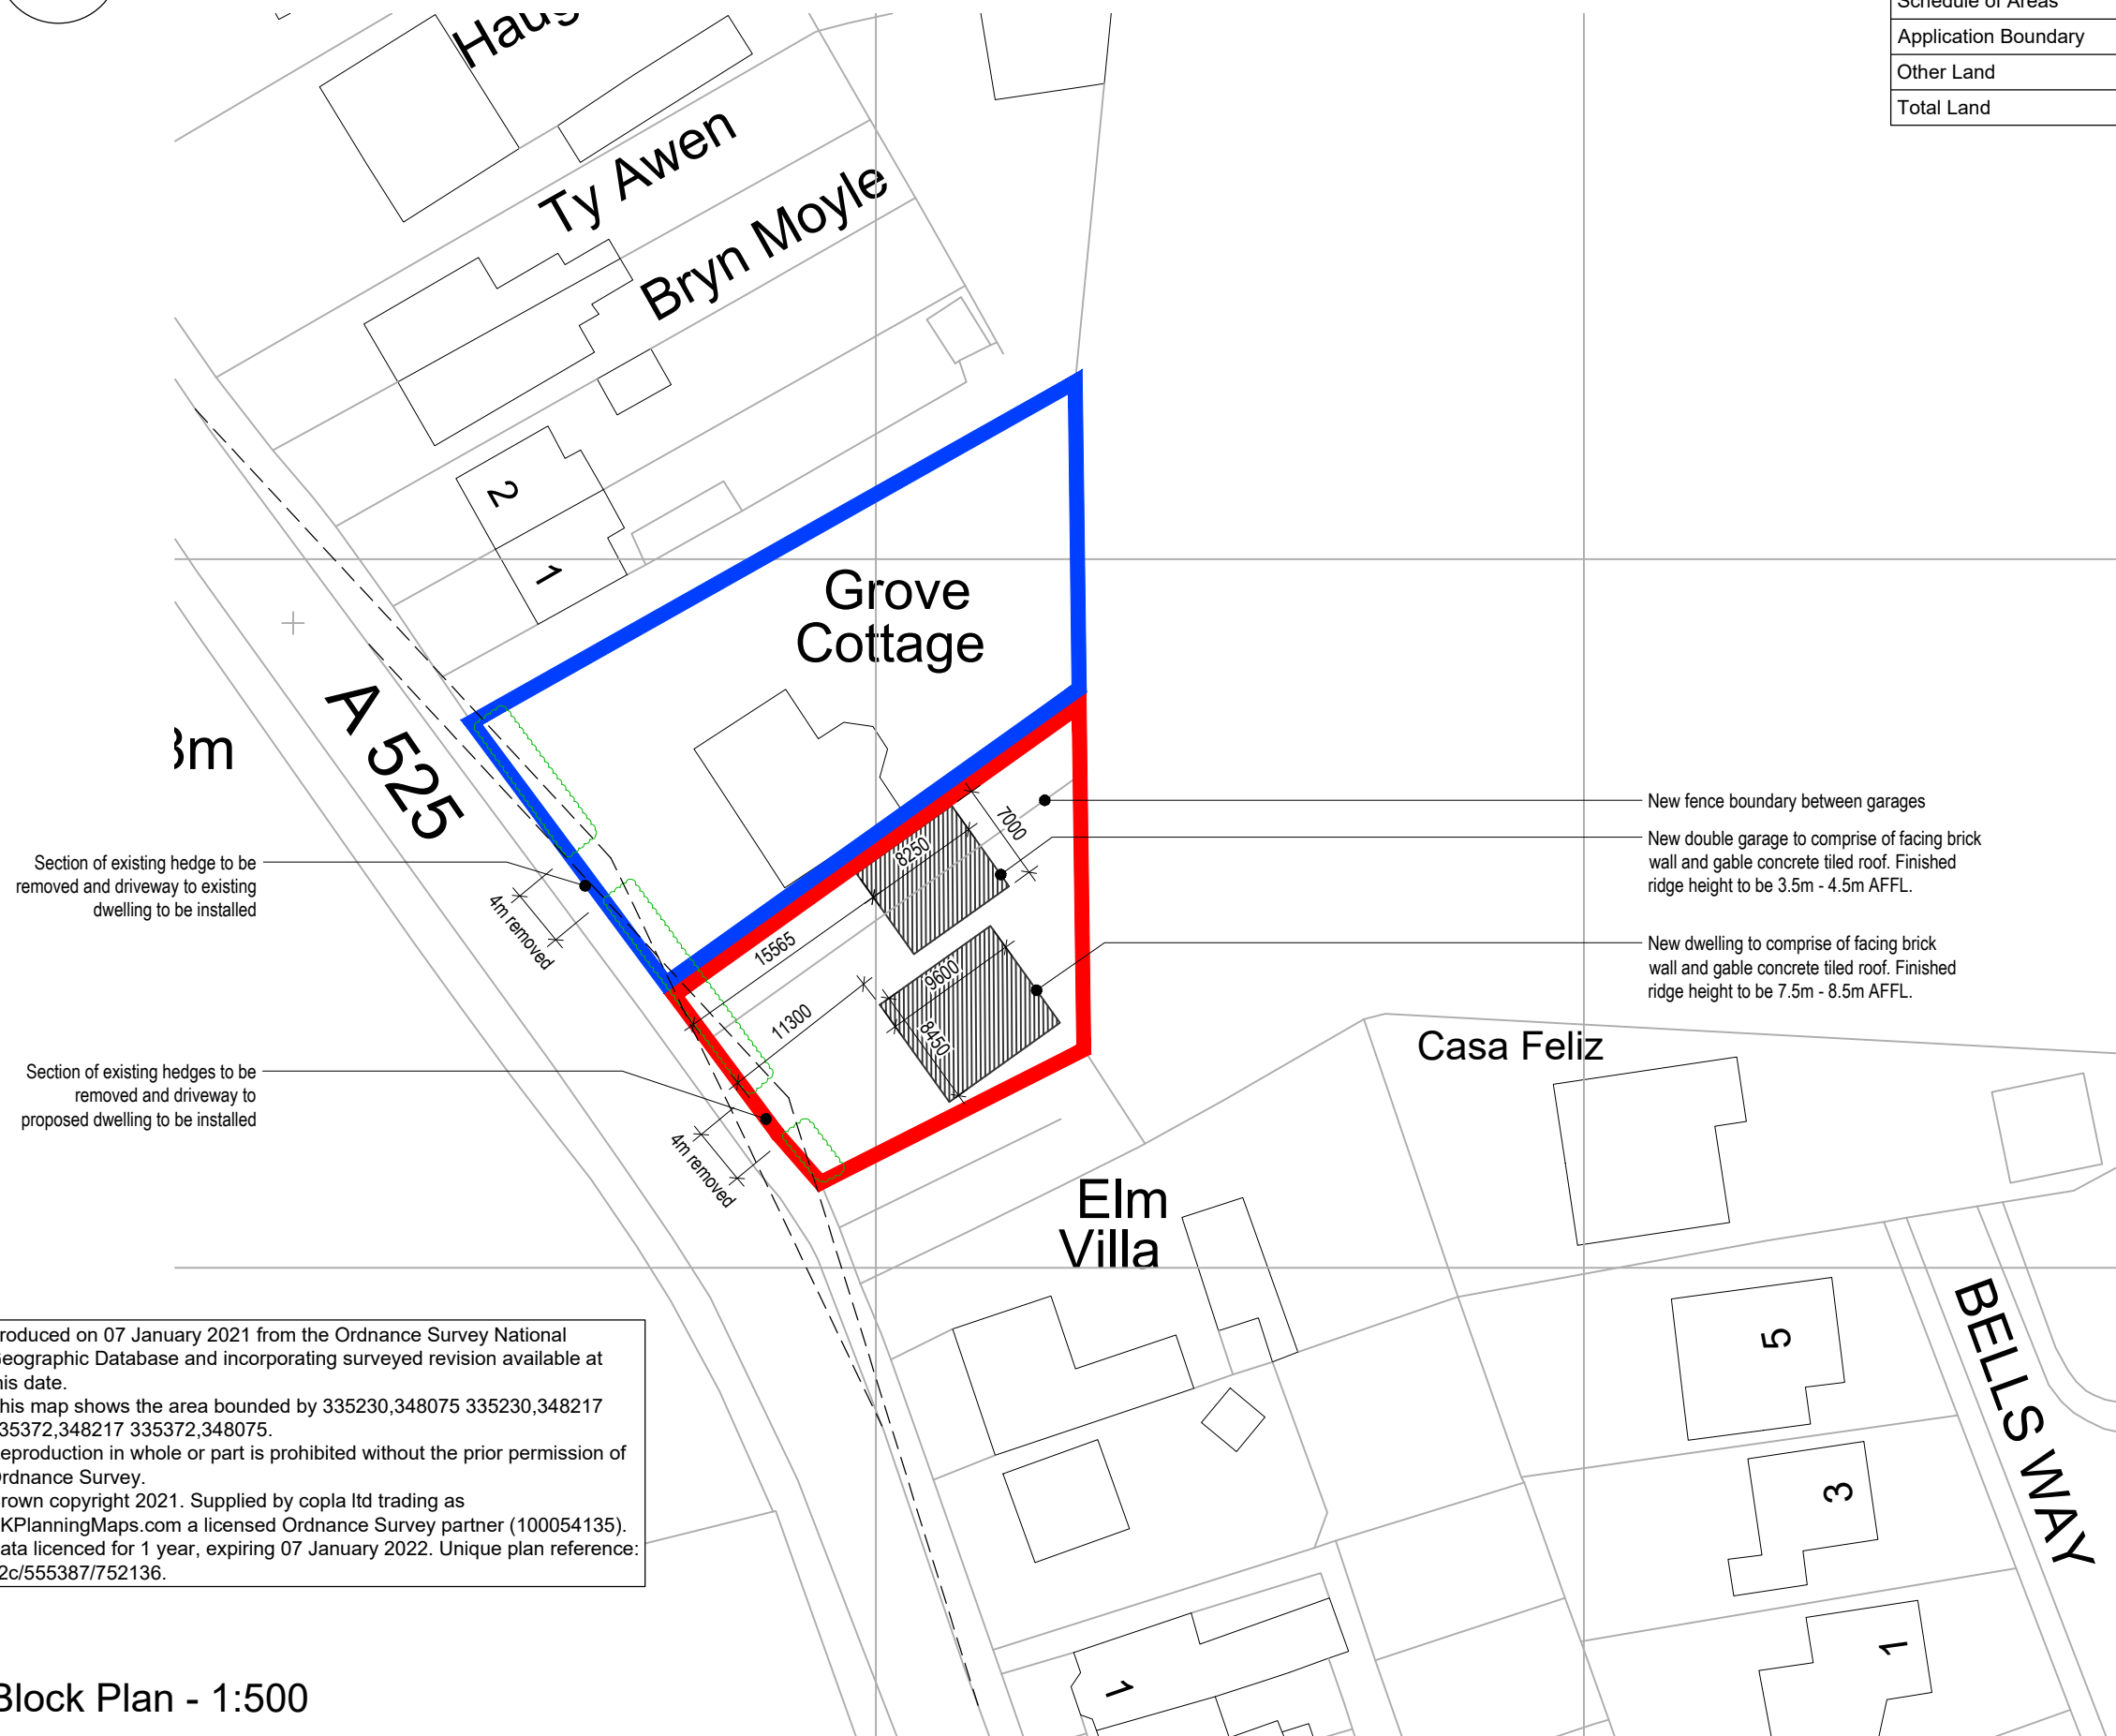

Produced on 07 January 2021 from the Ordnance Survey National Geographic Database and incorporating surveyed revision available at this date.
This map shows the area bounded by 335230,348075 335230,348217 335372,348217 335372,348075.
Reproduction in whole or part is prohibited without the prior permission of Ordnance Survey.
Crown copyright 2021. Supplied by copla ltd trading as UKPlanningMaps.com a licensed Ordnance Survey partner (100054135).
Data licenced for 1 year, expiring 07 January 2022. Unique plan reference: v2c/555387/752136.

Block Plan - 1:500

C	22/03/2021
Visibility splay added as per Planning Officer's request	
B	15/03/2021
Visibility splay added	
A	08/01/2021
Non-Draft Issue	
-	07/01/2021
Draft Issue	
Rev	Date

Project Grove Cottage, Wrexham Road, Marchwiell, Wrexham, LL13 0PF		
Client David Lewis	Purpose of Issue For Approval	Drawing Stage Planning
Title Block Plan		
Scale @ A3 1:500	Date Jan 2021	Ref 127
Drawn TBS		
Rev 128/GCM/PL/003		
		Rev C