



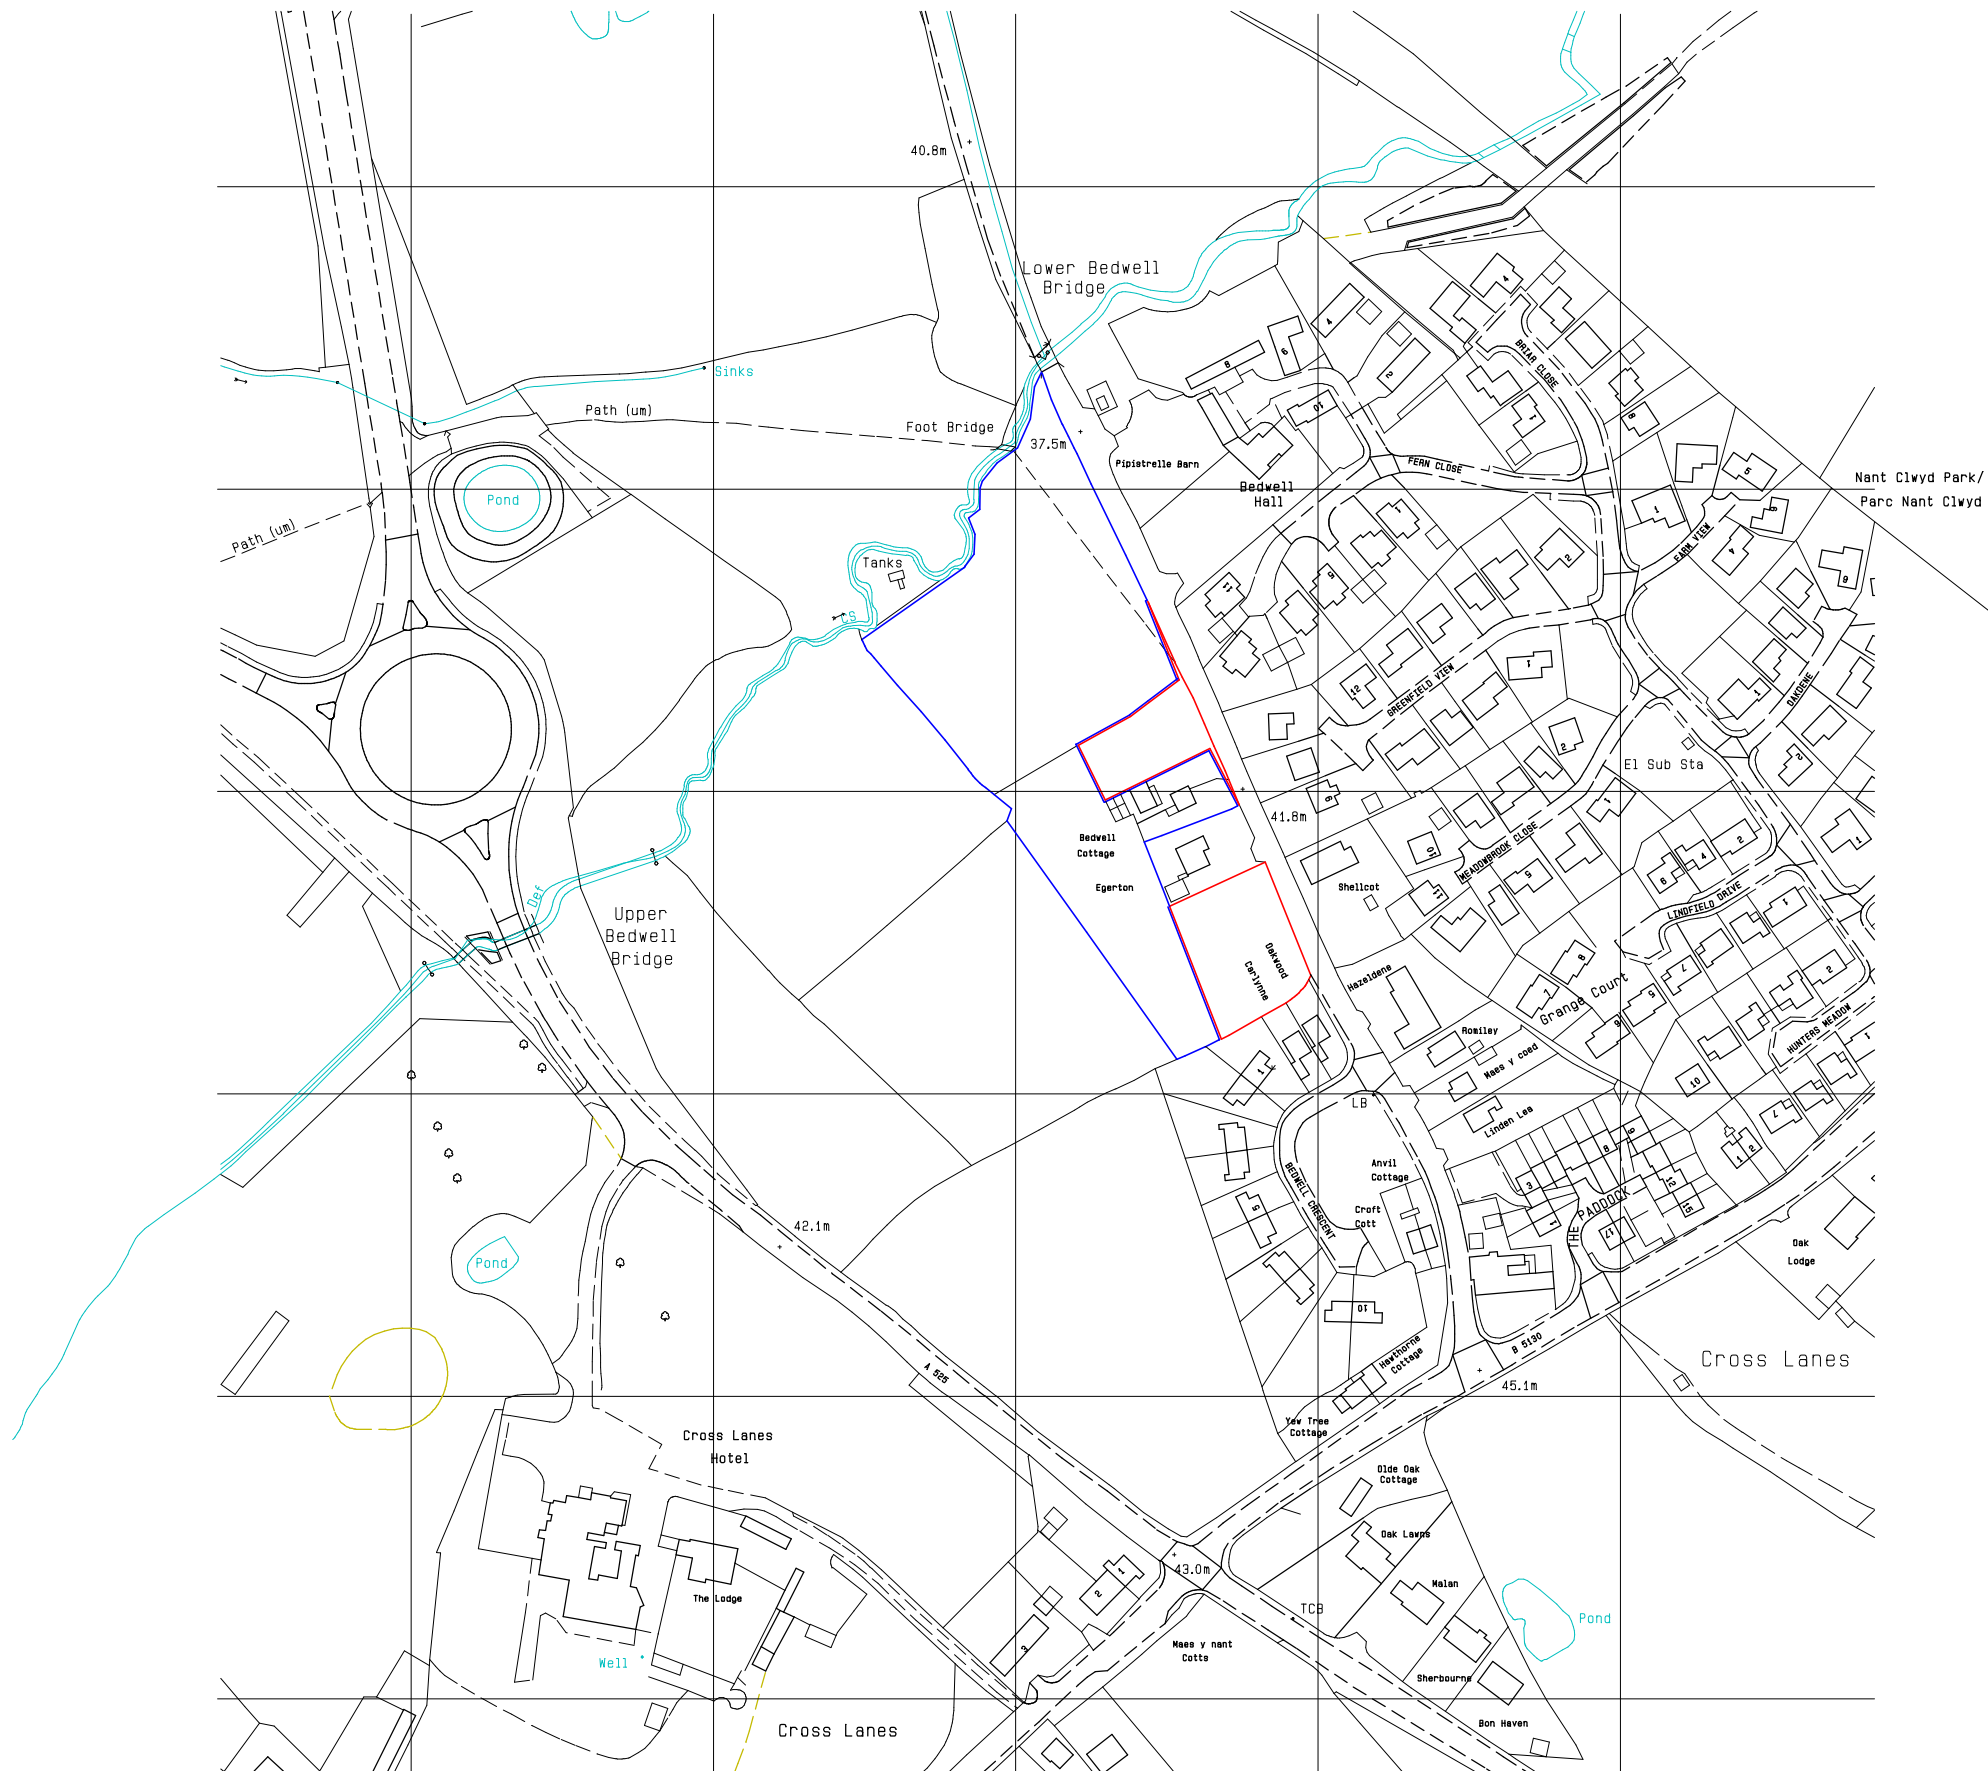

Ordnance Survey (c) Crown Copyright 2014. All rights reserved. Licence number 100022432

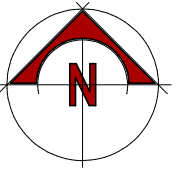

Project.
**PROPOSED RESIDENTIAL
DEVELOPMENT on land at
BEDWELL LANE,
CROSS LANES,
WREXHAM, LL13 0TR.**

Client. RESIDENTIAL LAND
PROMOTION Ltd.

Title. LOCATION PLAN.

Drawing No. 10110.09.dsj

Date. January 2018. Scale. 1:2500@A3.

D.S. Jones & Co.

Architectural & Planning
Consultants.
The Studio,
26, Prospect Drive,
Coedpoeth, Wrexham, LL11 3PE.
Tel : 01978 750195 / 07880 874522.
E : dsjonesandco@live.co.uk