


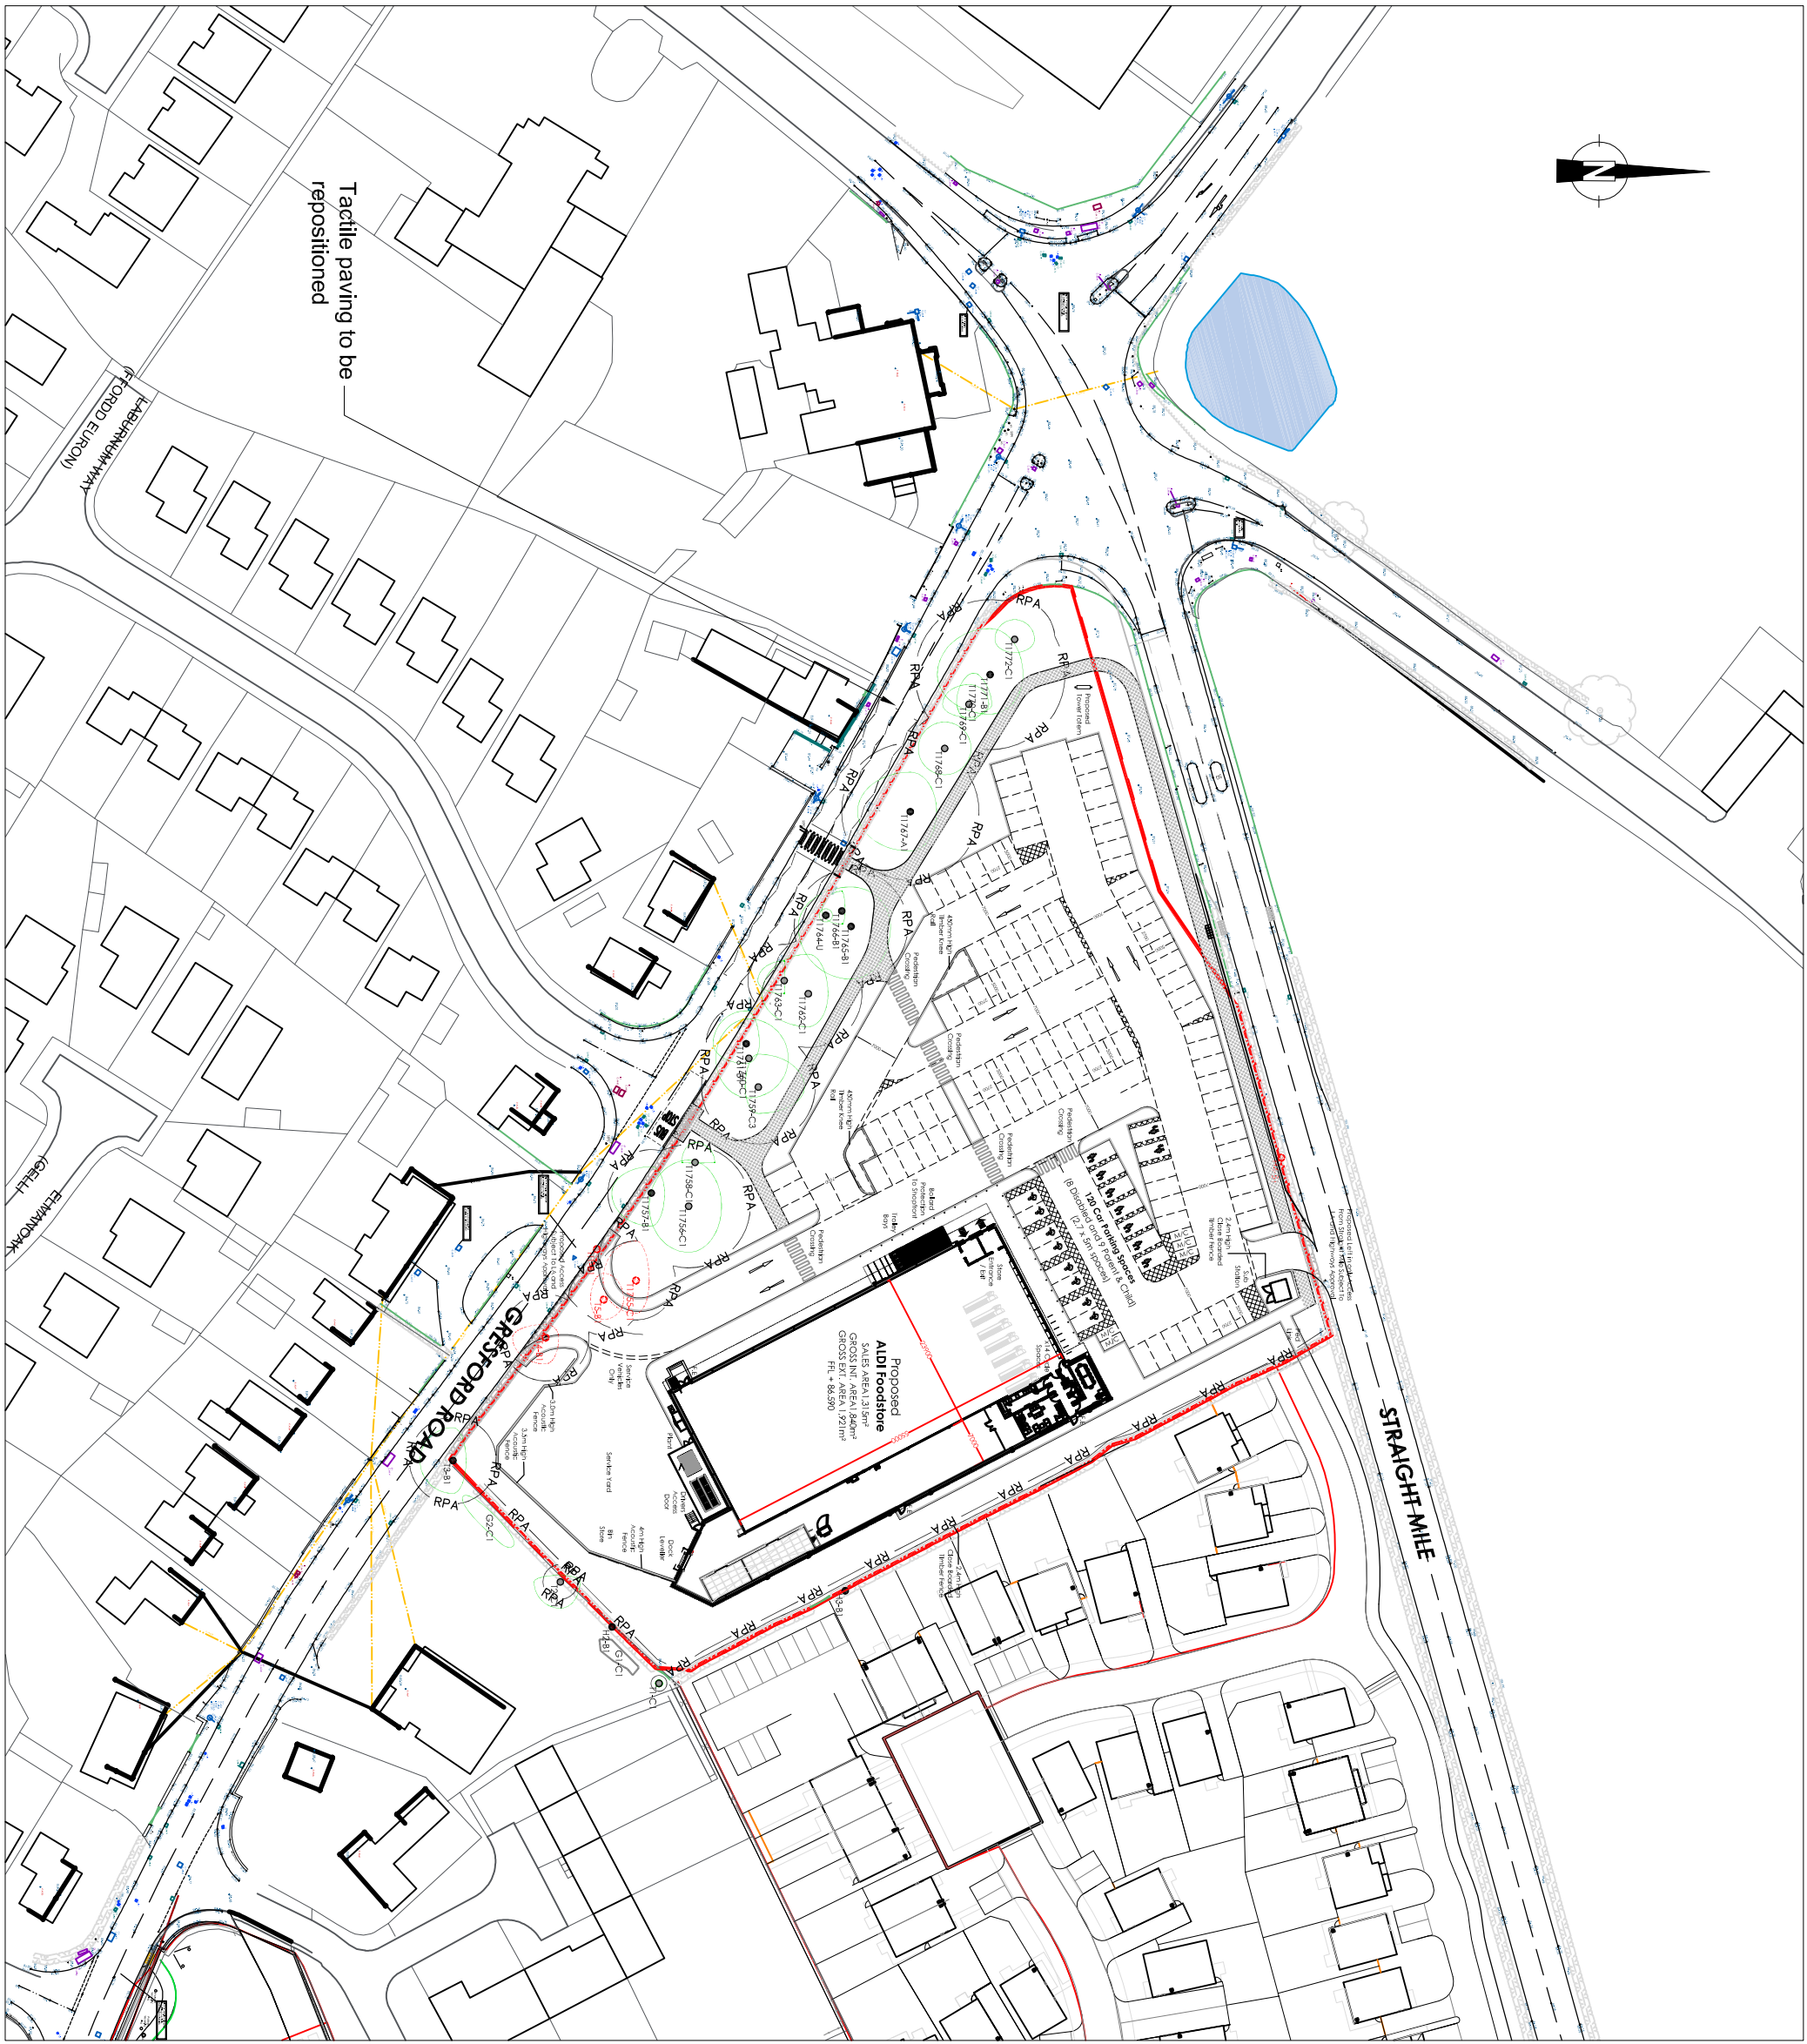

This drawing is the copyright of Cameron Rose Limited and may not be loaned, copied or reproduced in any way, or used for any offer, quote, tender or construction purposes without written consent of the company to do so.

Follow any figured dimensions - do not scale. IF IN DOUBT ASK.

This drawing has been prepared for feasibility purposes and does not represent a construction plan. All design aspects to be confirmed at the appropriate detailed design stage.

Revision History		Date
A	desc	date a
B	desc	date b
C	desc	date c
D	desc	date d
E	desc	date e
F	desc	date f
G	desc	date g
H	desc	date h
I	desc	date i
J	desc	date j

10 Ring Street Newmarket Dublin 9 S15 TEL 01782 627029		 CAMERON ROSE ASSOCIATES	
www.cameron-rose.co.uk		client: Aldi Stores Limited	
project: Gresham Road Llay		drawing title: Off-Site Highway Works In Spatial Context Preliminary Design	
scale(s): 1/1,000	date: 01/06/20	drawn by: LIM	checked: CAB
drawing number: 486-01/GA-08	status: Information		
xfrefs:	rev: -		

DATE PRINTED: